


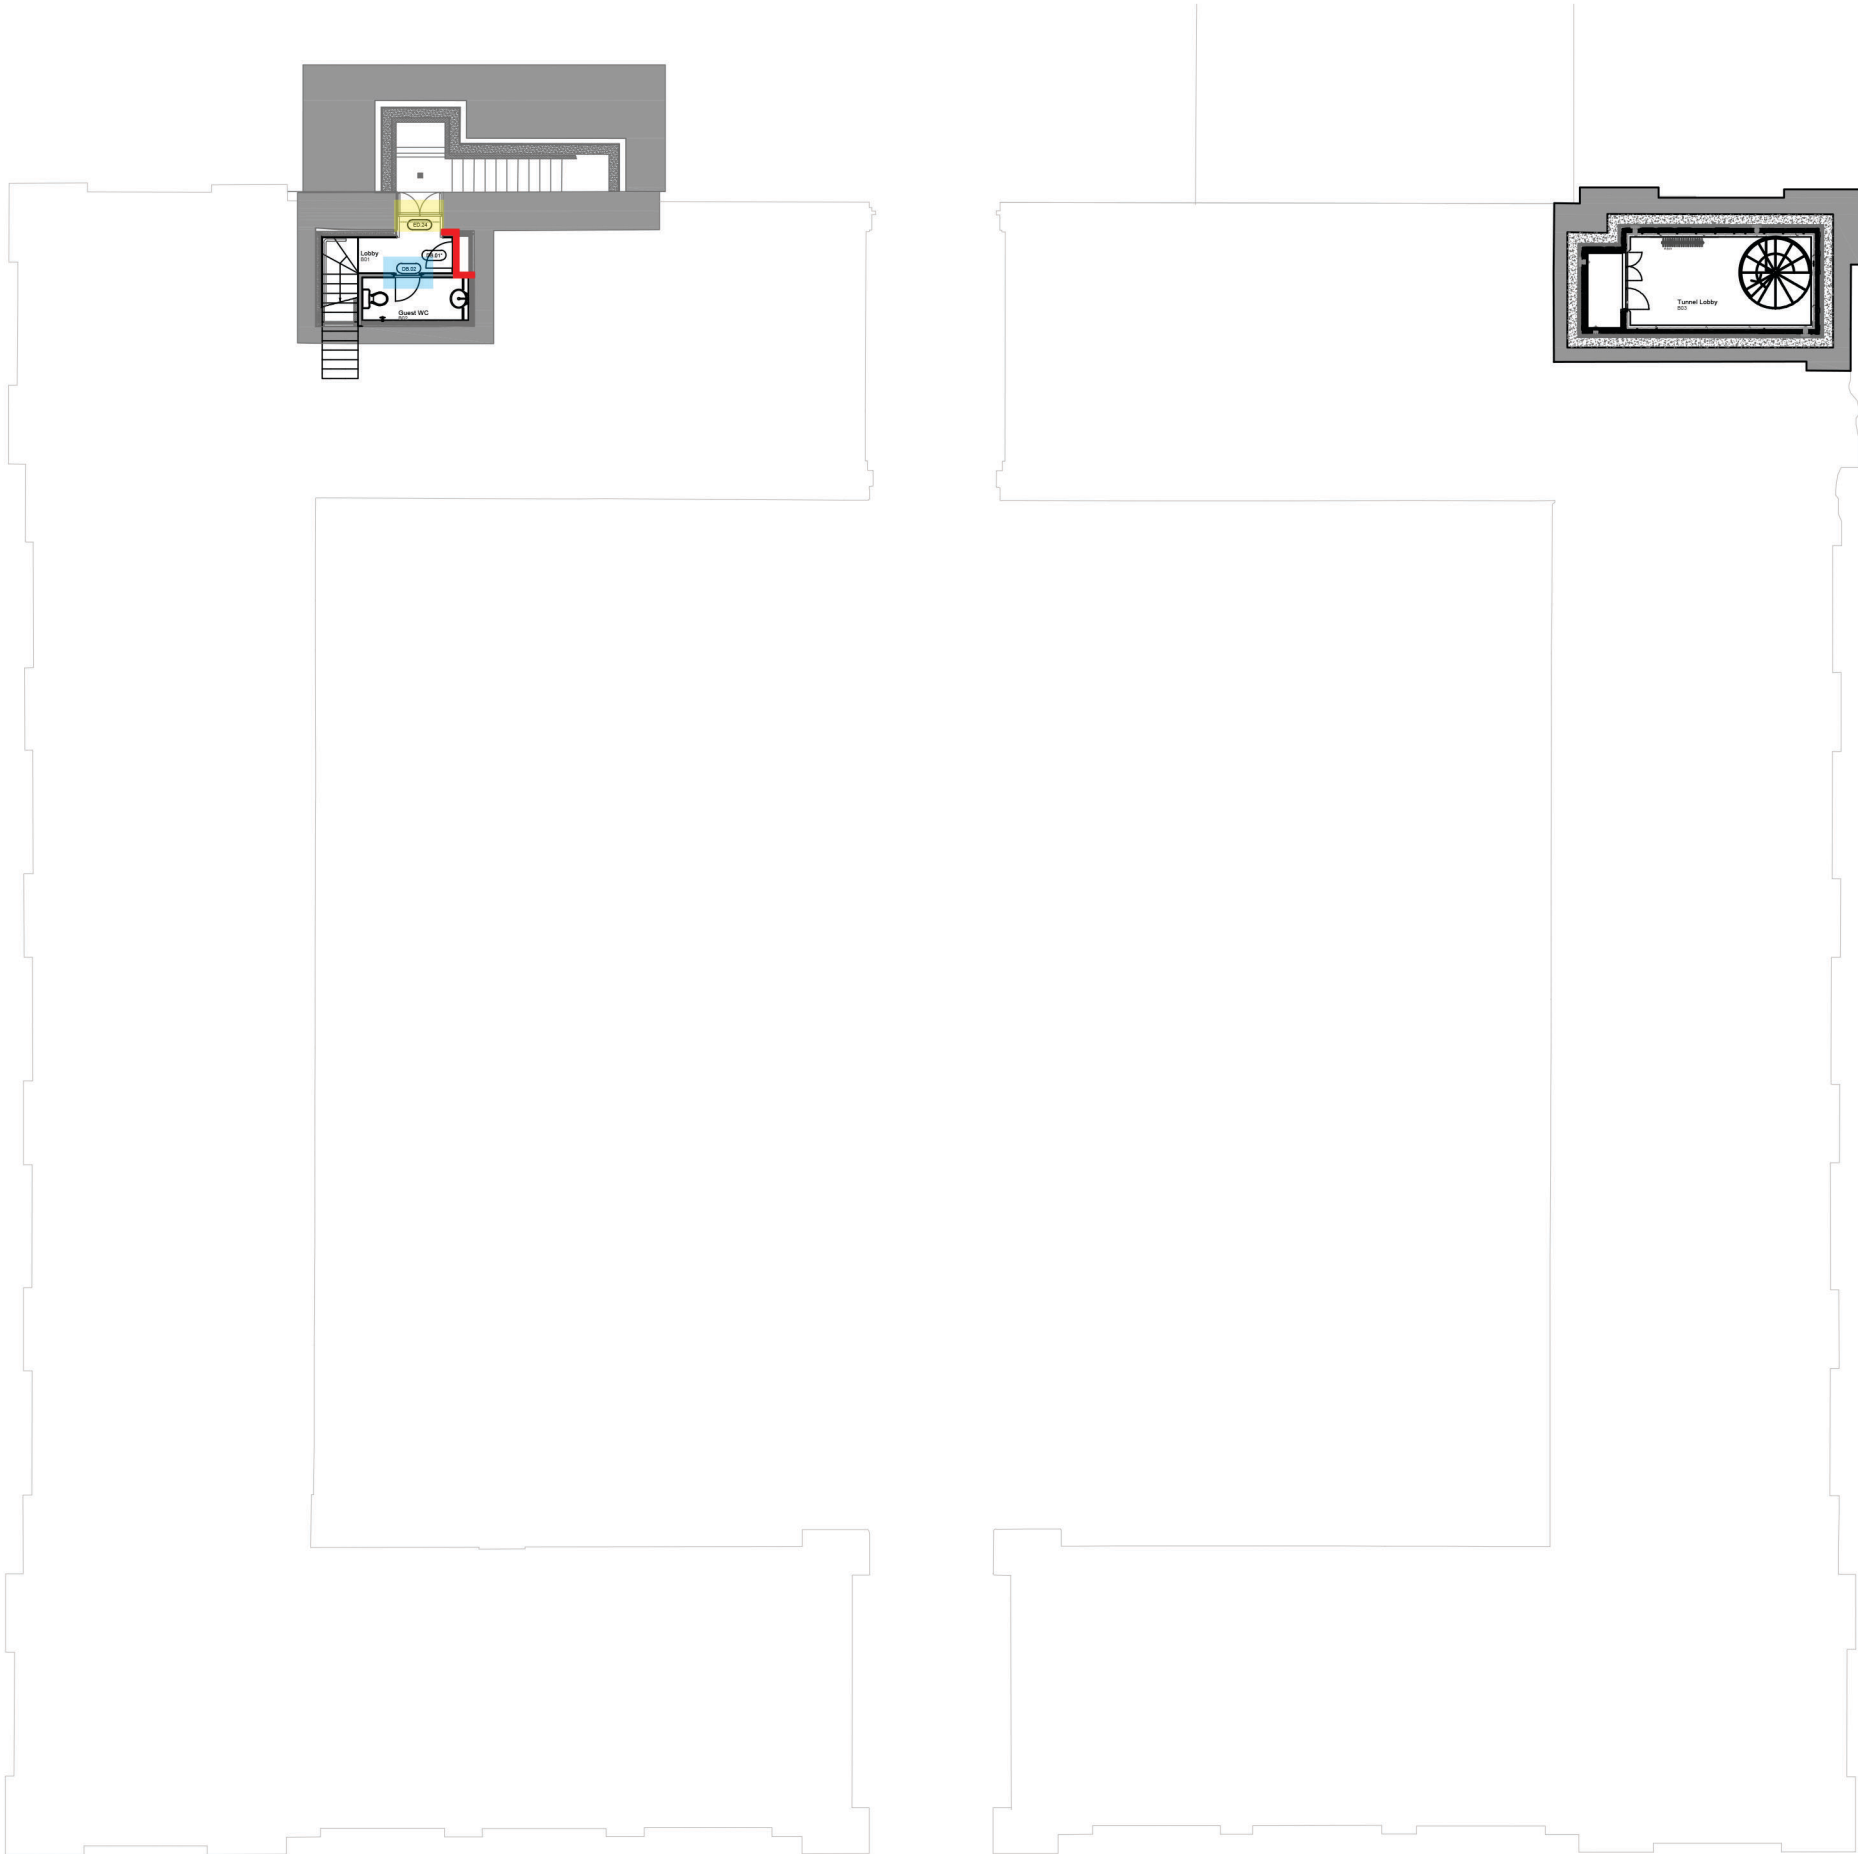

No. Notes

1. Dimensions to be verified on site. Only figured dimensions are to be reported to the architect. No dimensions are to be scaled from printed drawings. Any areas indicated on this drawing are for guidance only. No responsibility is taken for their accuracy.
2. There is a risk of injury or death in construction if the works are not properly planned and supervised. The contractor must not undertake any element of the work without first having carried out the necessary risk assessments and prepared detailed method statements.

30 m FR walls



60 m FR walls



All doors in 30 min and 60 min FR construction to be upgraded to FD30.

Fire doors to have self-closers and "S" suffix.

New Fire Door

Historic

External (Approved)

New

* Initial Release 07/09/26

no. revision: date:

BLDA ARCHITECTS

RIBA  211 Design Centre East
Chartered Practice Chelsea Harbour
London, SW10 0XF
mail@blda.co.uk
www.blda.co.uk
t +44 (0) 20 7838 5555
f +44 (0) 20 7838 5556

Job: Tottenham House - The Old Stables

Title: Door Package - Basement Plan

Type: G400 General Arrangement

Status: TENDER

drawn by RM checked by — approved by —

scale 1:100 @ A1 size A1 date 08/06/26

job number 3123 drawing number 227.2 revision *