
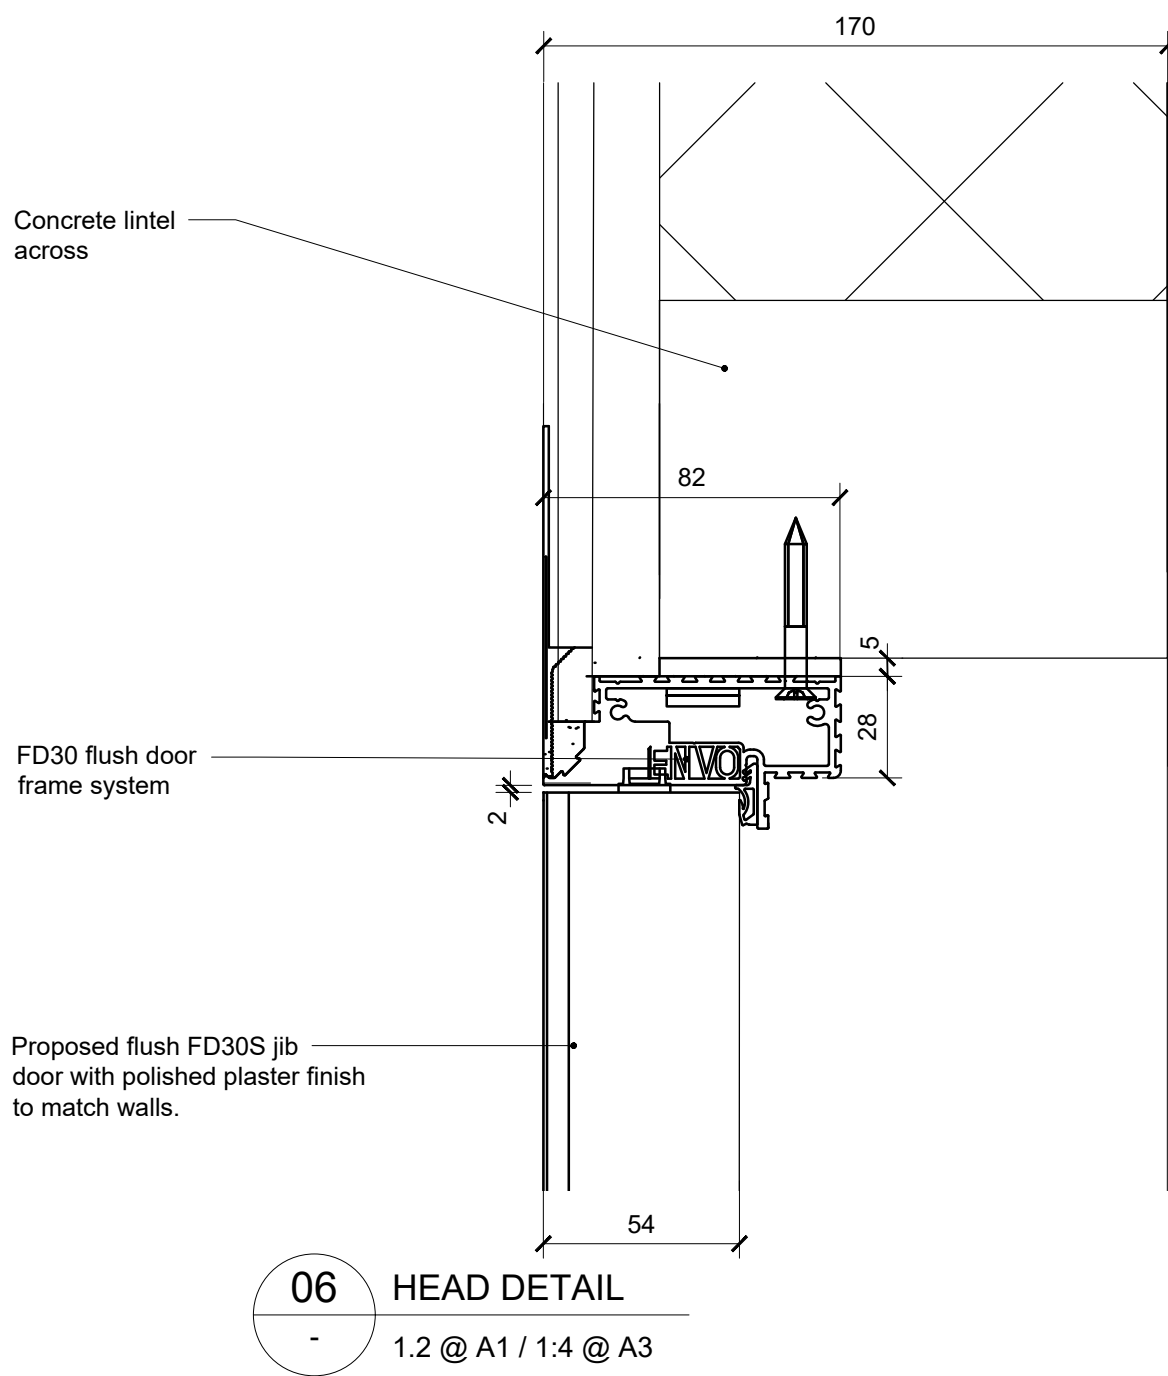
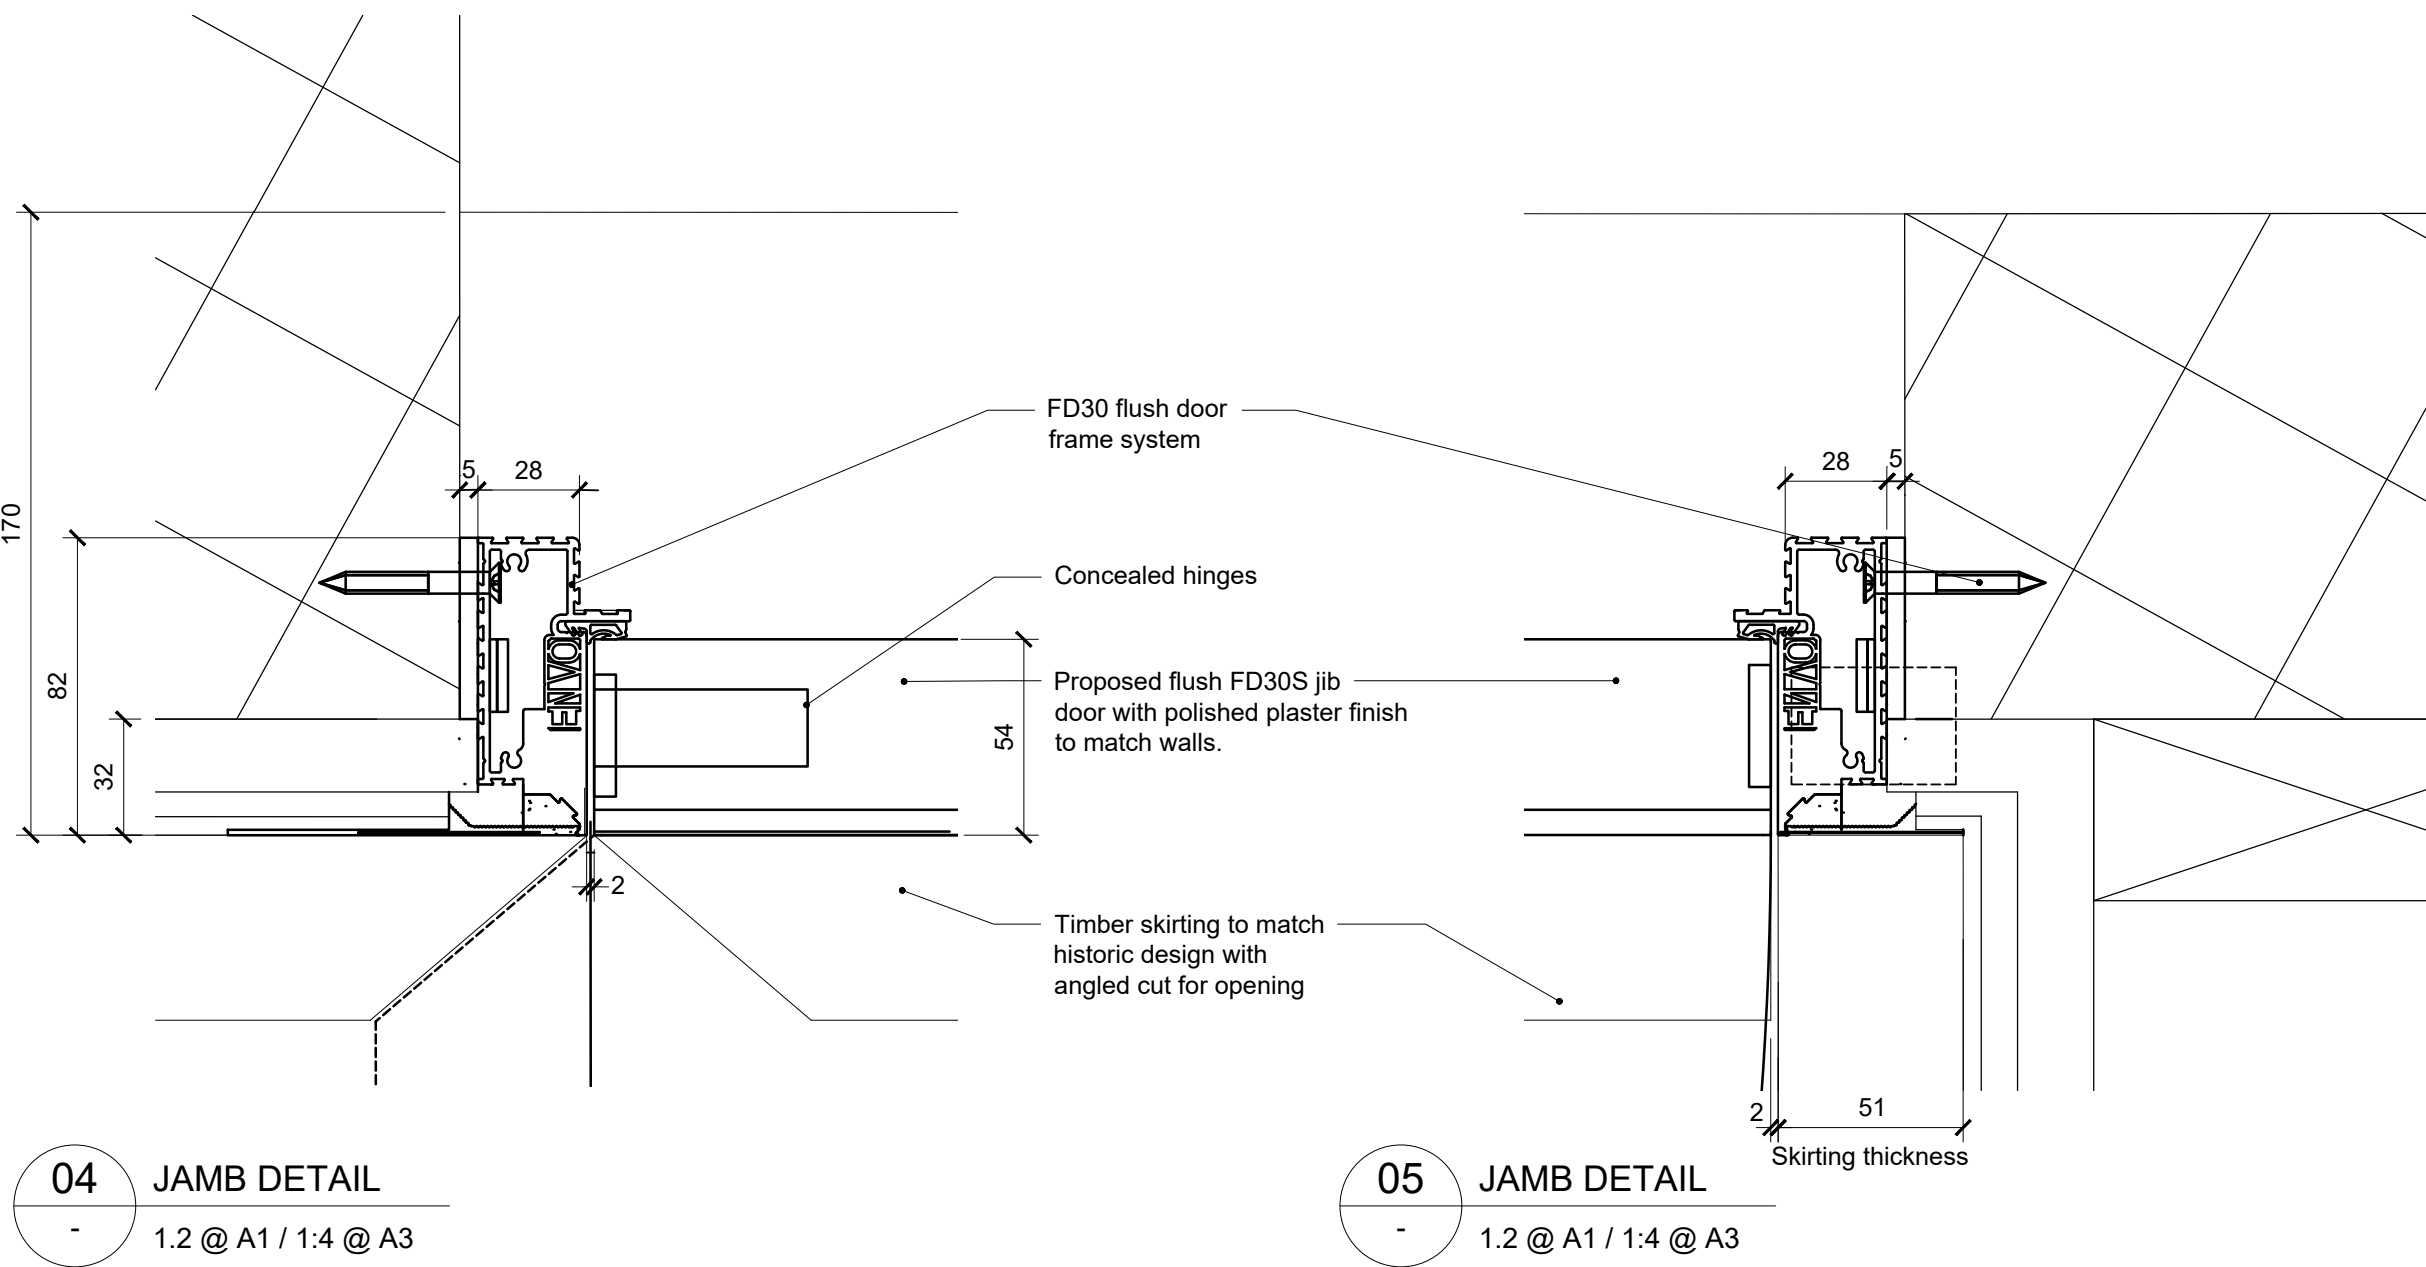
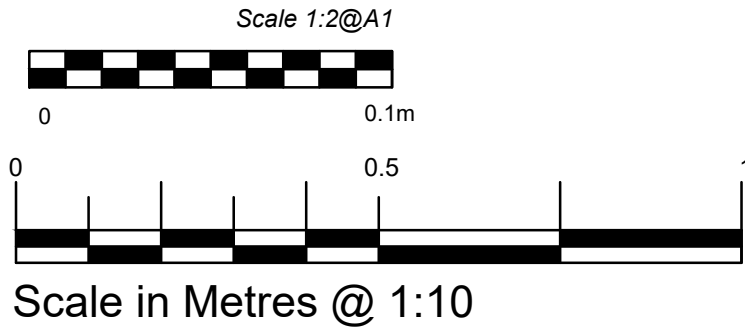
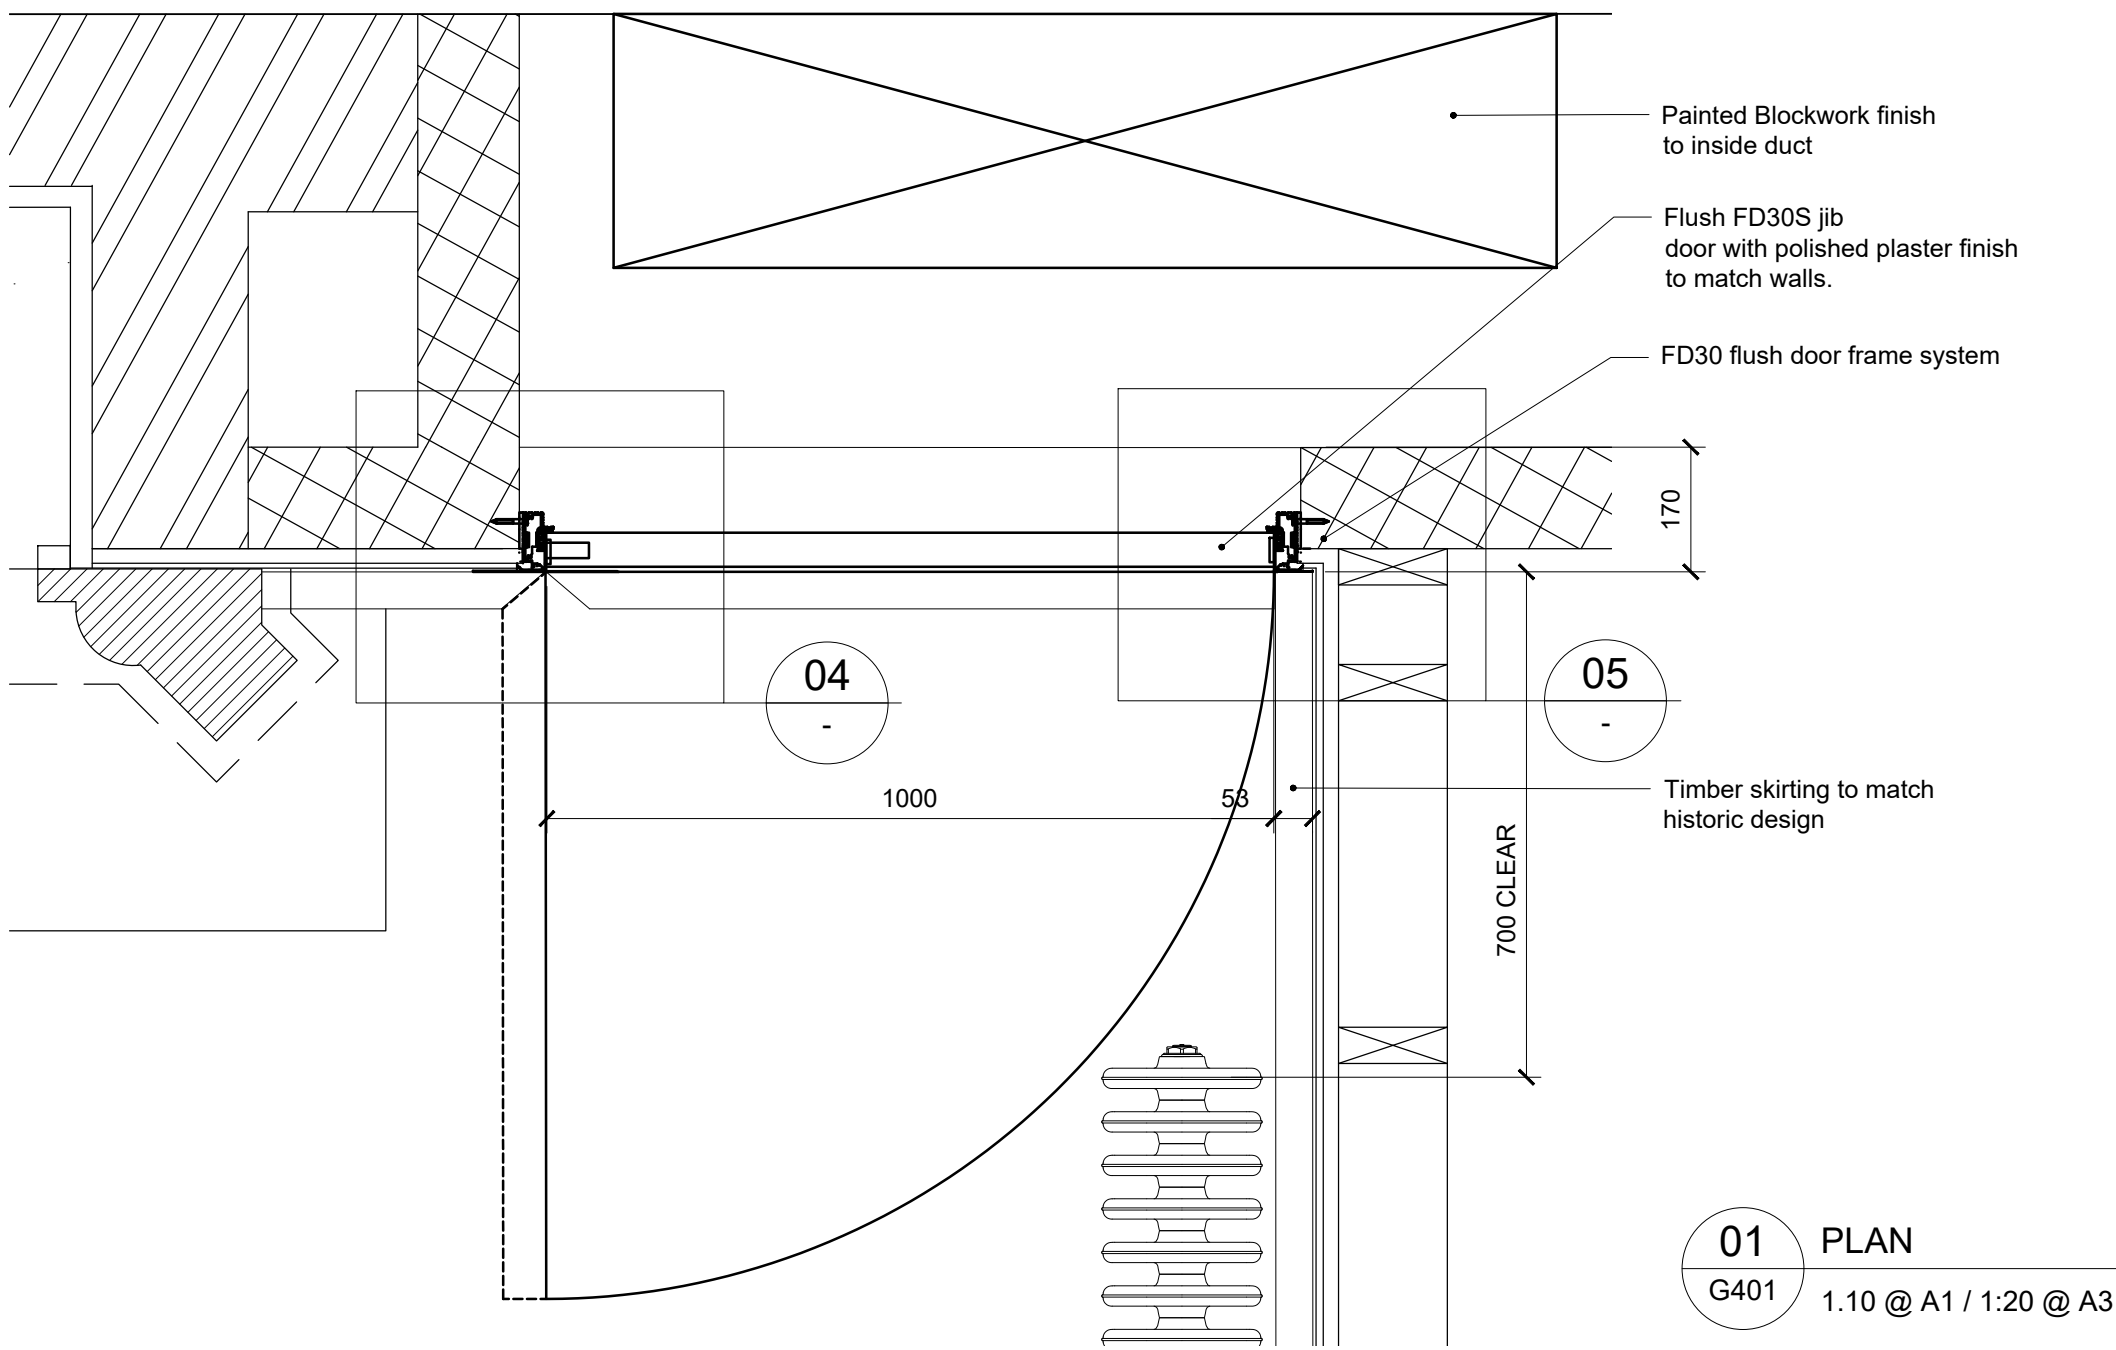


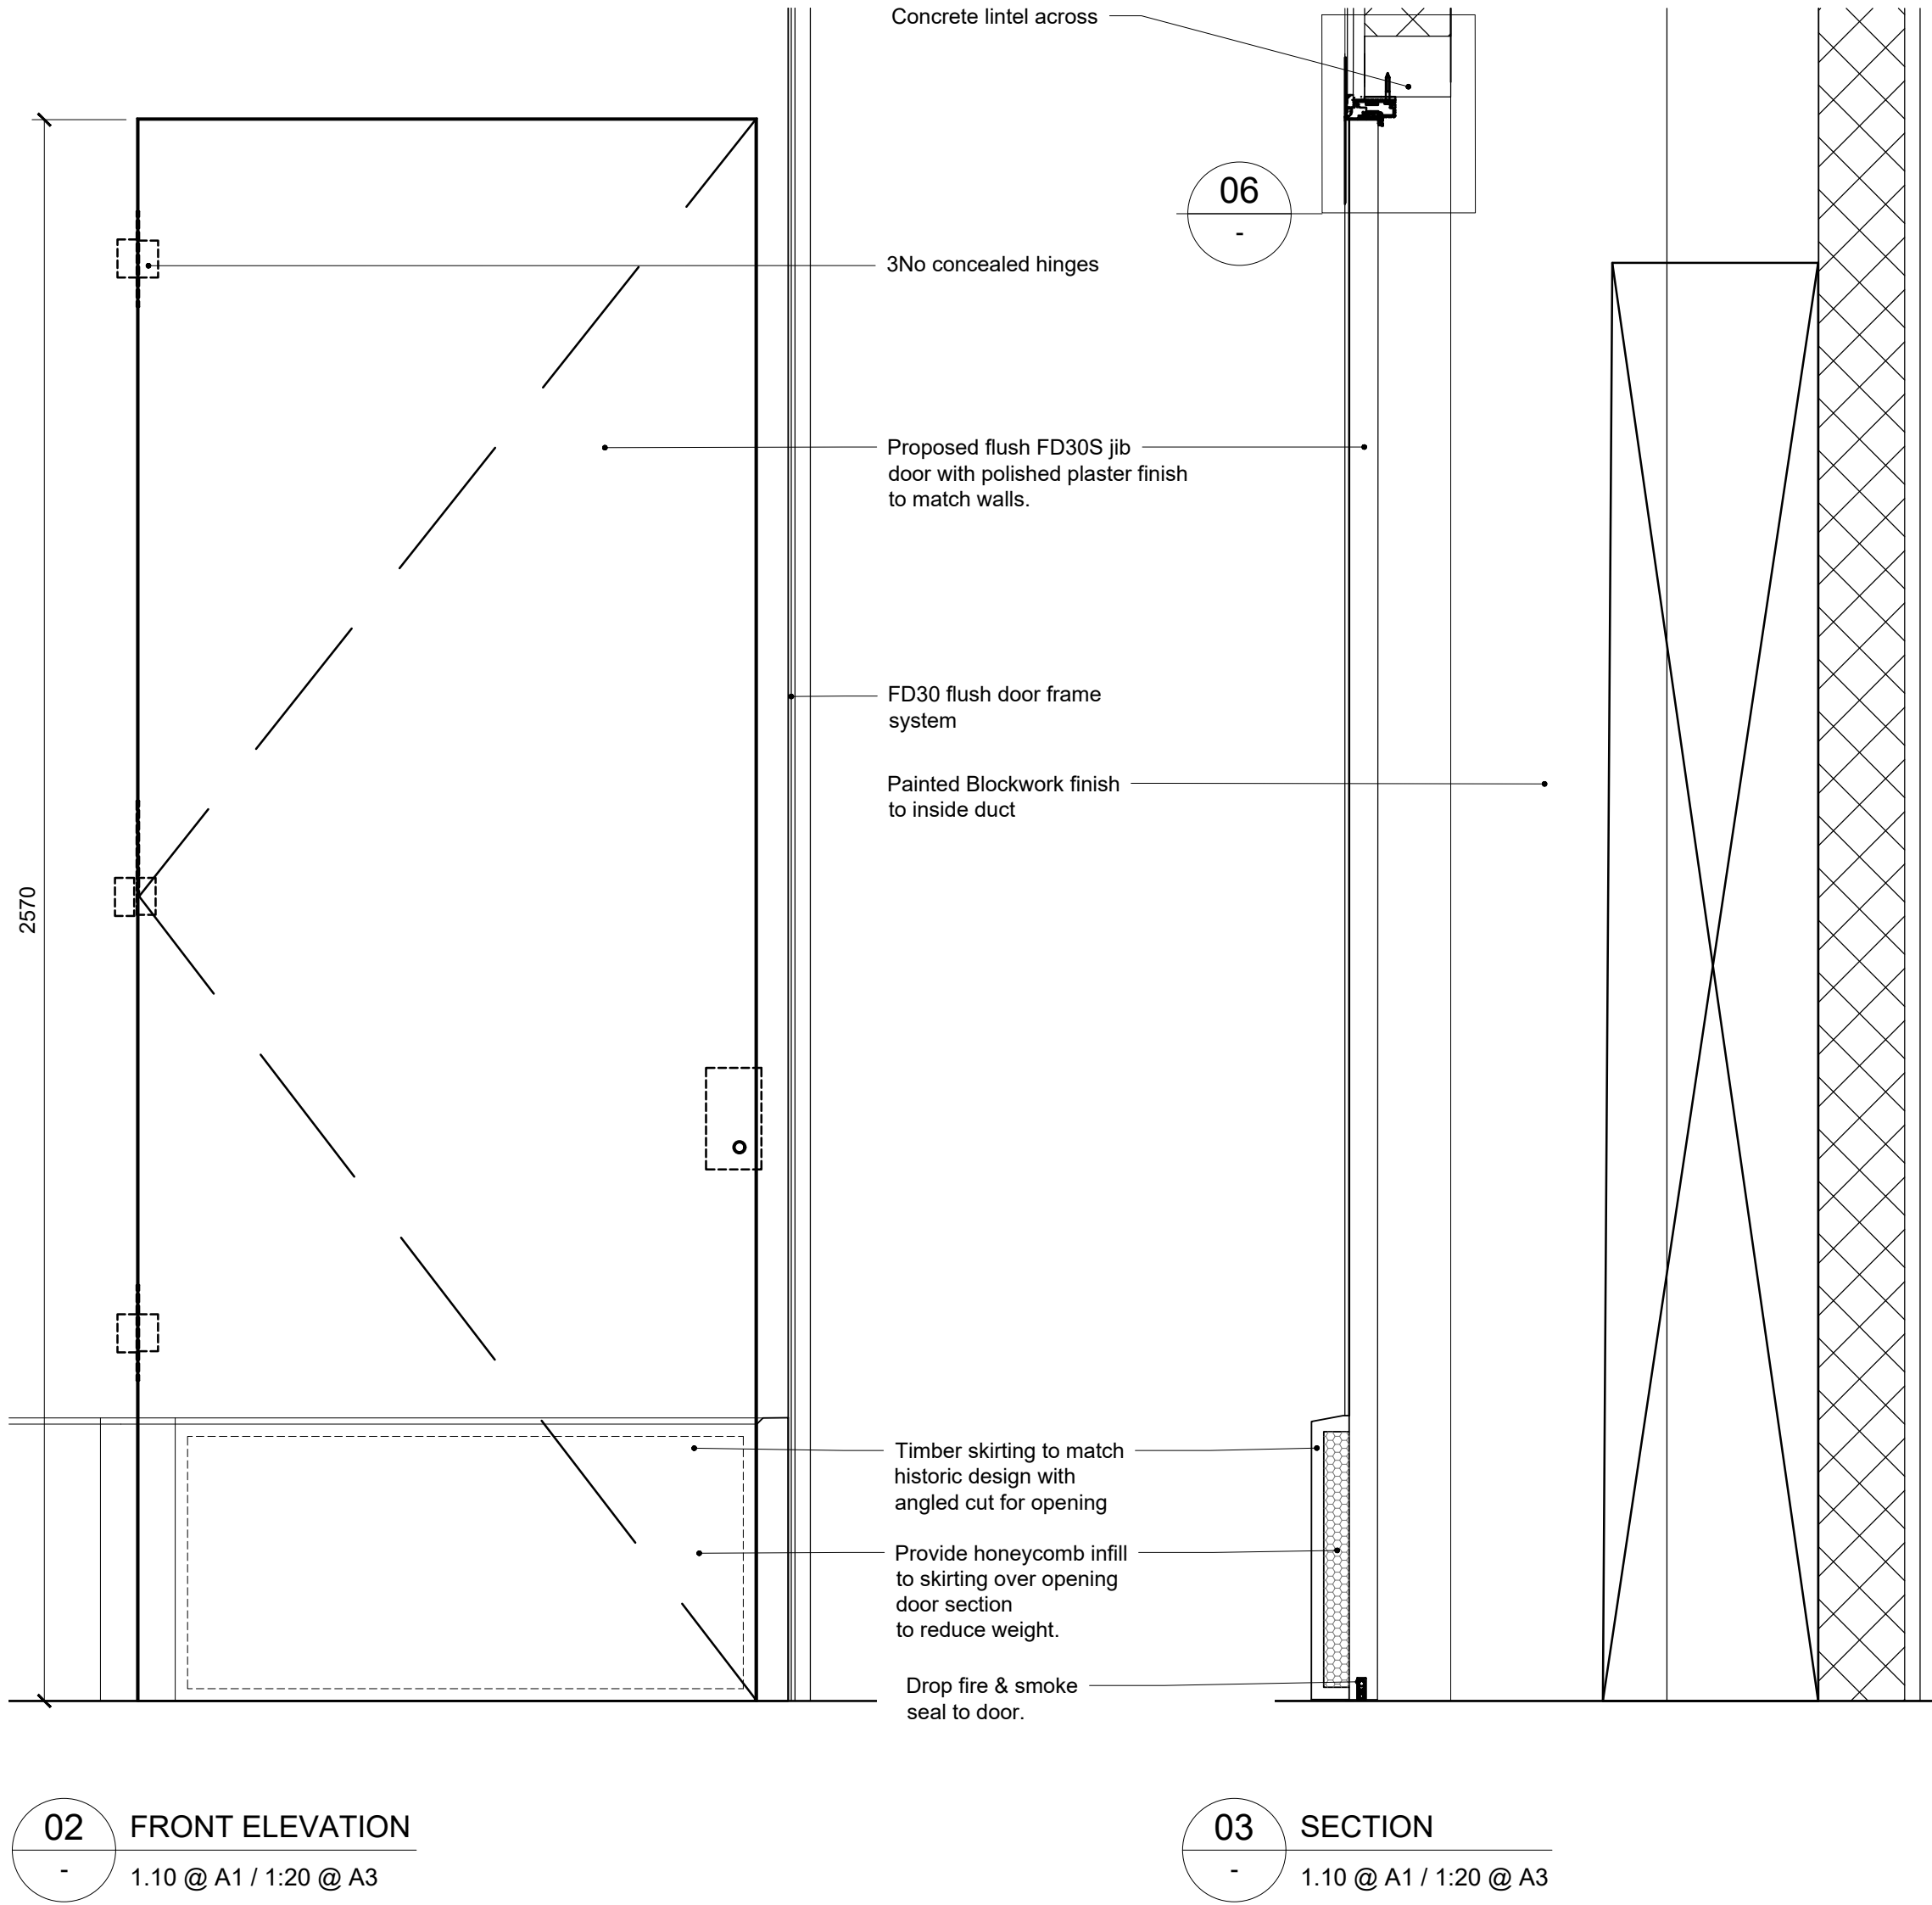

JIB DOOR DG 21A

DOOR TO ACHIEVE FD30S FIRE RATING

No. Notes

- Dimensions to be verified on site. Only figured dimensions to be used and any discrepancies in dimensions are to be reported to the architect. No dimensions are to be scaled from printed drawings. Any areas indicated on this drawing are for guidance only. No responsibility is taken for their accuracy.
- There is a risk of injury or death in construction if the works are not properly planned and supervised. The contractor must not undertake any element of the work without first having carried out the necessary risk assessments and prepared detailed method statements.

Job: Tottenham House - The Old Stables

Title: Ground Floor
DG21A - Jib Door
G24 Sitting Room

Type: 200 PLANNING

Status: PLANNING

drawn by	JMH	checked by		approved by	
scale	AS SHOWN	size	A1	date	14/11/25
job number	3123	drawing number	222.7	revision	*

* Initial Release
no. revision.

08/01/26
date.

BLDA ARCHITECTS

RIBA
Chartered Practice

211 Design Centre East
Chelsea Harbour
London, SW10 0XF
mail@blda.co.uk
www.blda.co.uk
t+44 (0) 20 7838 5555