
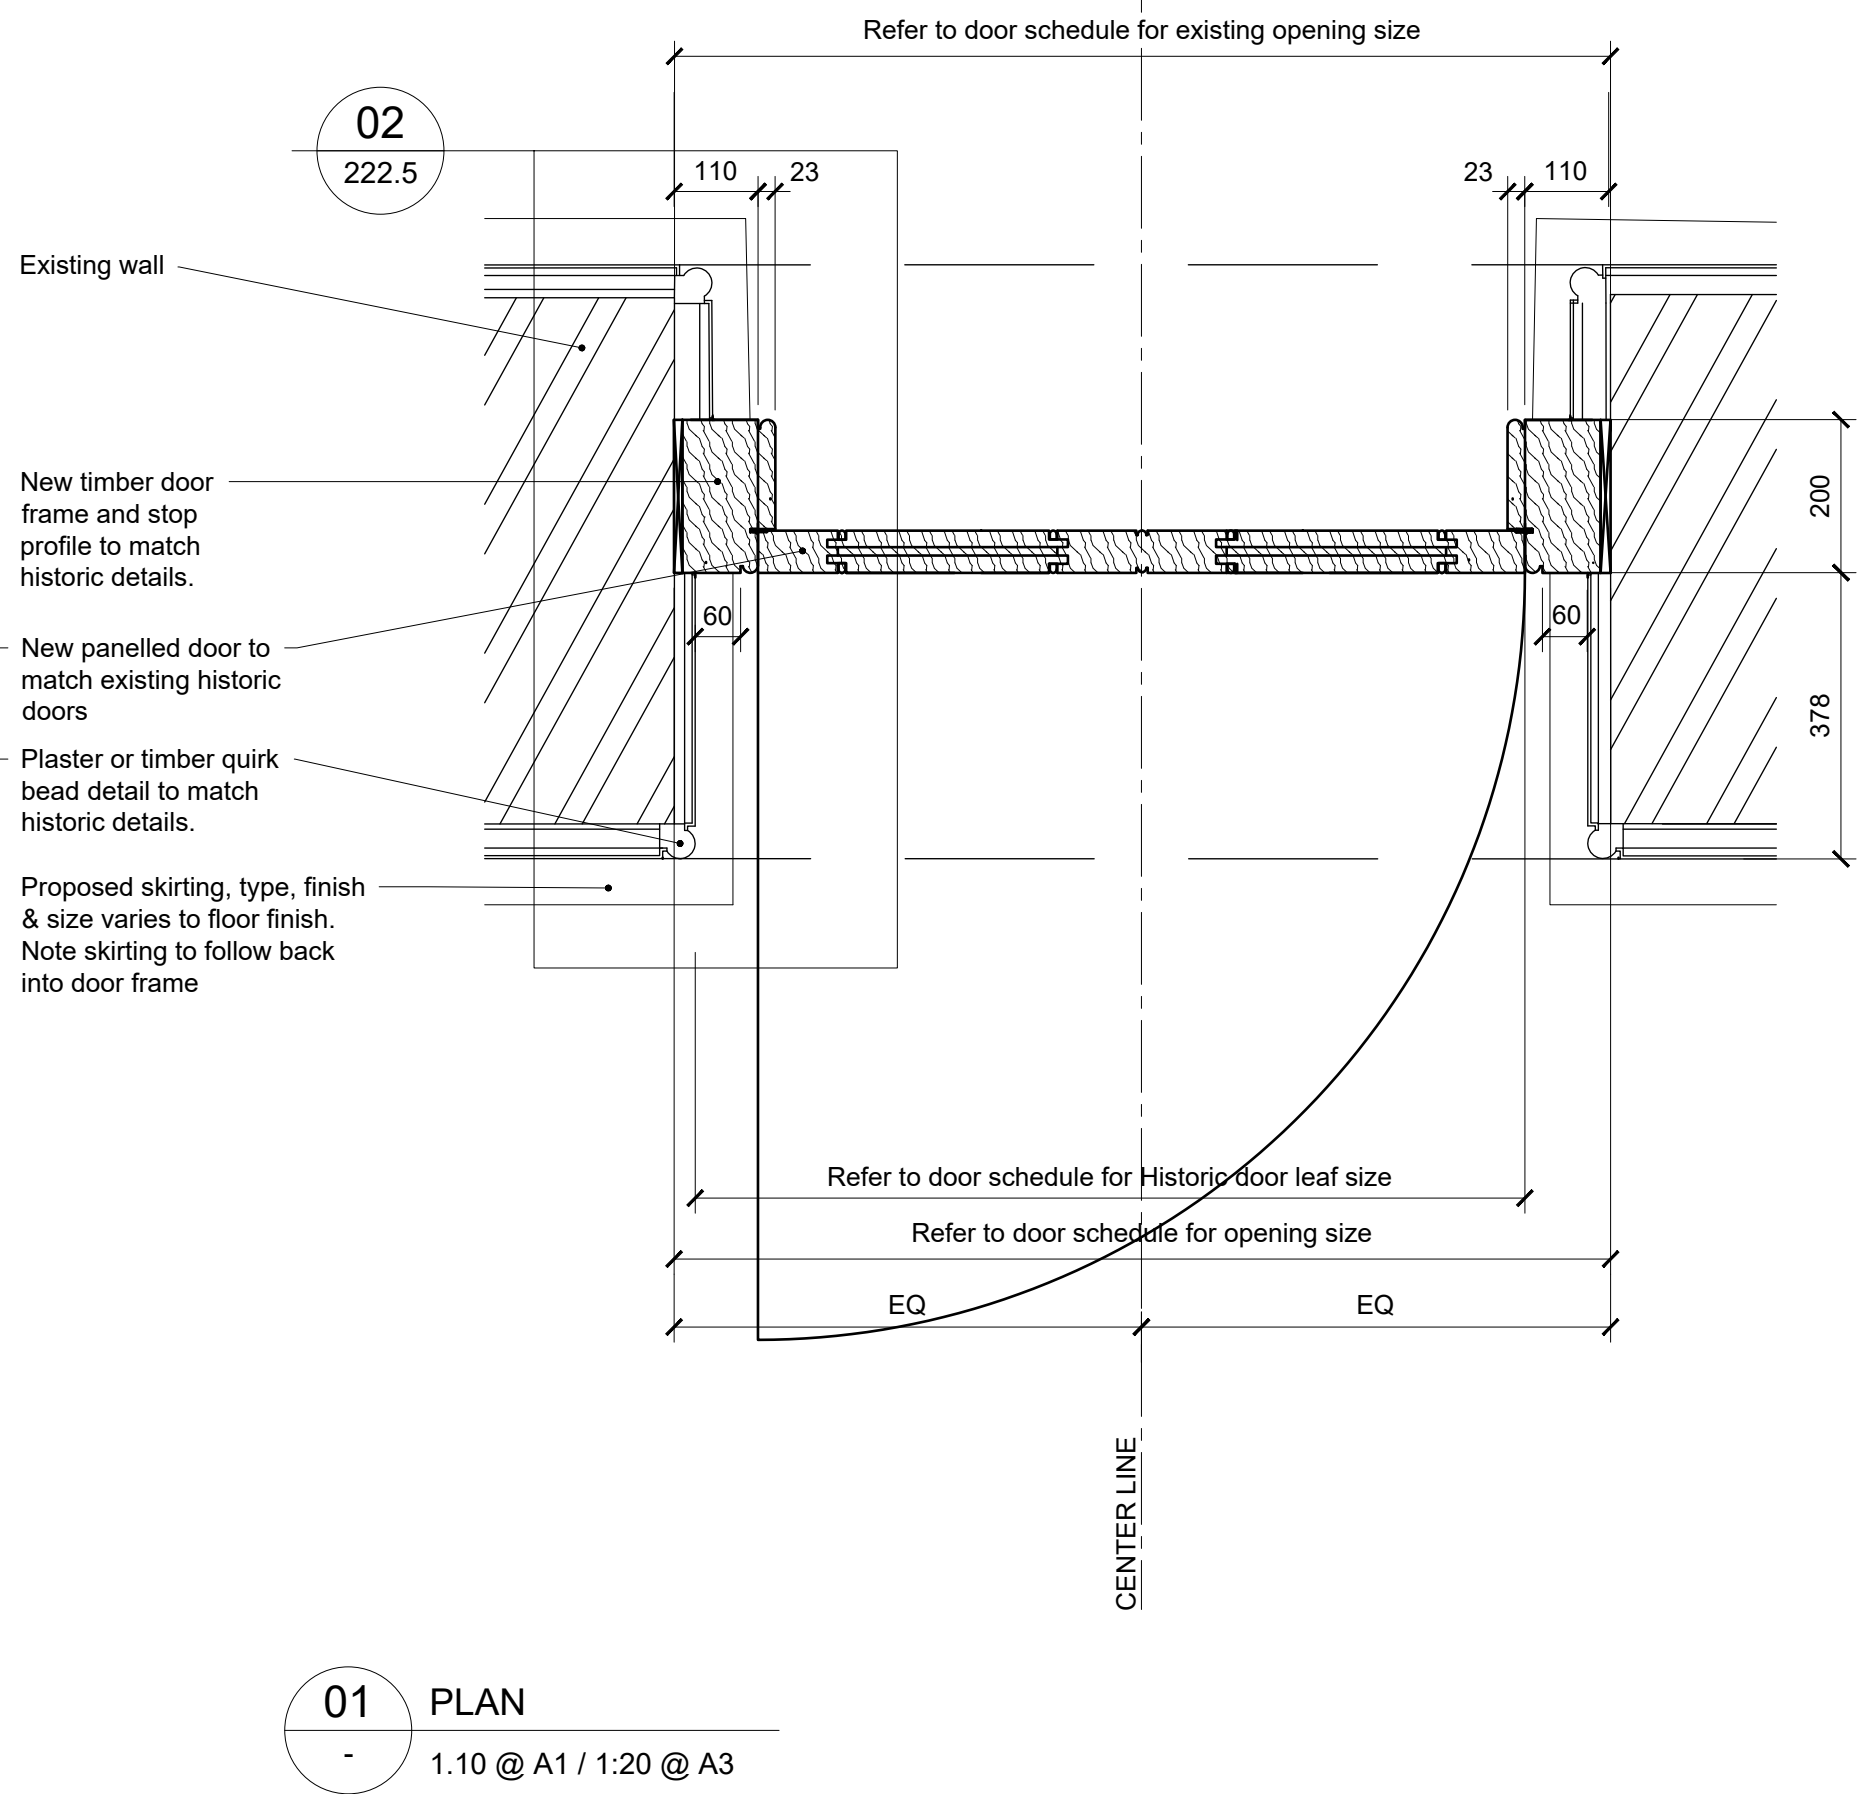
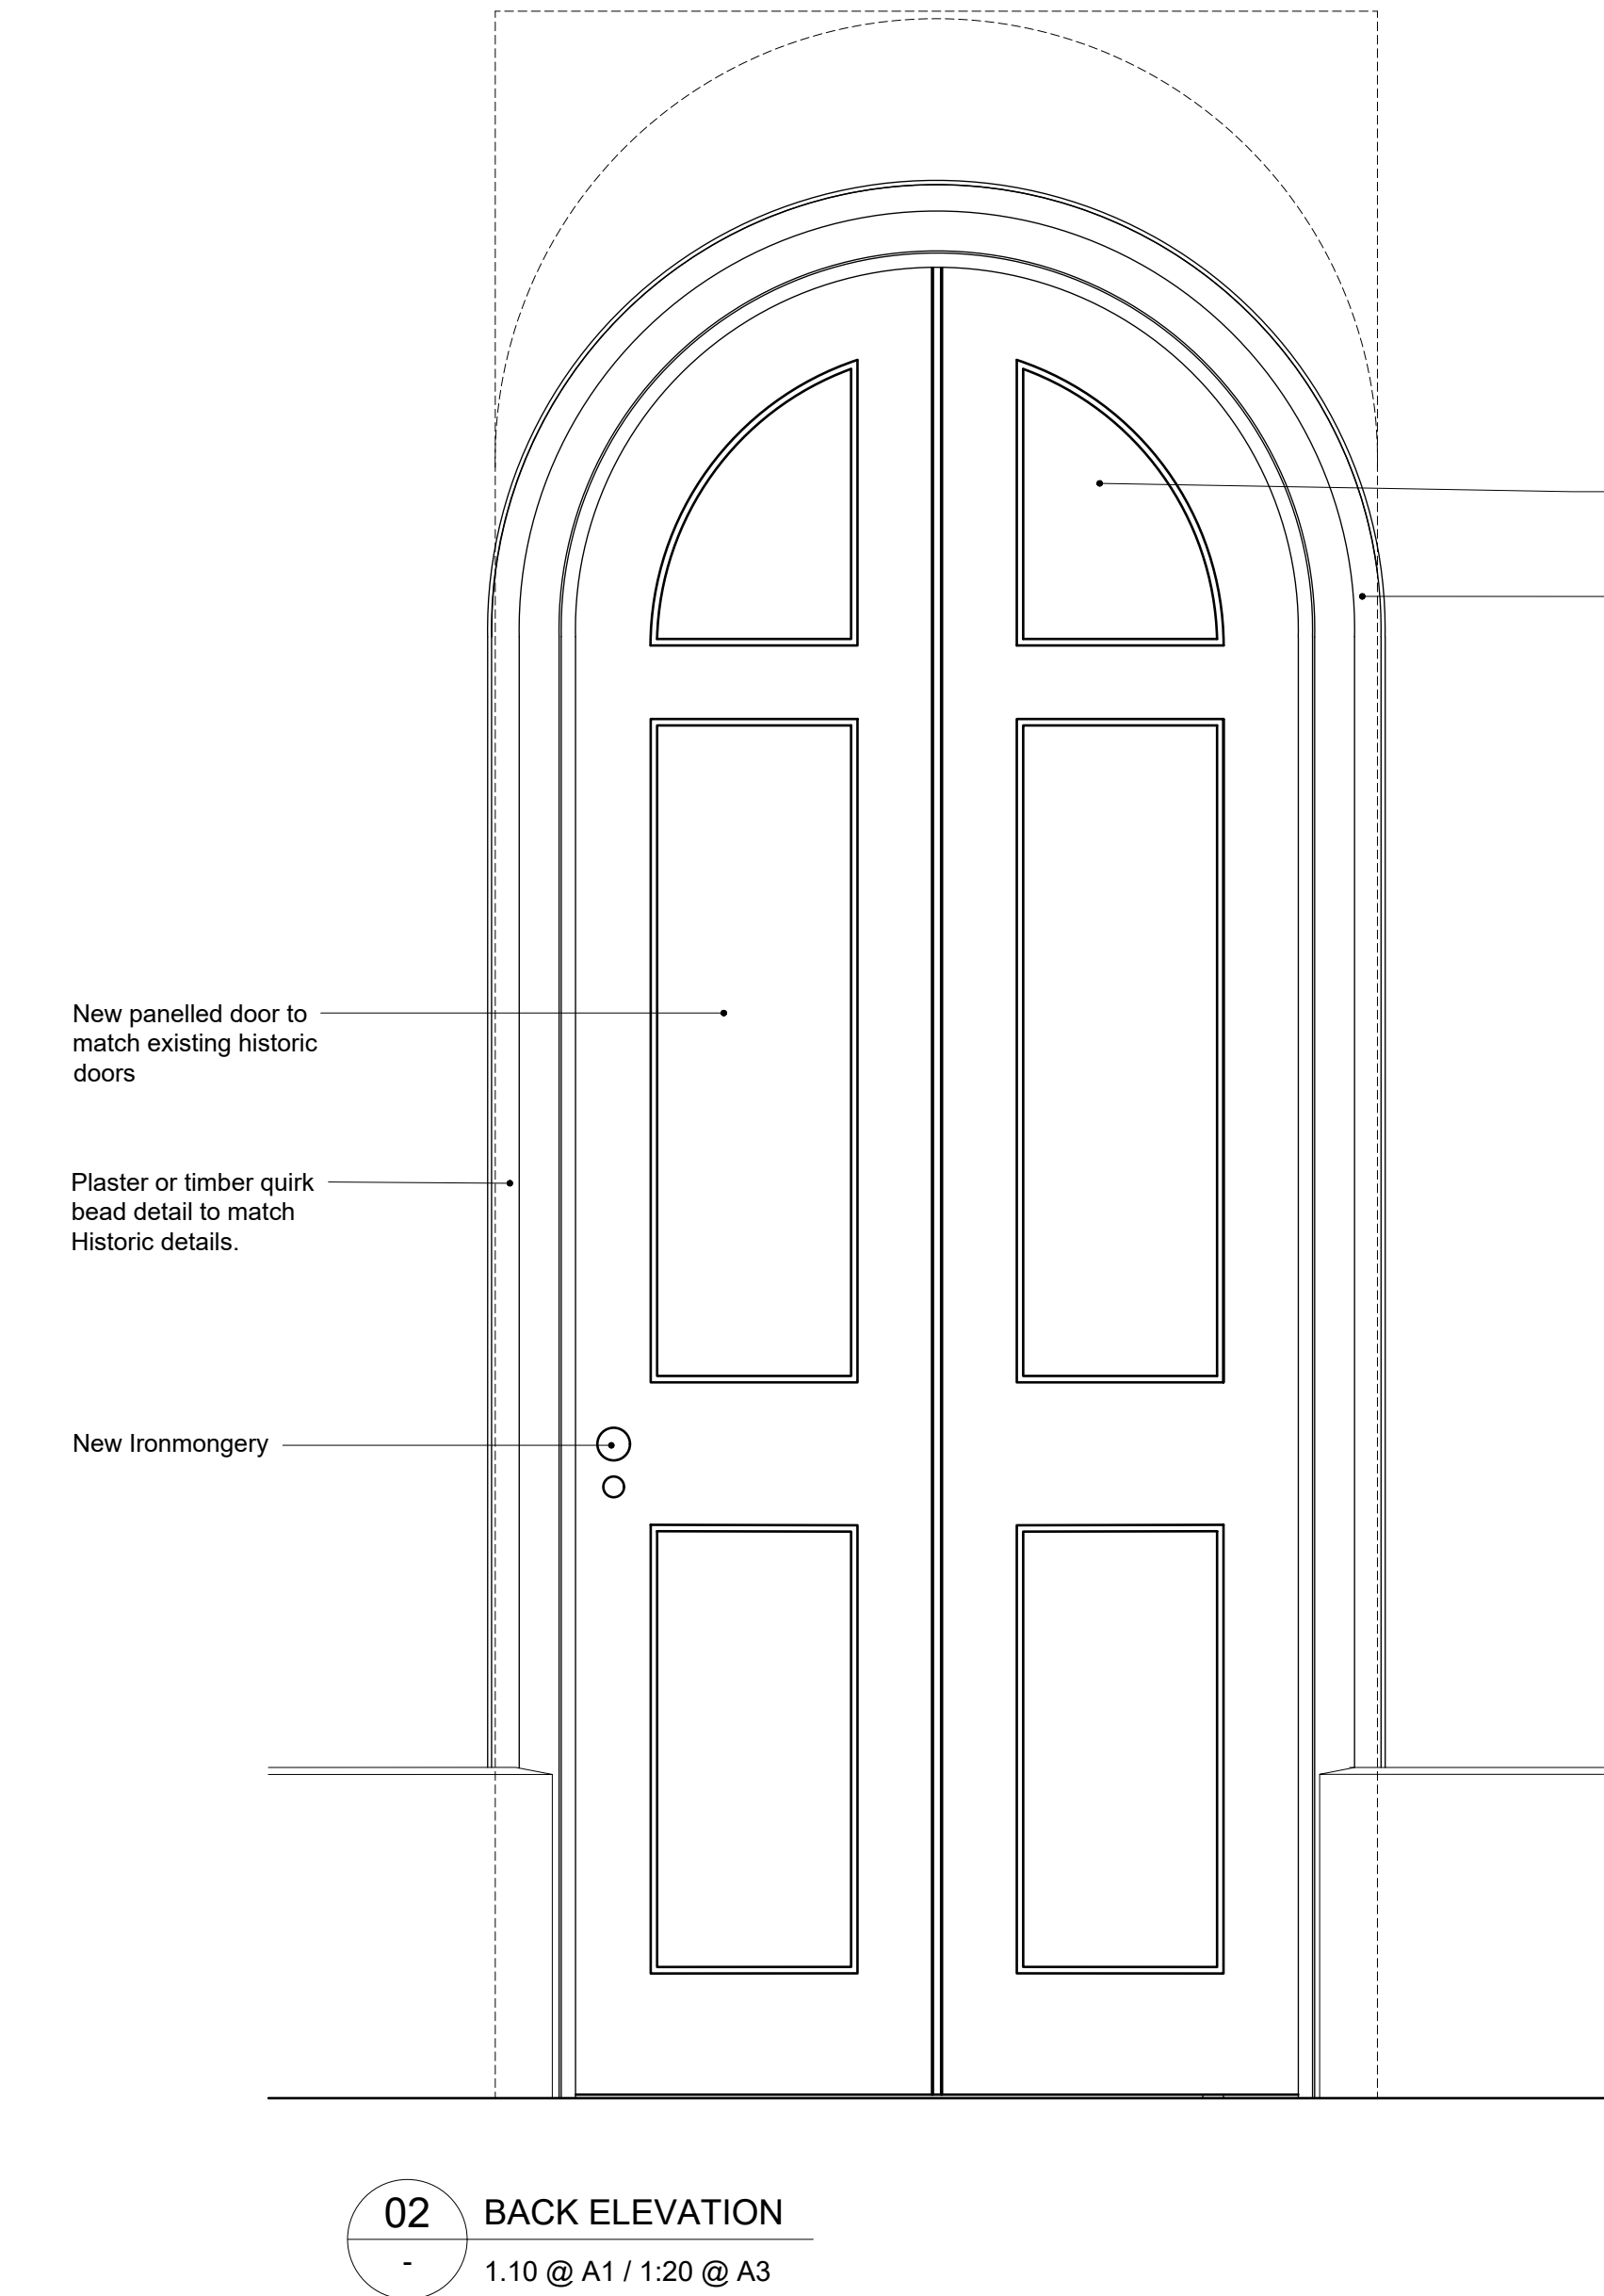
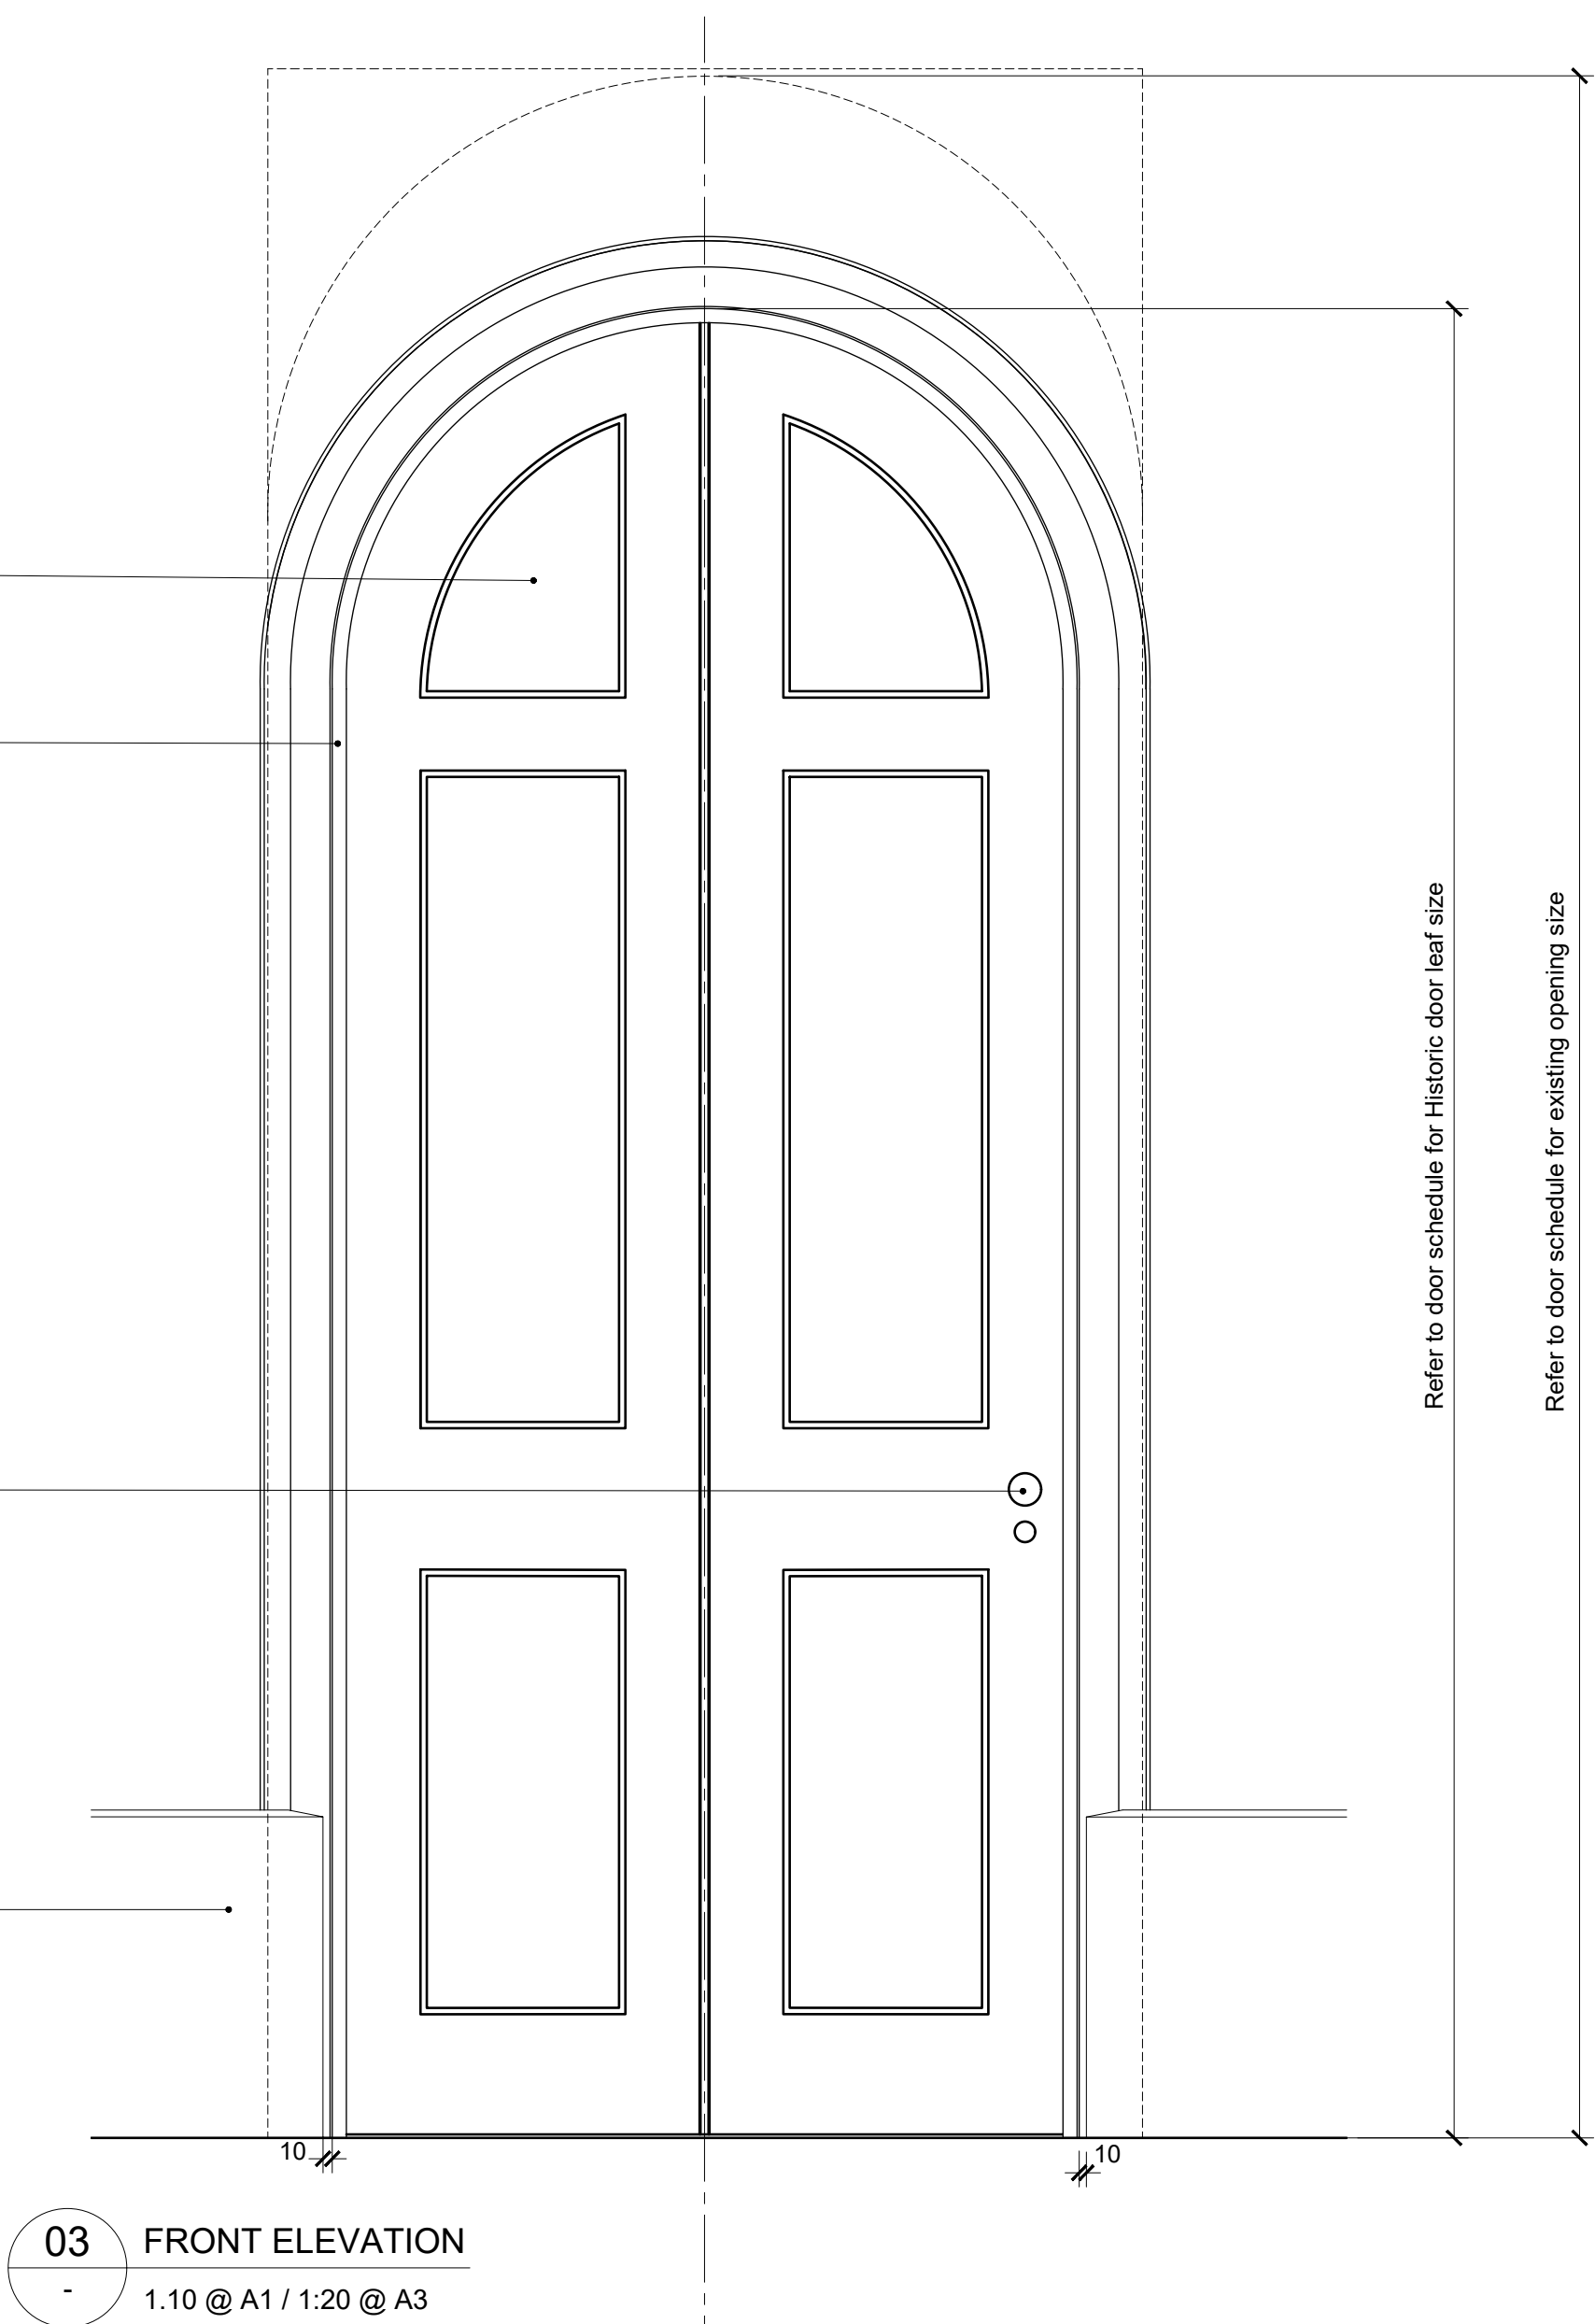


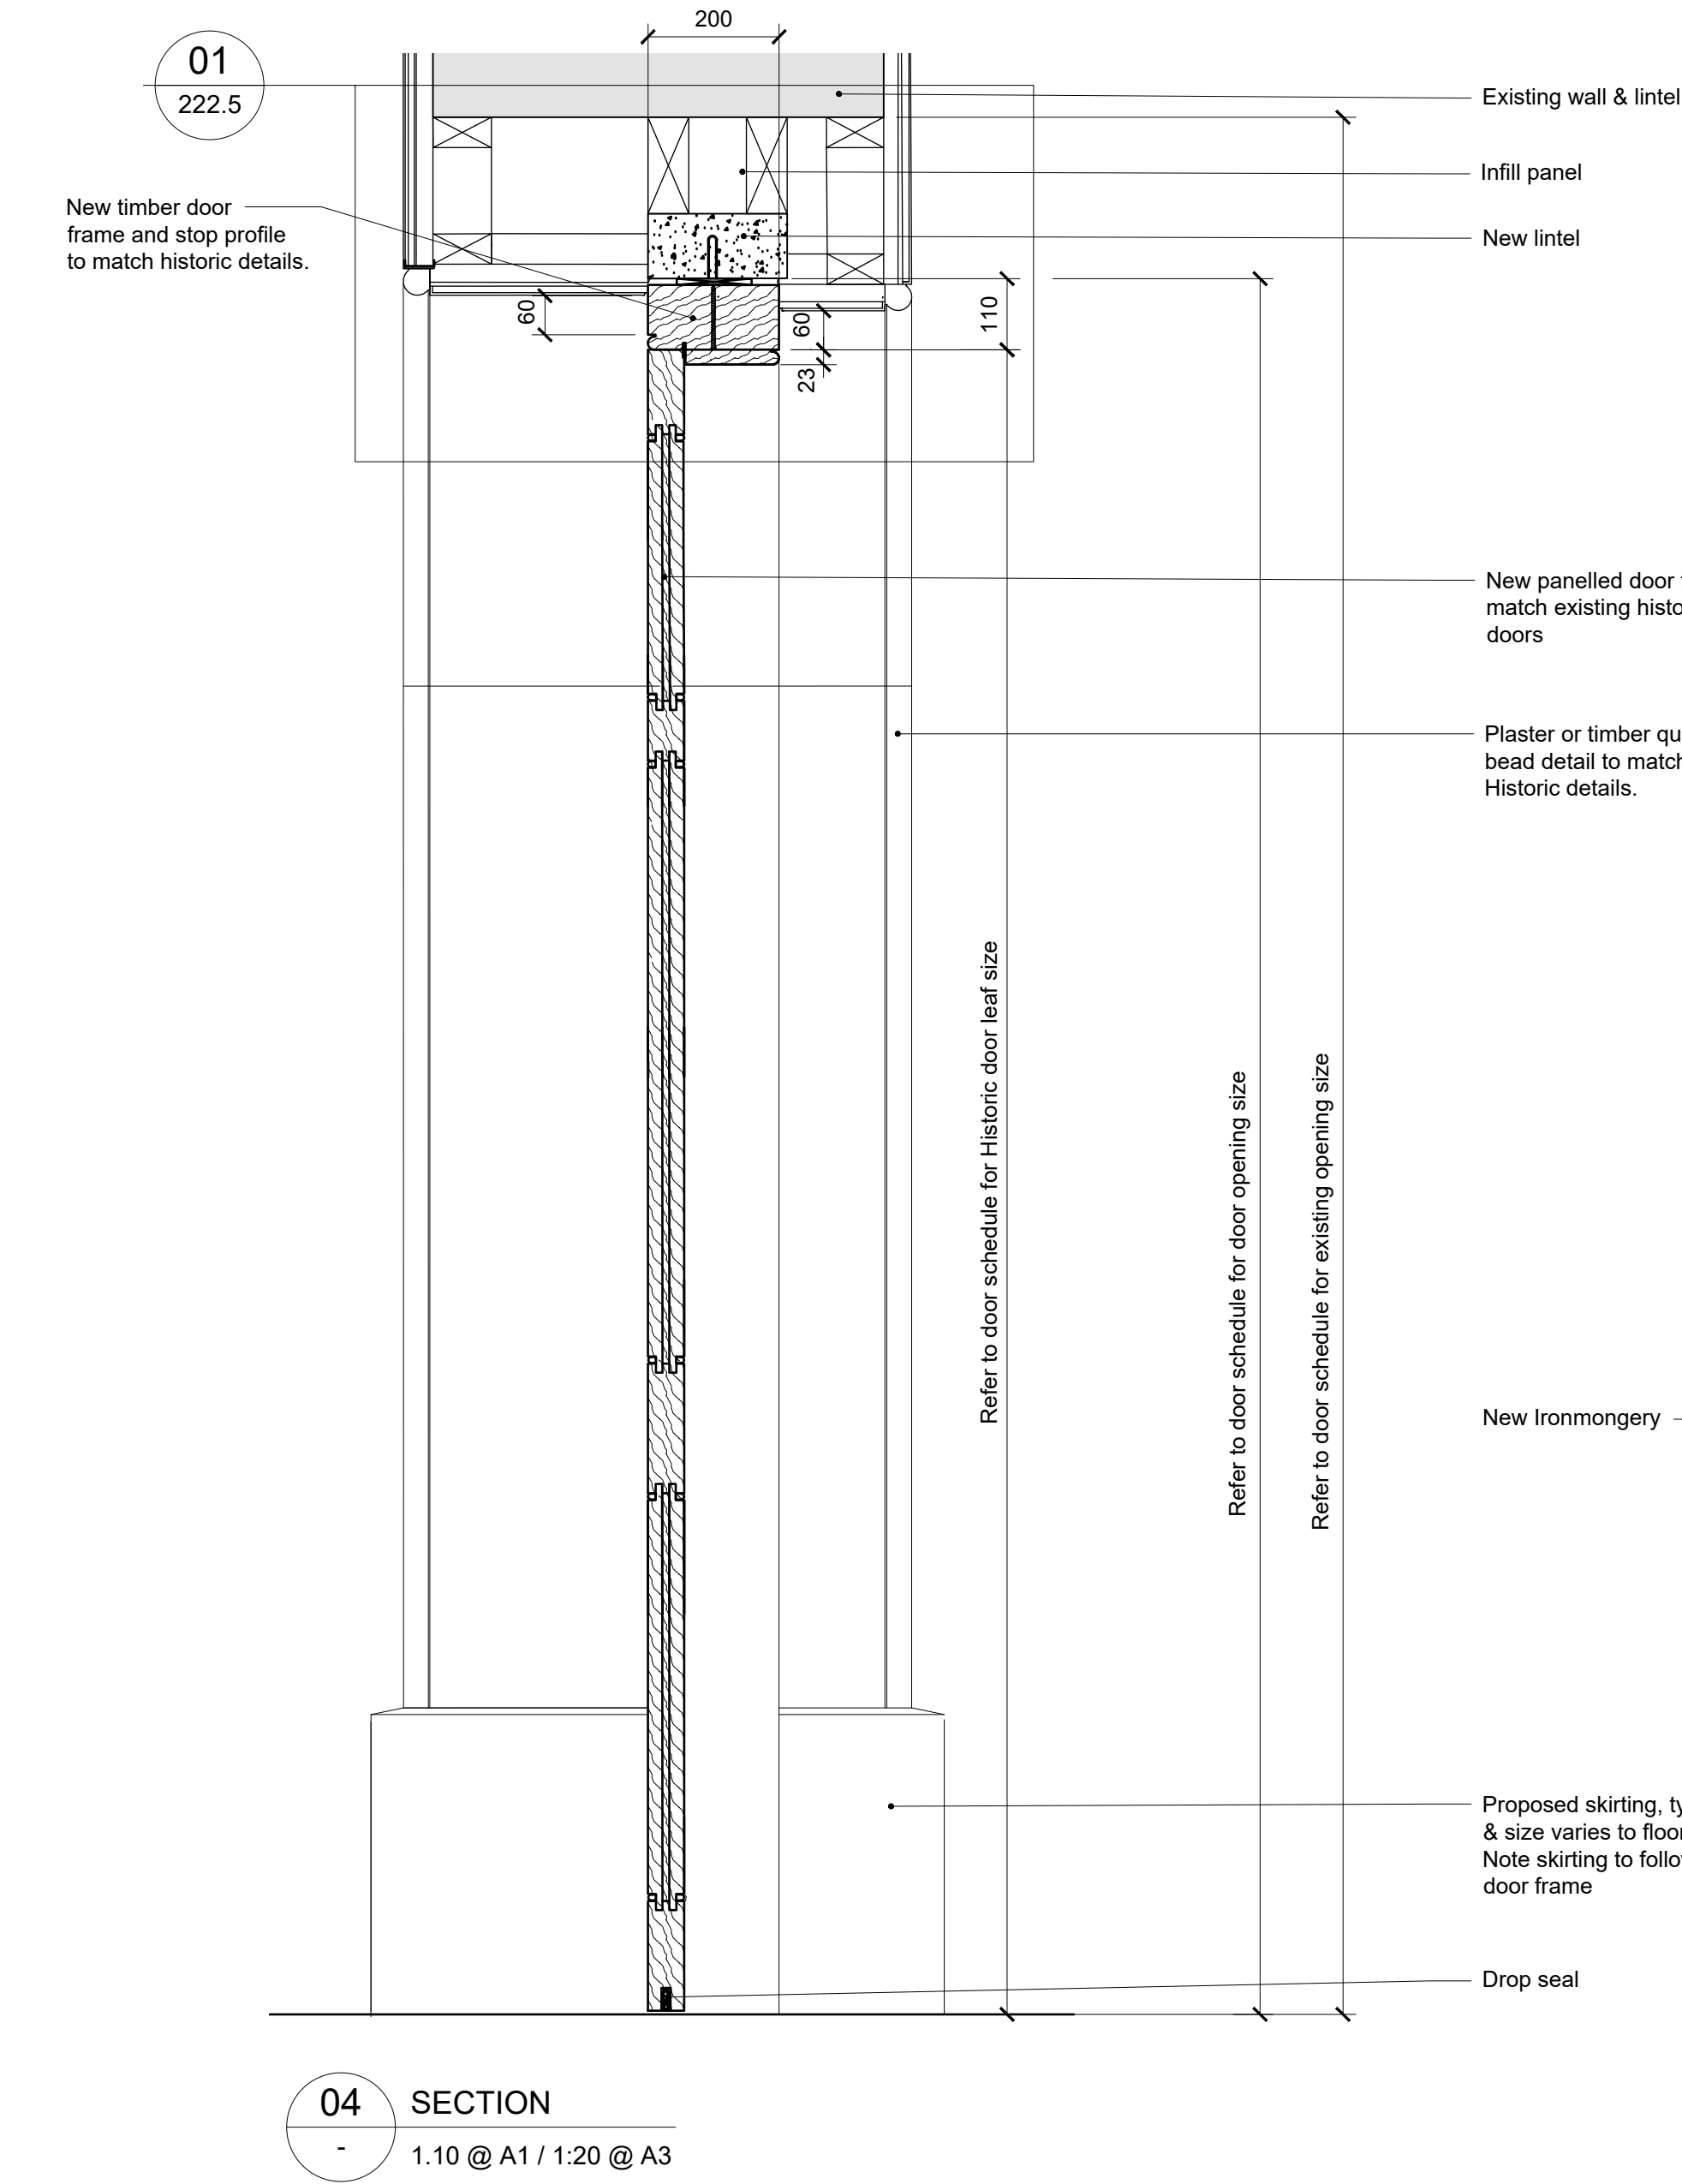

TYPICAL NEW CURVED HEAD GROUND FLOOR DOORS

JAMB DETAIL SHOWN IS TYPICAL
REFER TO GROUND FLOOR
GA PLAN G401 FOR INFORMATION.

is to be verified on site. Only figured dimensions to be
any discrepancies in dimensions are to be reported to the
No dimensions are to be scaled from printed drawings.
s indicated on this drawing are for guidance only. No
ility is taken for their accuracy.

risk of injury or death in construction if the works are not
planned and supervised. The contractor must not
any element of the work without first having carried out
itary risk assessments and prepared detailed method
s.



* Issued for Planning

no. revision.

26/09/25

date.

Job: Tottenham House - The Old Stables

Title: Typical New Ground Floor Doors
CURVED HEAD

Type: 200 Planning

Status: PLANNING

drawn by	JMH	checked by	A1	approved by	
scale	1:10	size	A1	date	27/01/26
job number	3123	drawing number	222.4	revision	*

RIBA

Chartered Practice

211 Design Centre East
Chelsea Harbour
London, SW10 0XF

mail@blda.co.uk
www.blda.co.uk
t +44 (0) 20 7838 5555

BLDA ARCHITECTS