


Kia (Sandown) Salisbury

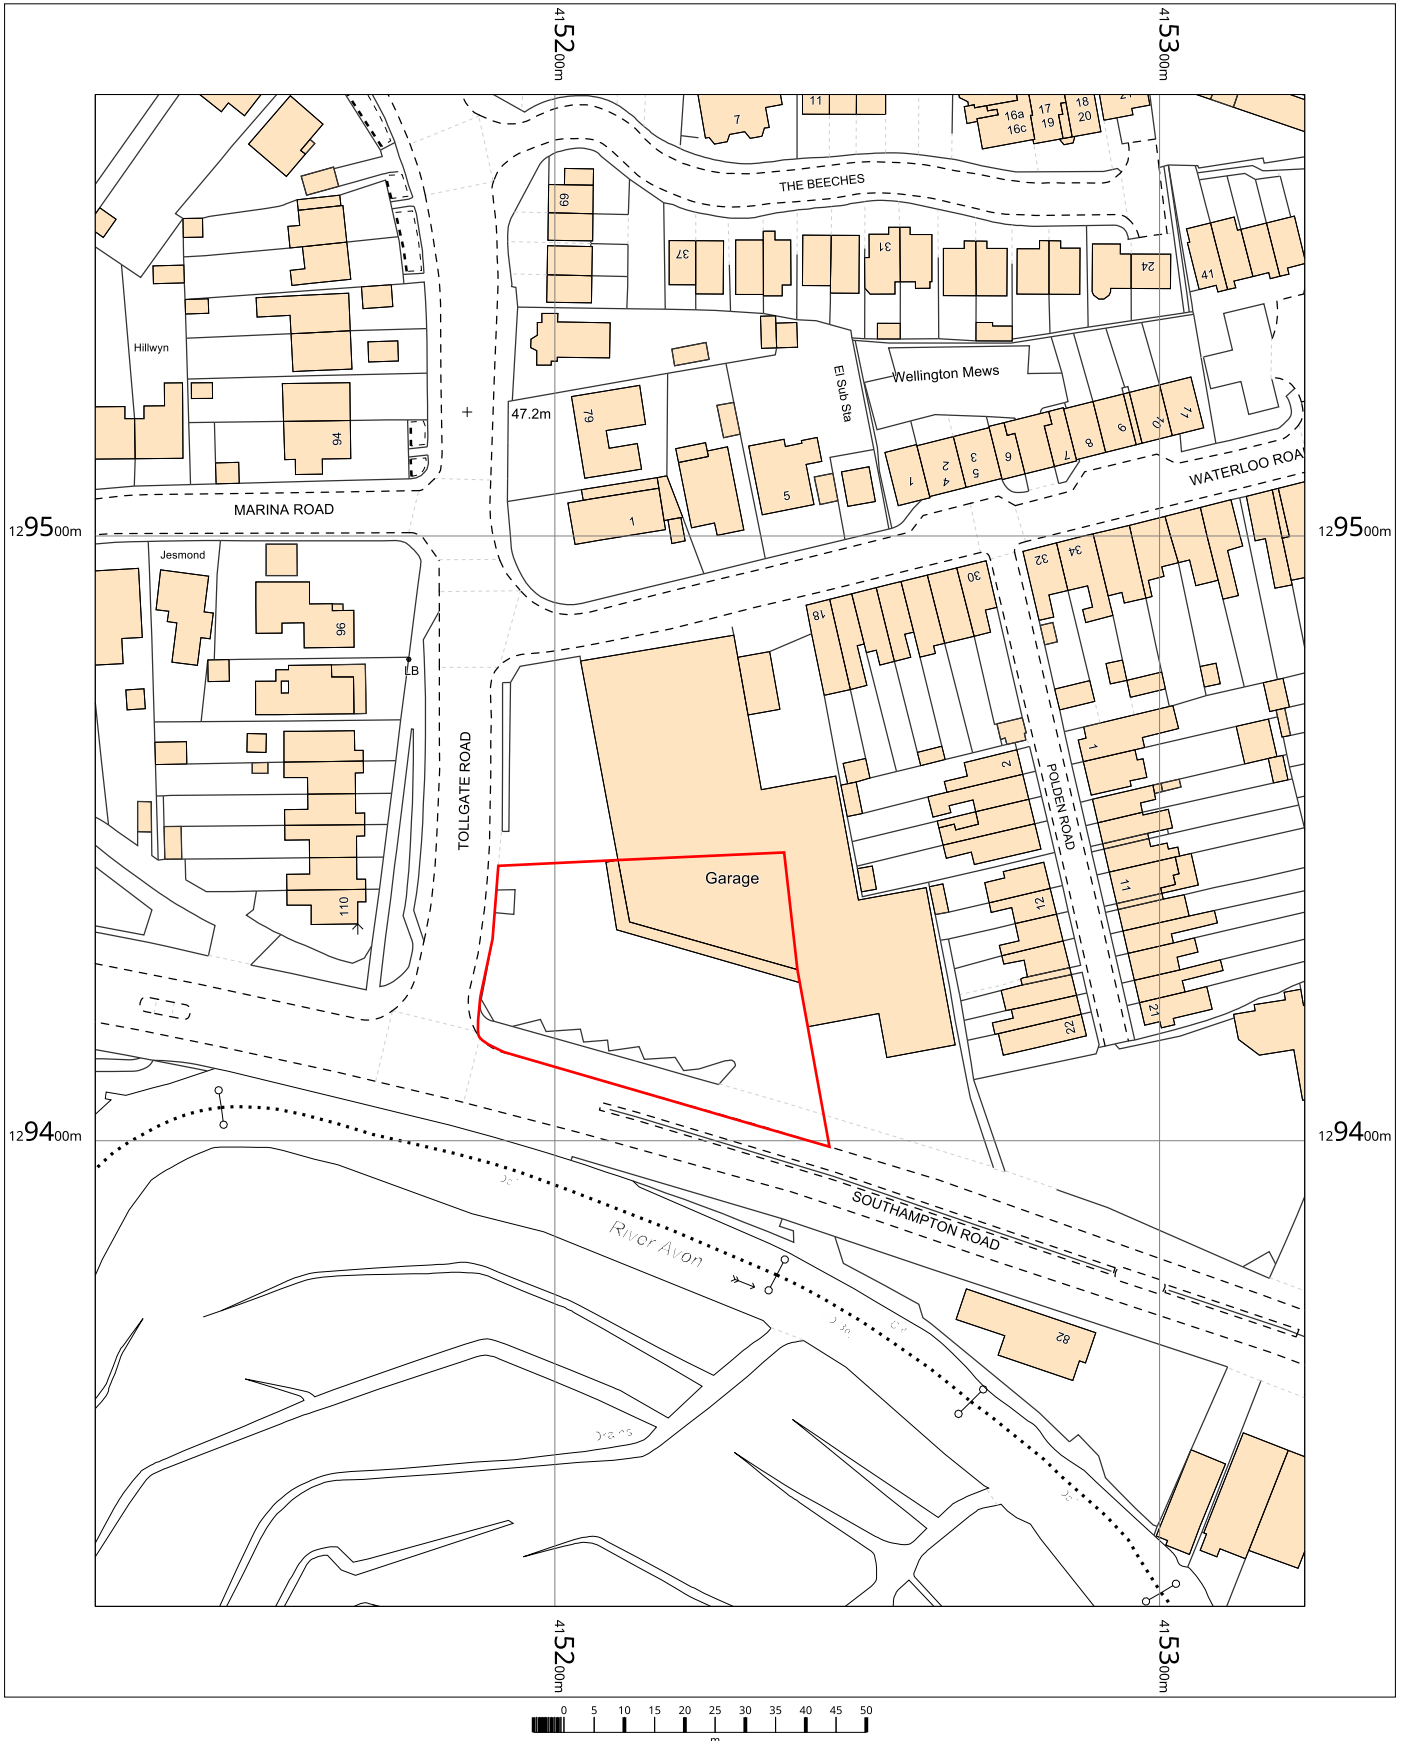


Kia (Sandown) Salisbury
Southampton Road,
Salisbury,
Wiltshire
SP1 2JS

OS MasterMap 1250/2500/10000 scale
Monday, August 17, 2026, ID: CM-01292760
www.centremapslive.co.uk

1:1250 scale print at A4, Centre: 415224 E, 129448 N

©Crown Copyright Ordnance Survey. Licence no.
AC0000849896

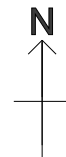

SIGN SPECIALISTS
sign-specialists.co.uk