
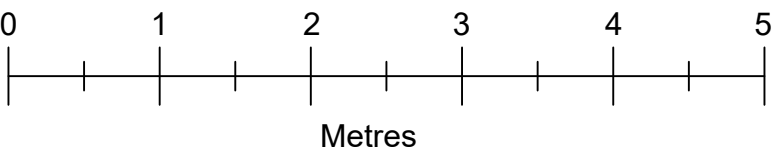
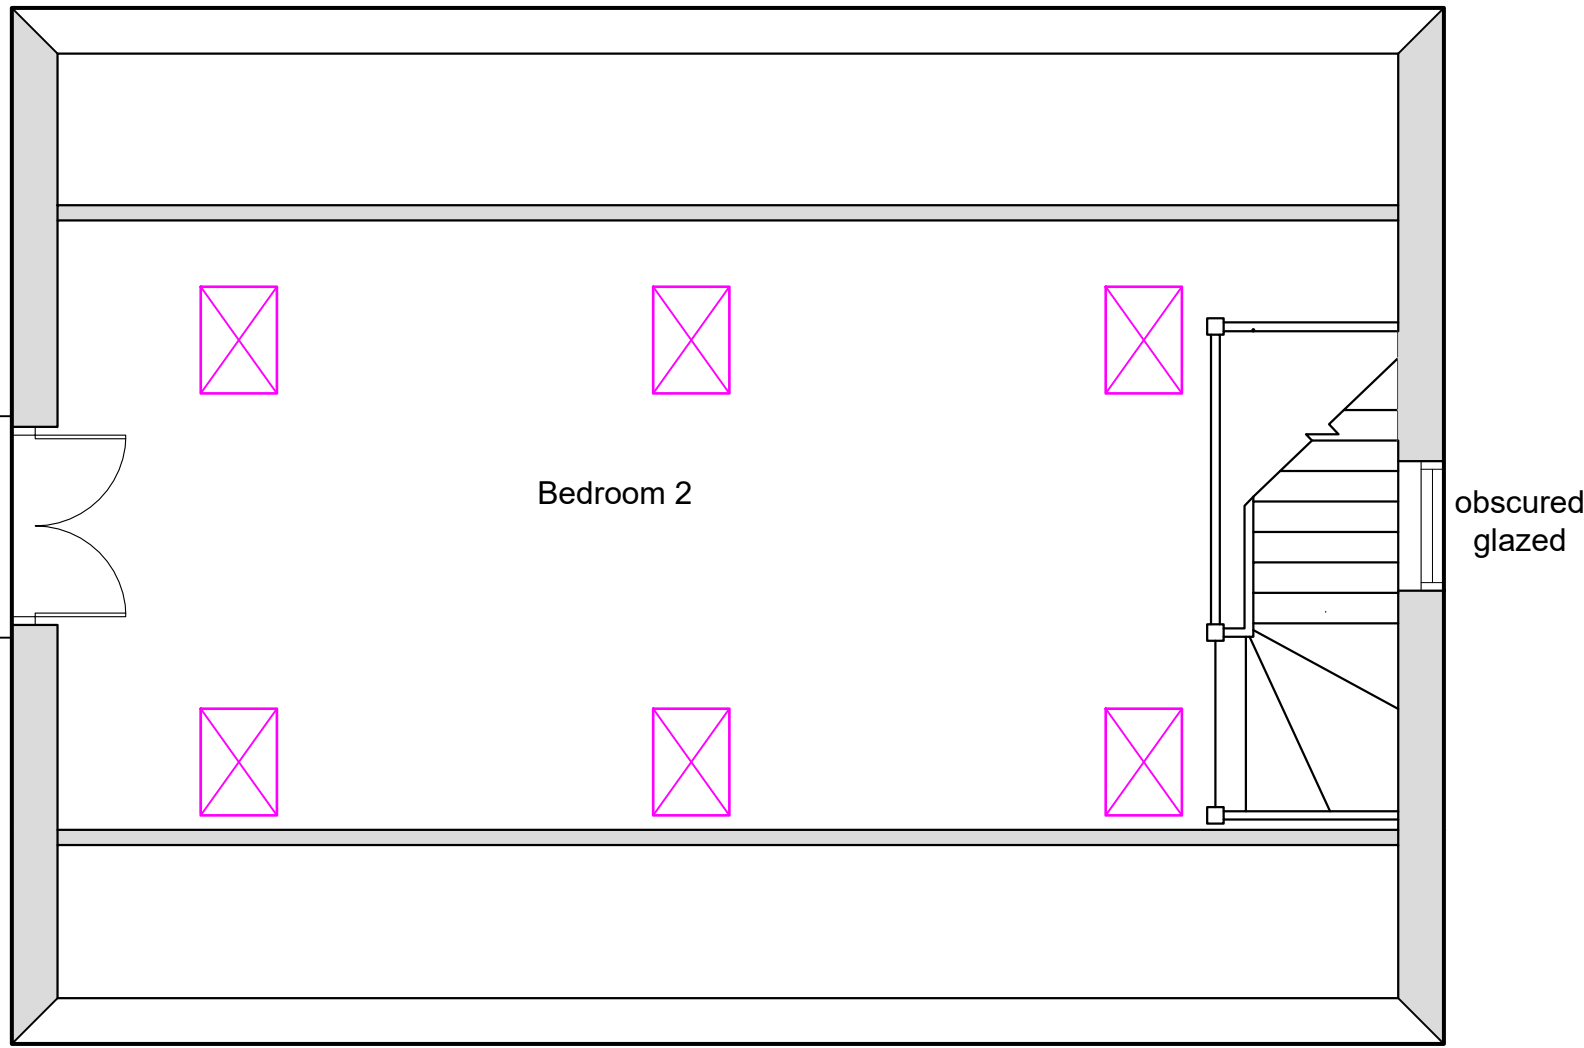
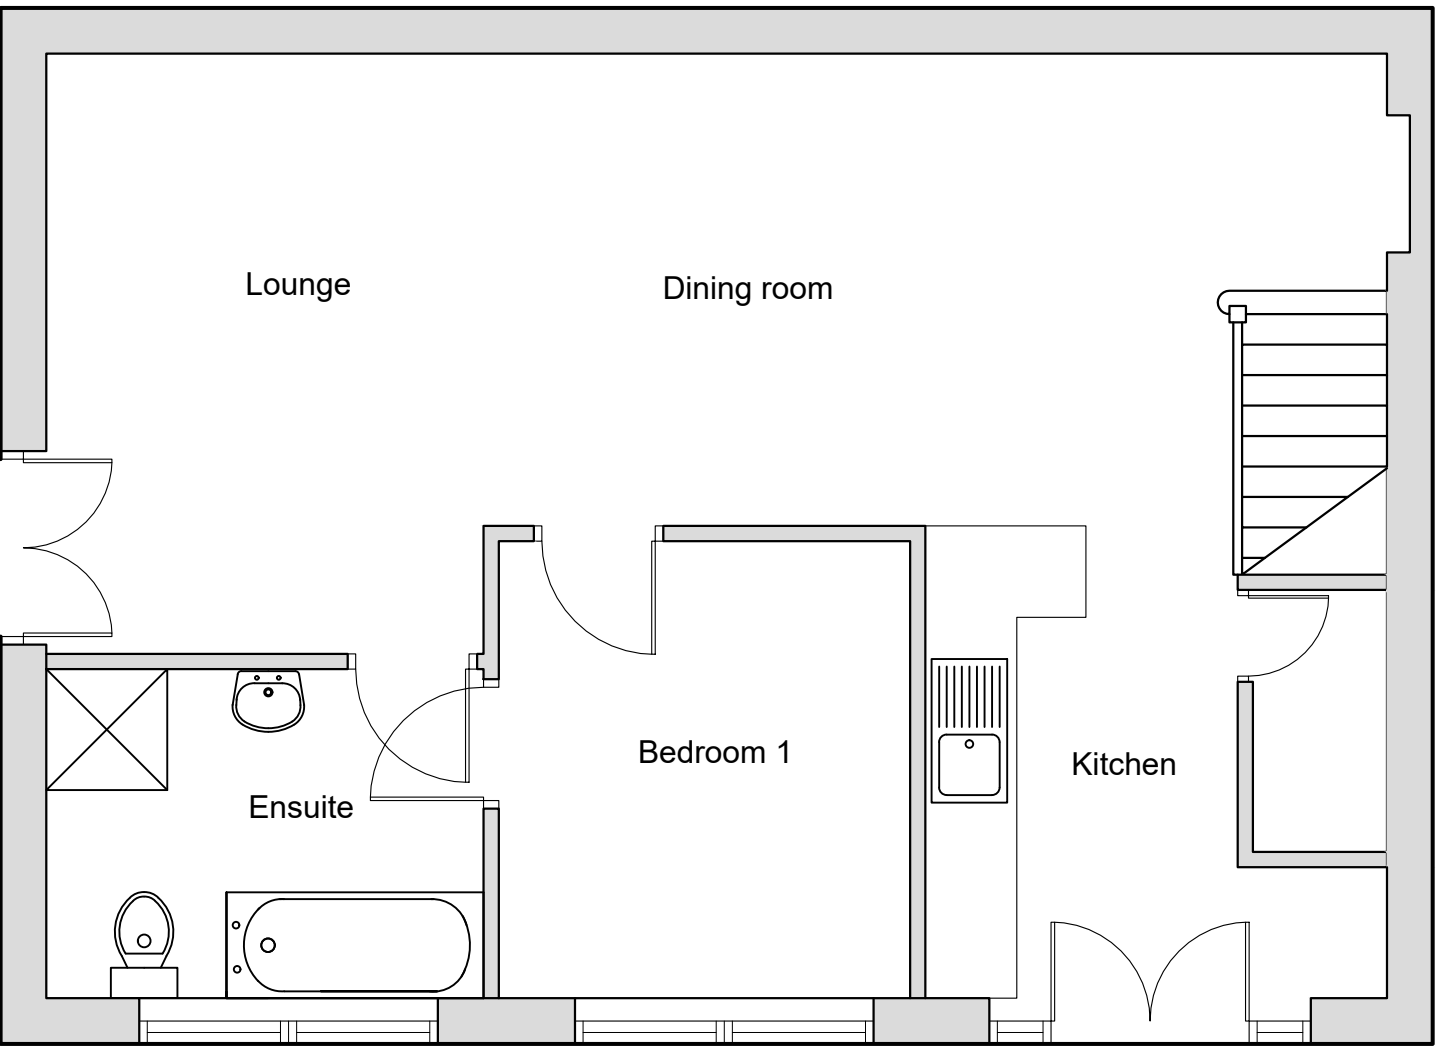
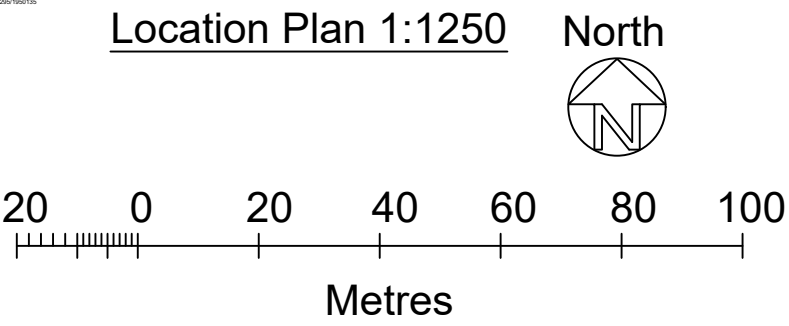
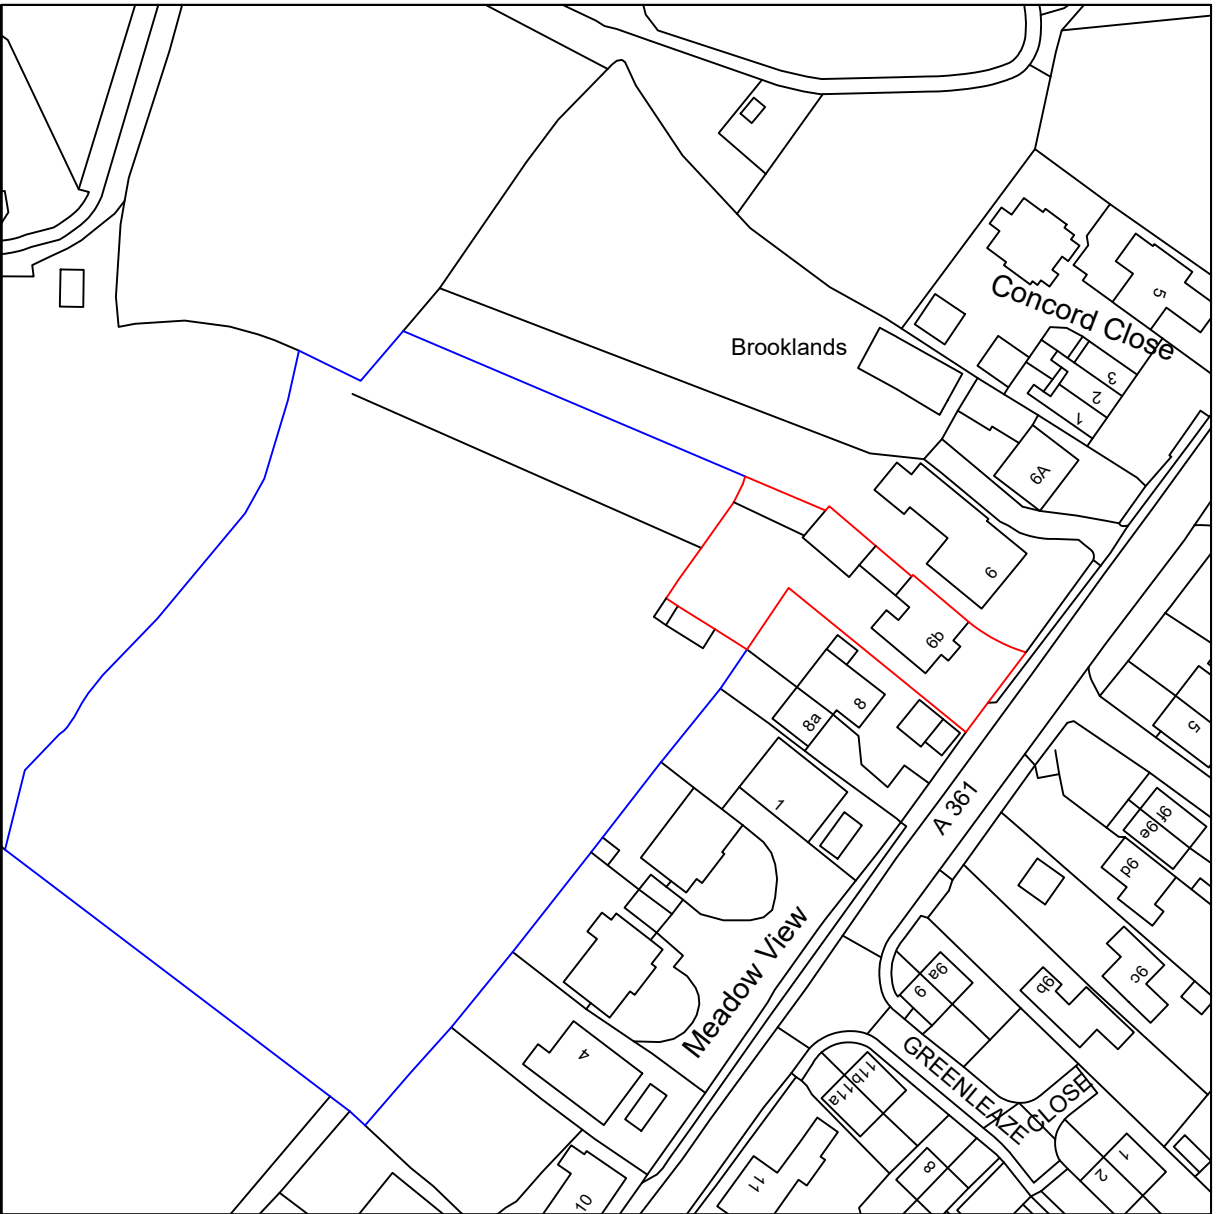
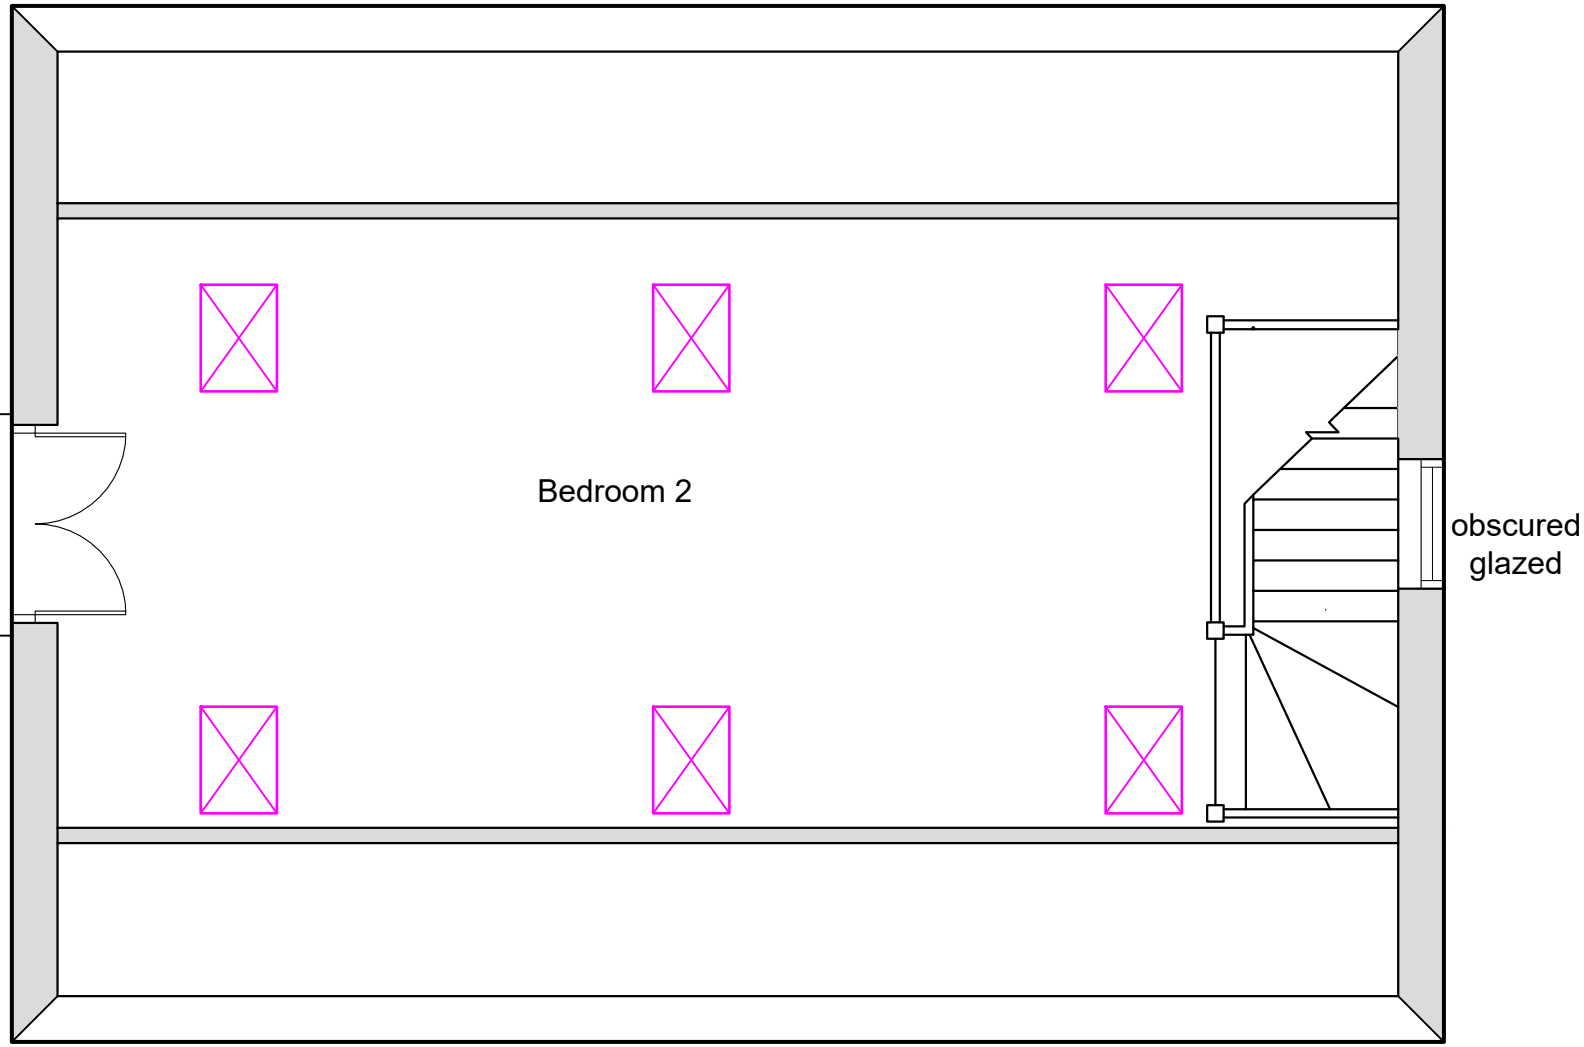
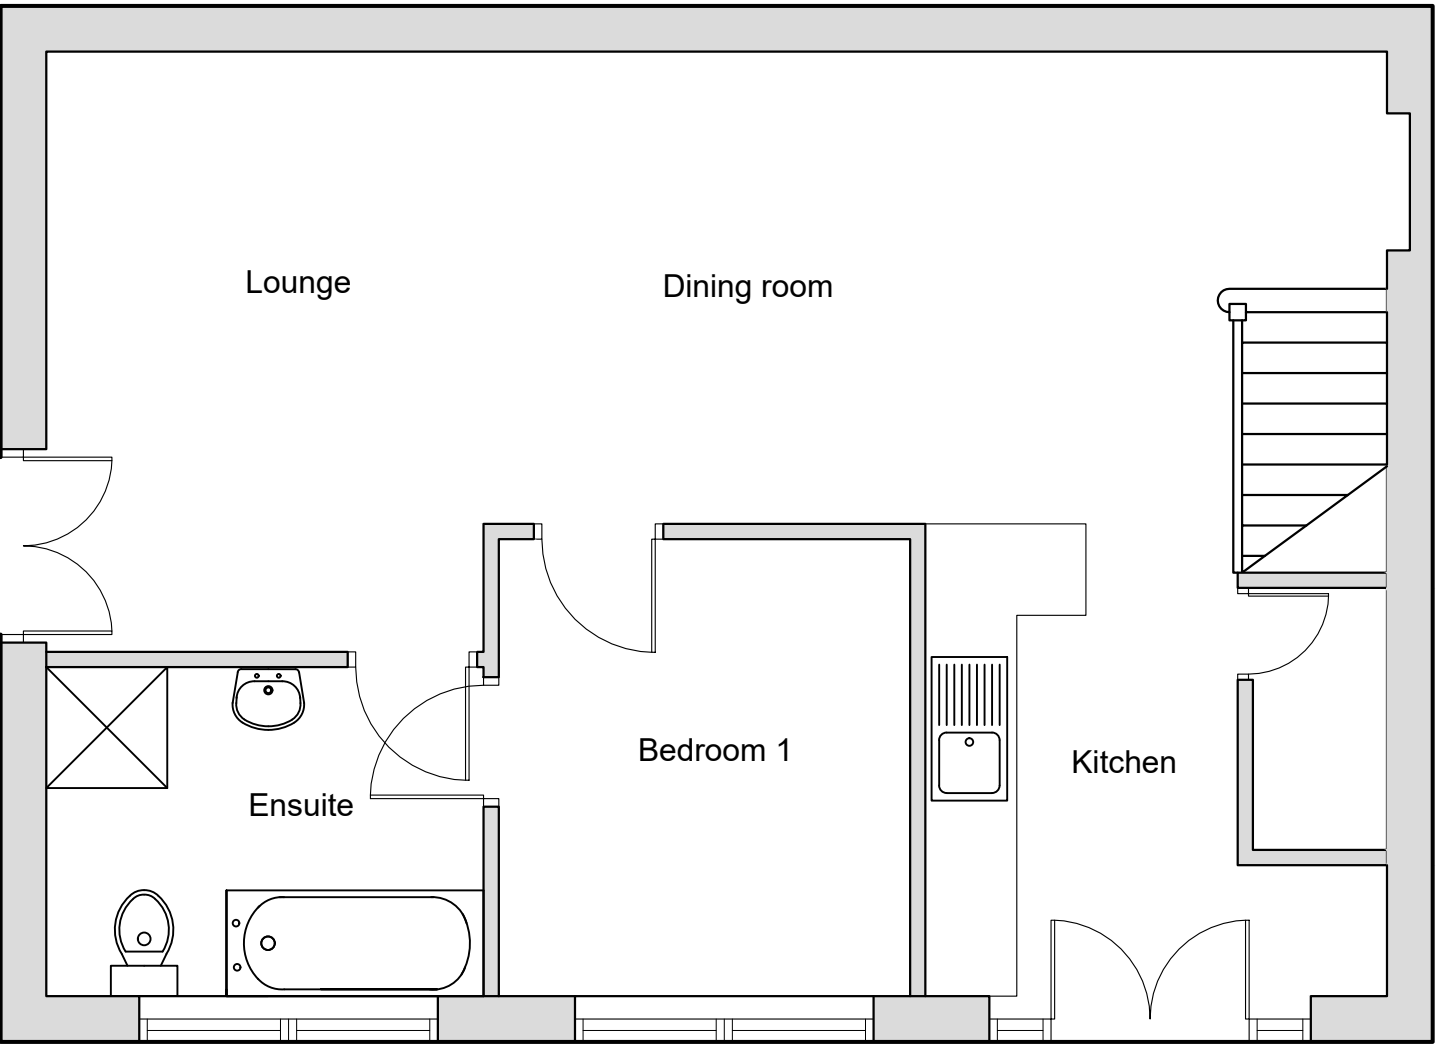
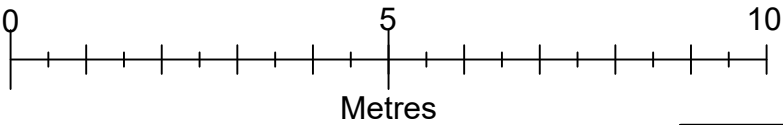


Drawings based on topography & site boundary limits information provided by others, if onsite discrepancies arise, bring to a Harlow & Sons attention immediately

If in doubt, ask - do not scale - check on site dimensions.
Site dimensions to be checked prior to start - discrepancies to be raised with a Harlow & Son

All dimensions are to structural elements & not to applied finishes

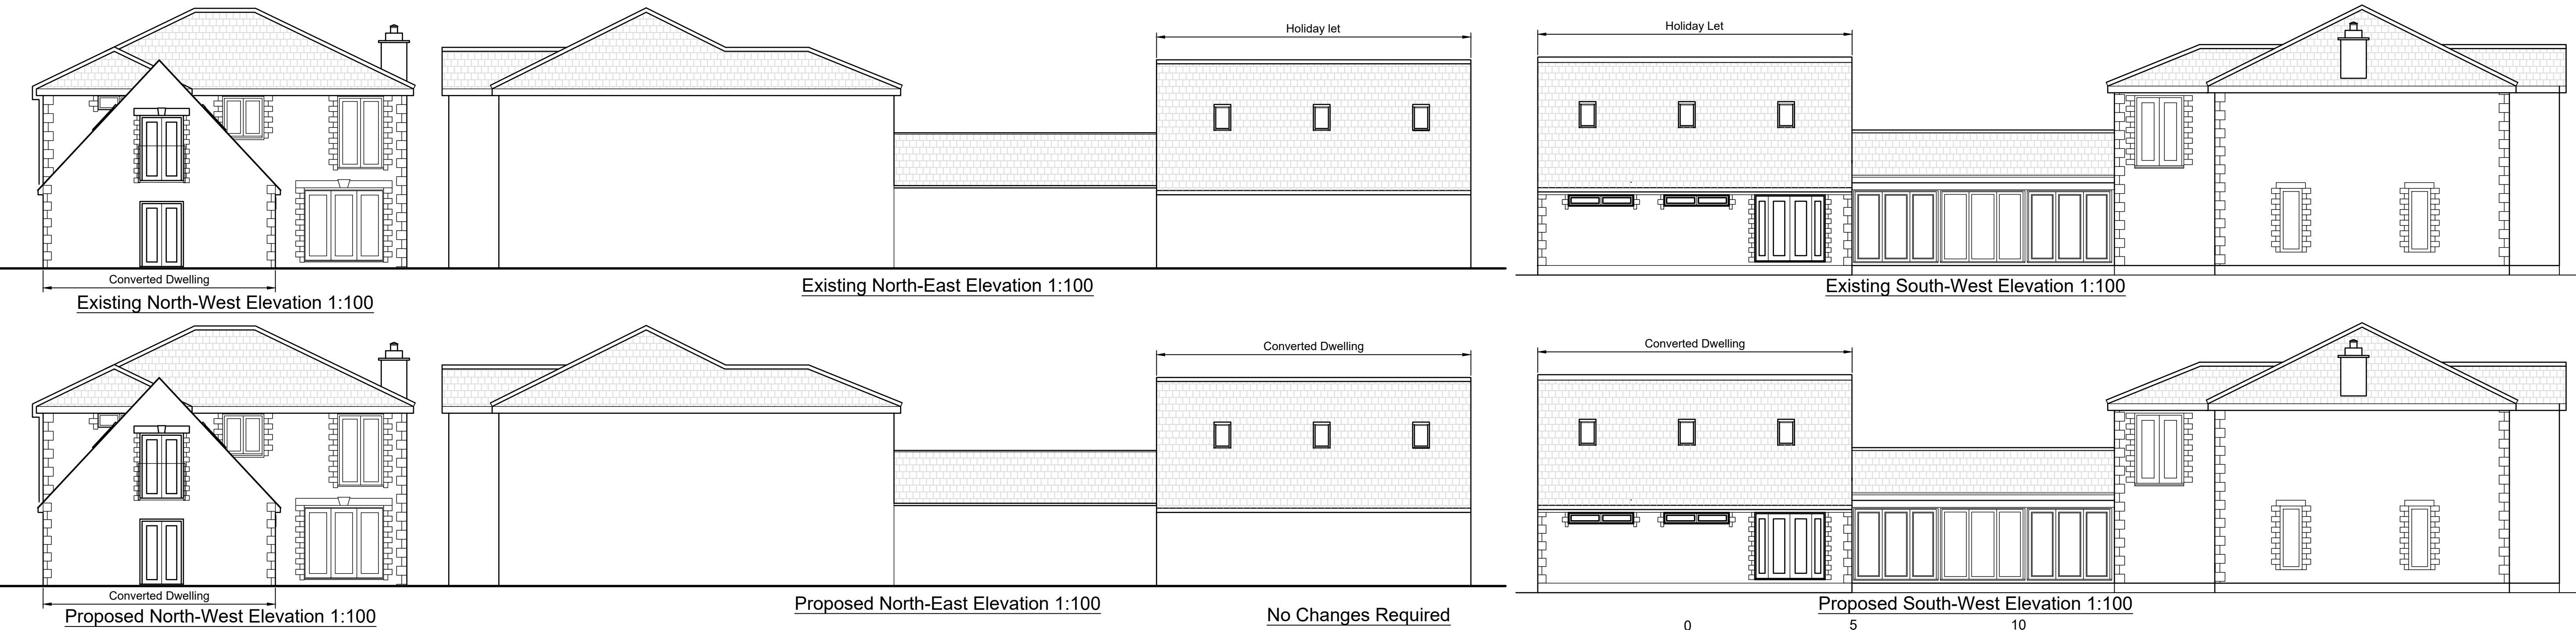

<u>Drawn by</u>	A Harlow & Son 01225 938329	
<u>Proposed Change of use of Existing Holiday Let into Dwelling at</u> <u>6B Frome Road</u> <u>Southwick</u> <u>Wiltshire</u> <u>Ba14 9QD</u>		
A1 Papersize		
<u>Scale</u>	1:100, 1:50, 1:1250	<u>Drawing No AH2026/69</u> Sheet 1 of 2
<u>Date</u>	11th Aug 2026	