


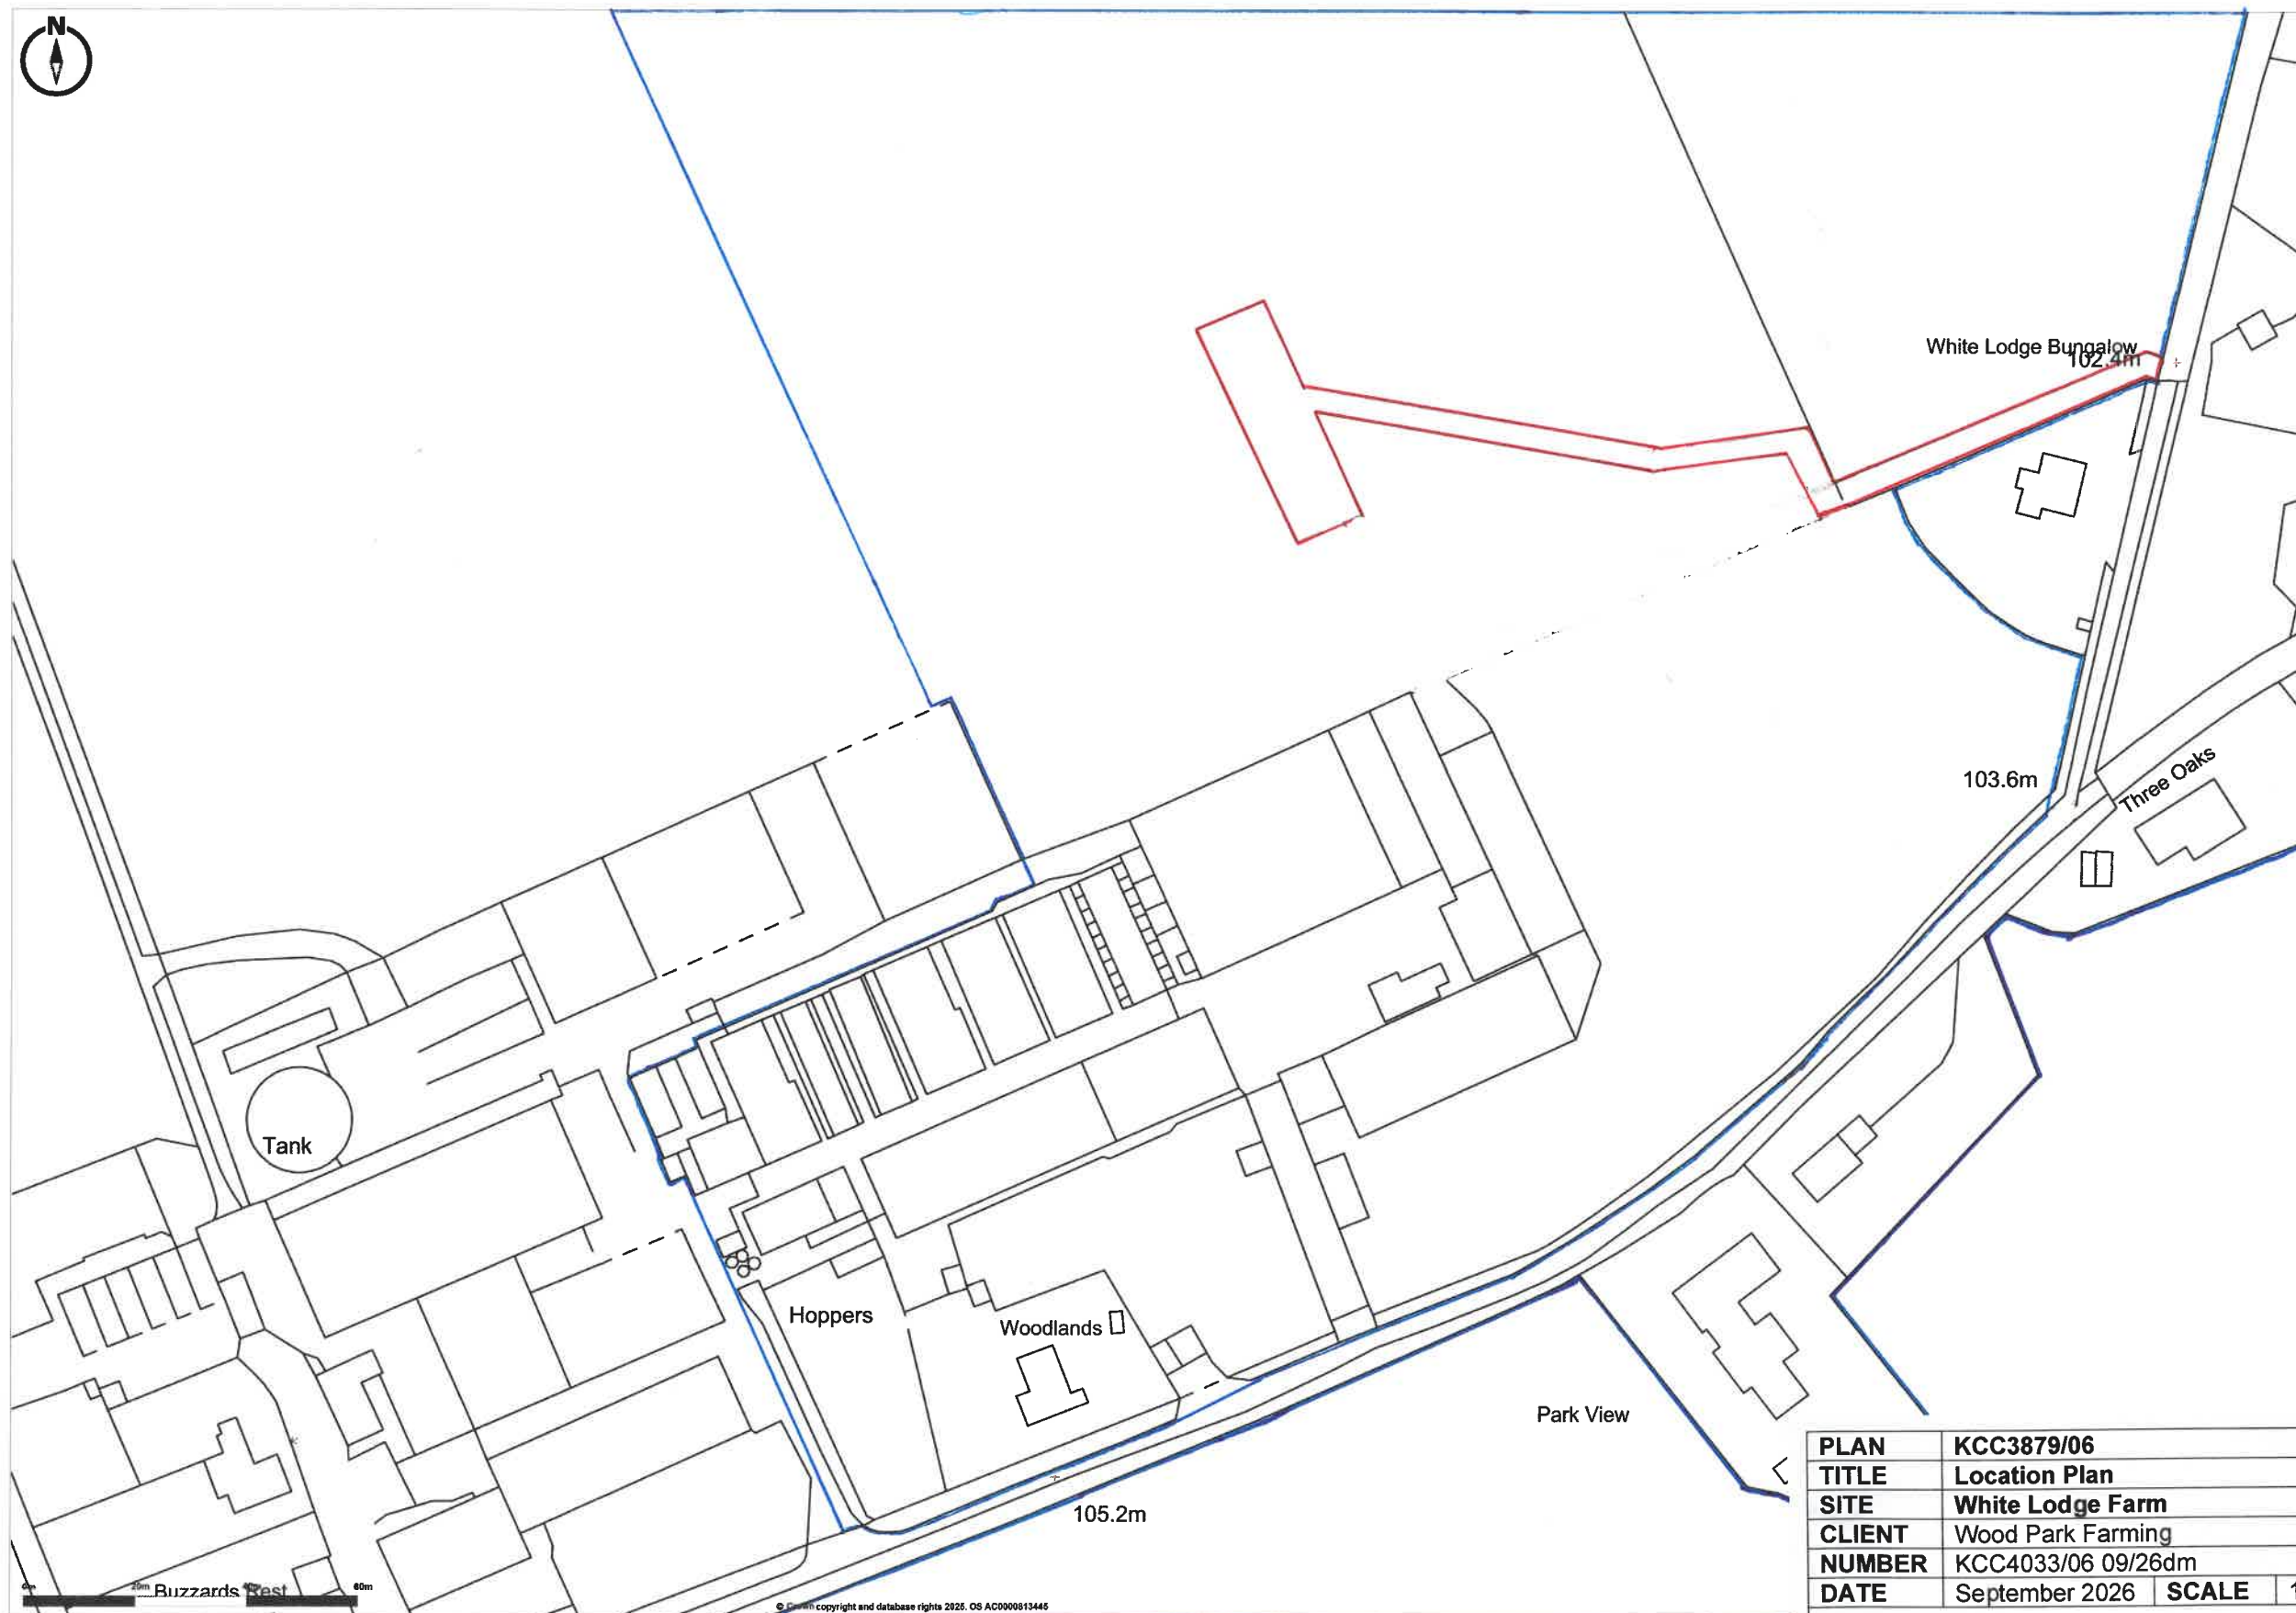

PLAN	KCC3879/06		
TITLE	Location Plan		
SITE	White Lodge Farm		
CLIENT	Wood Park Farming		
NUMBER	KCC4033/06 09/26dm		
DATE	September 2026	SCALE	1:1250 at A3

KERNON COUNTRYSIDE CONSULTANTS LTD
Greenacres Barn, Purton Stoke, Swindon SN5 4LL
Tel 01793 771333 Email info@kernon.co.uk
This plan is reproduced from the Ordnance Survey
under copyright licence 100015226