


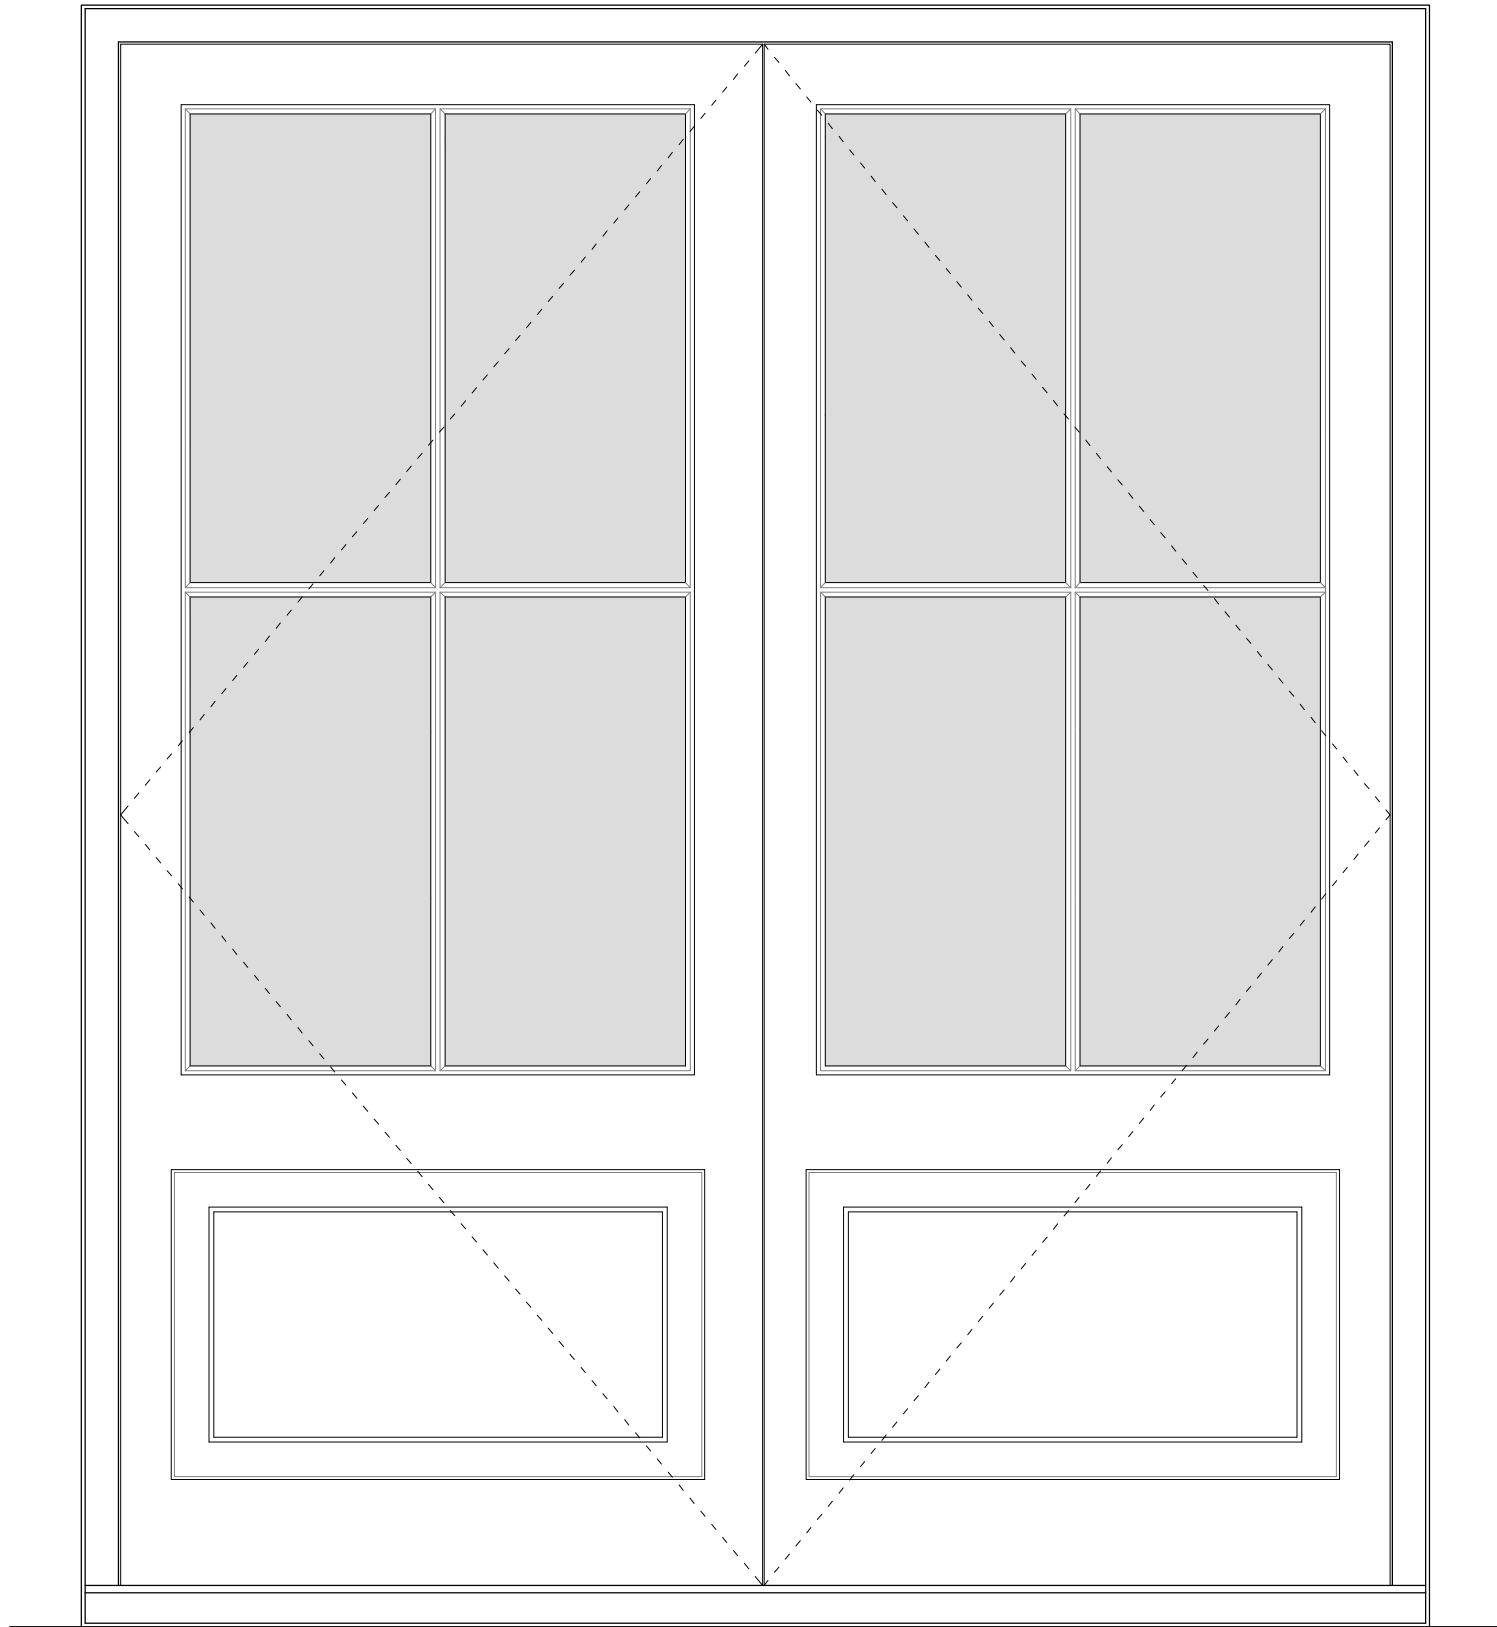


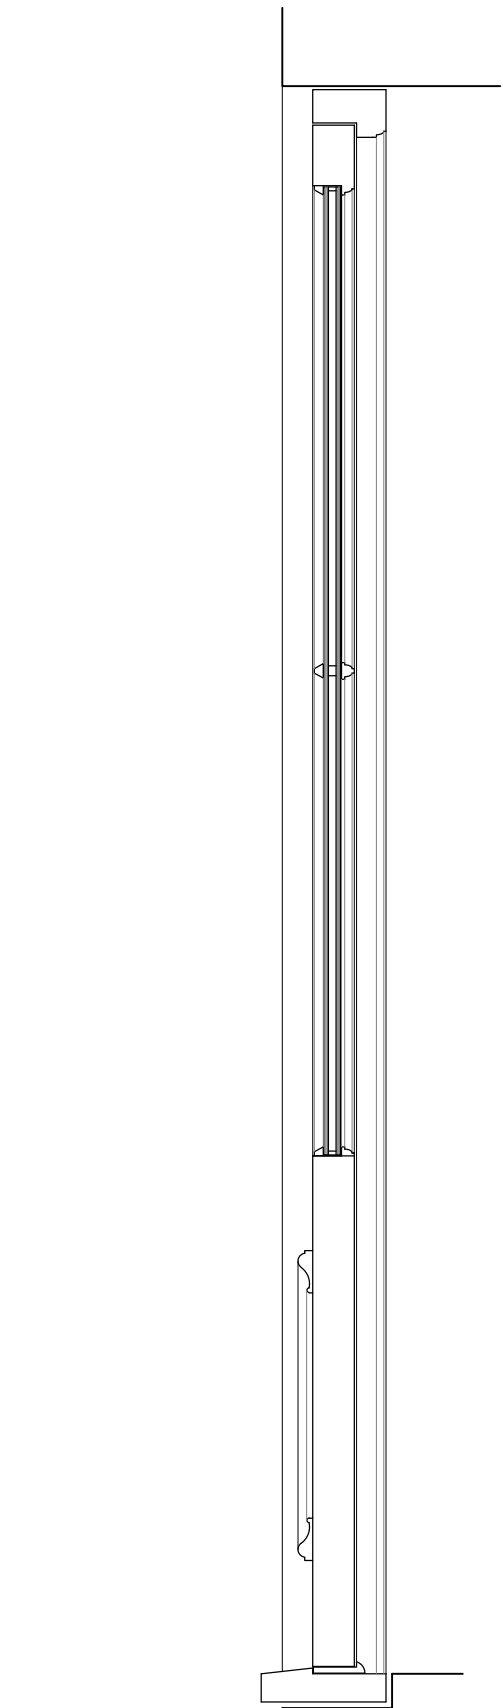

ELEVATION
PLAN

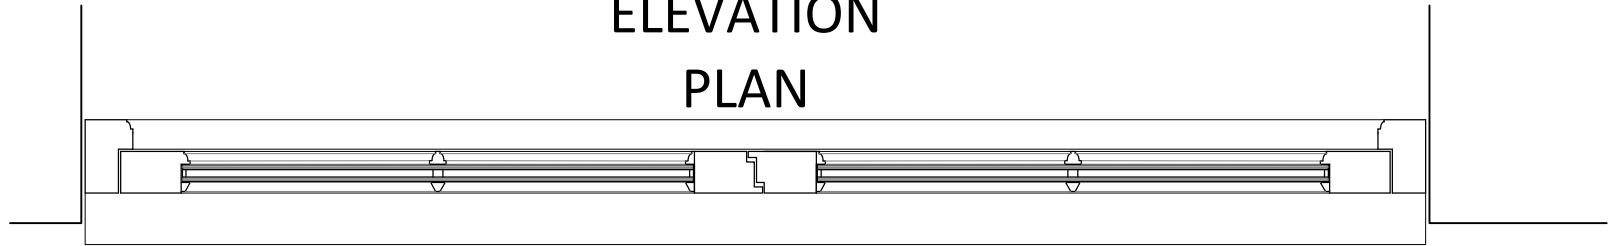

SECTION

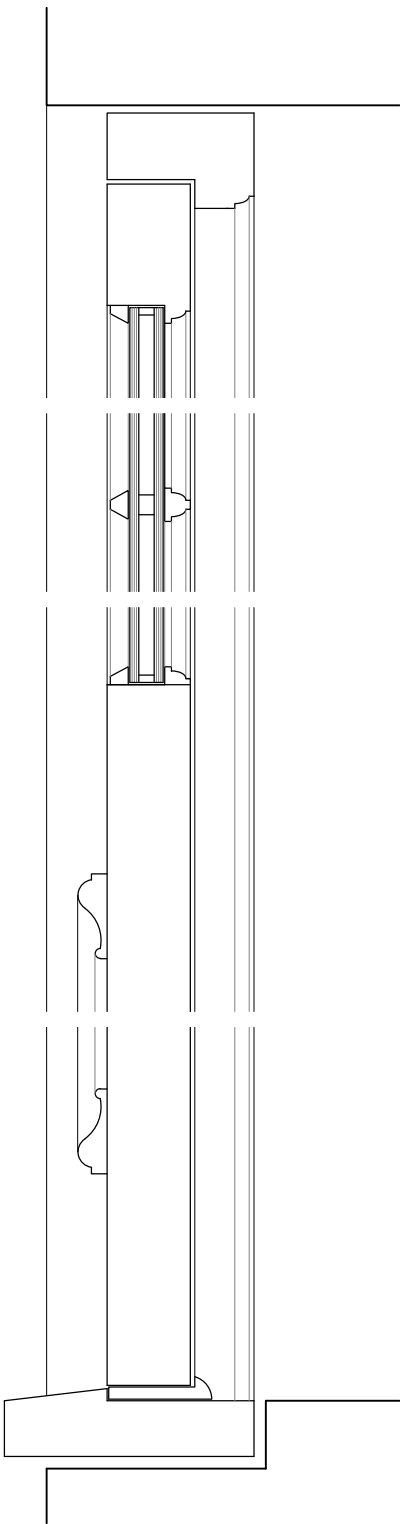

1:5		0	0.025	0.05	0.075	0.1	0.125
1:10		0	0.05	0.1	0.15	0.20	0.25
ISSUED FOR PLANNING							
CLIENT	Mr & Mrs Morgan						
PROJECT	Penleigh Farmhouse						
DRWG TITLE	DG03 Details						
DRWG NO	A17 25 37 P1003 Rev A						
DRAWN	NB						
SCALE	1:10 / 5 @ A3						
DATE	24.07.26						
CHK'D	NB						

DG03 - Scale 1:10 / 1:5

Proposed Drawings - Penleigh Farmhouse