




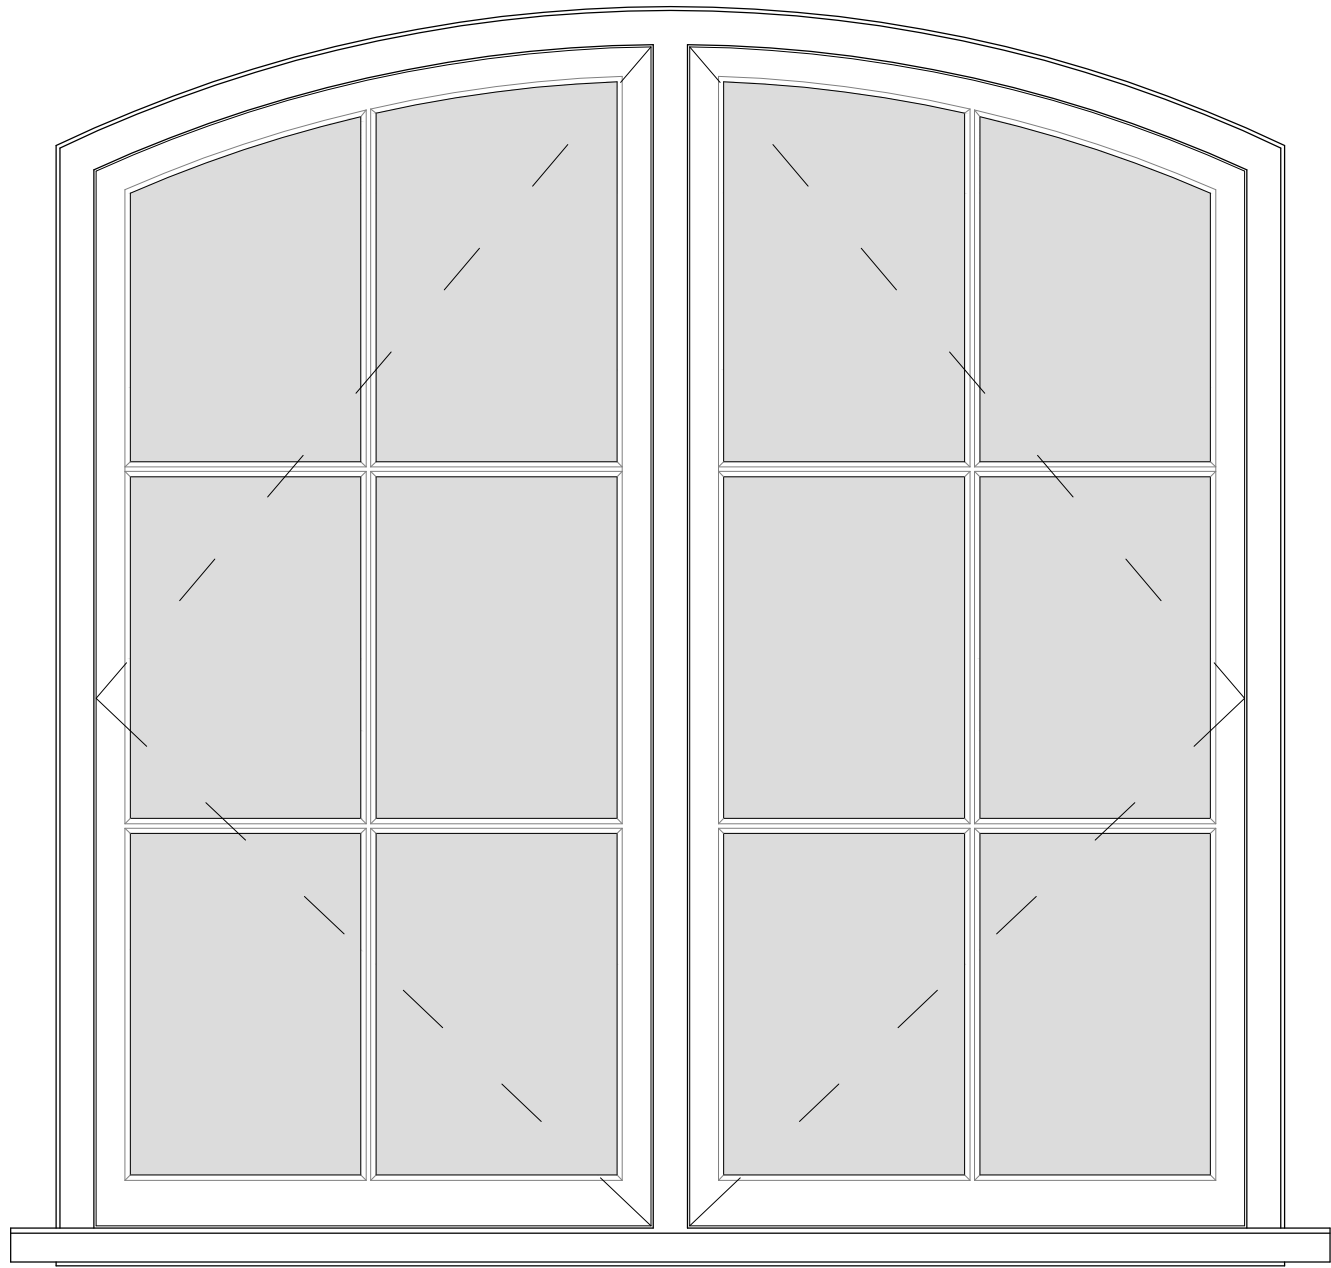


ELEVATION

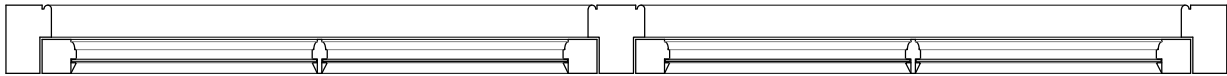

PLAN

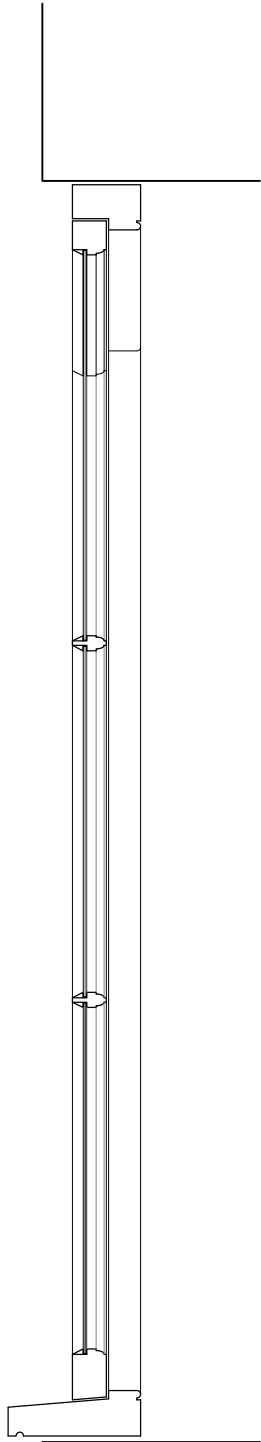

SECTION

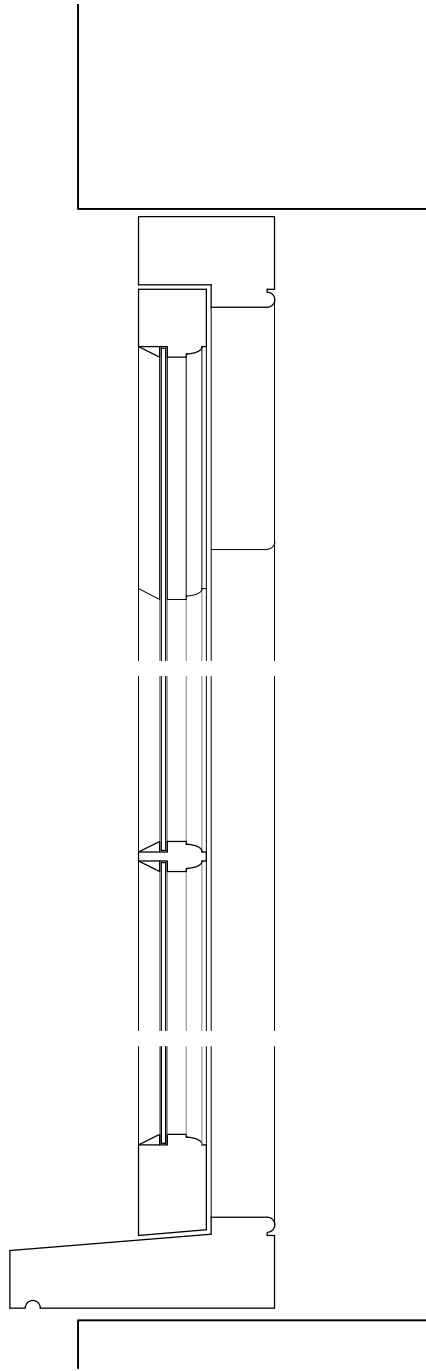

1:5

00.0250.050.0750.10.125

1:10

00.050.10.150.200.25

ISSUED FOR PLANNING

CLIENT	Mr & Mrs Morgan
PROJECT	Penleigh Farmhouse
DRWG TITLE	WG01 Details
DRWG NO	A17 25 37 P1004 Rev A
DRAWN	NB
SCALE	1:10 / 5 @ A3
DATE	24.07.26
CHK'D	NB

atelier 17 ltd

Atelier 17 Ltd, 28 Southleigh, Bradford On Avon, BA15 2EQ

nigel.a.w.bedford@gmail.com

www.atelier17.co.uk

T.07841679591

This drawing is copyright. Only figured dimensions to be used.
Contractors to check all dimensions before proceeding