




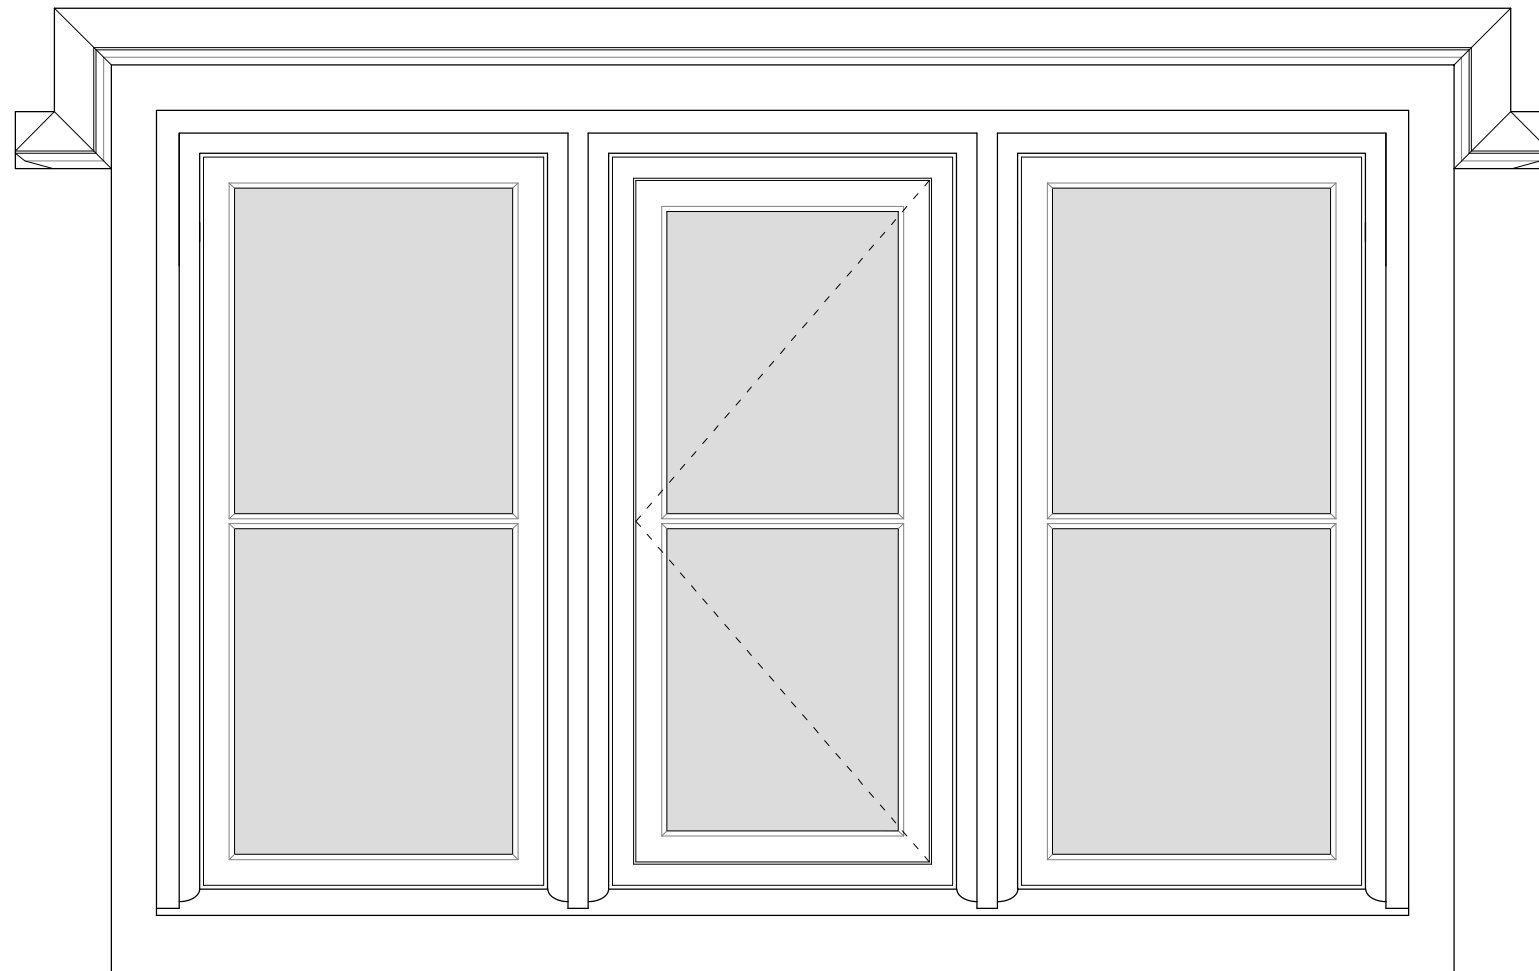

ELEVATION

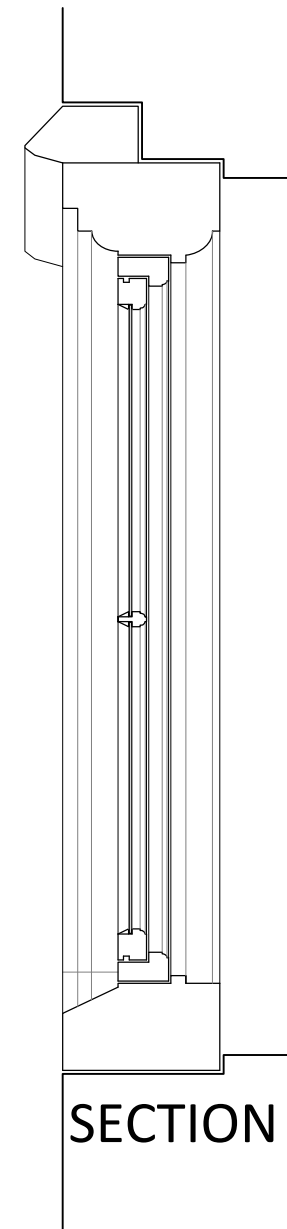

SECTION

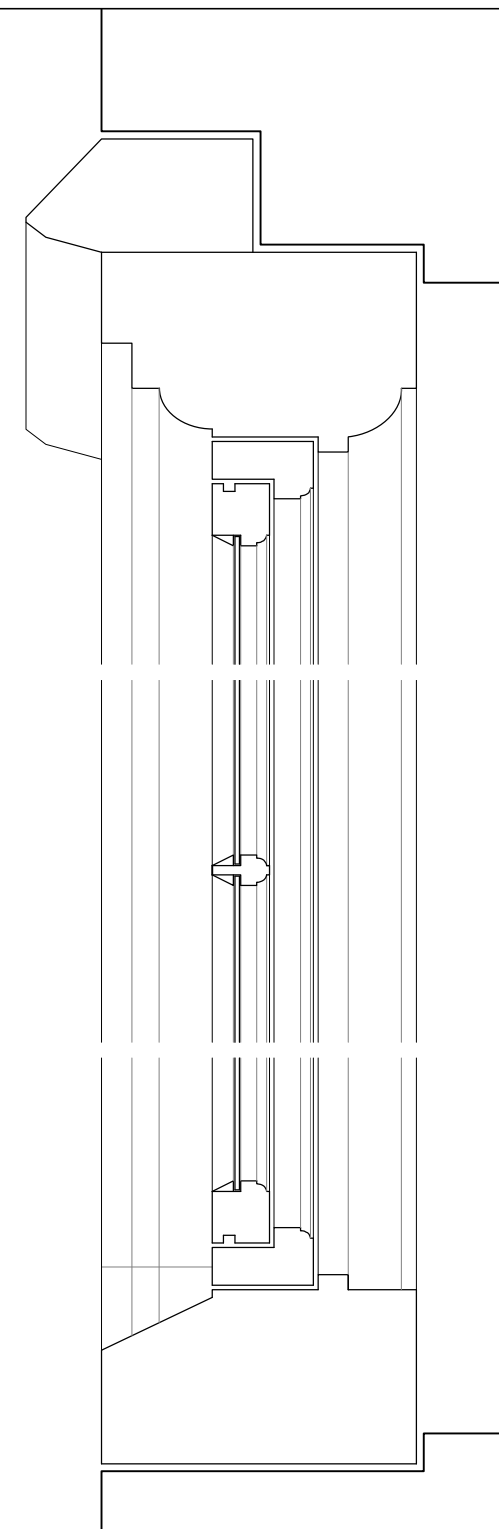

PLAN

1:5

00.0250.050.0750.10.125

1:10

00.050.10.150.200.25

ISSUED FOR PLANNING

CLIENT

Mr & Mrs Morgan

PROJECT

Penleigh Farmhouse

DRWG TITLE

WG04 Details

DRWG NO

A17 25 37 P1007 Rev A

DRAWN

NB

SCALE

1:10 / 5 @ A3

DATE

24.07.26

CHK'D

NB

atelier 17 ltd