


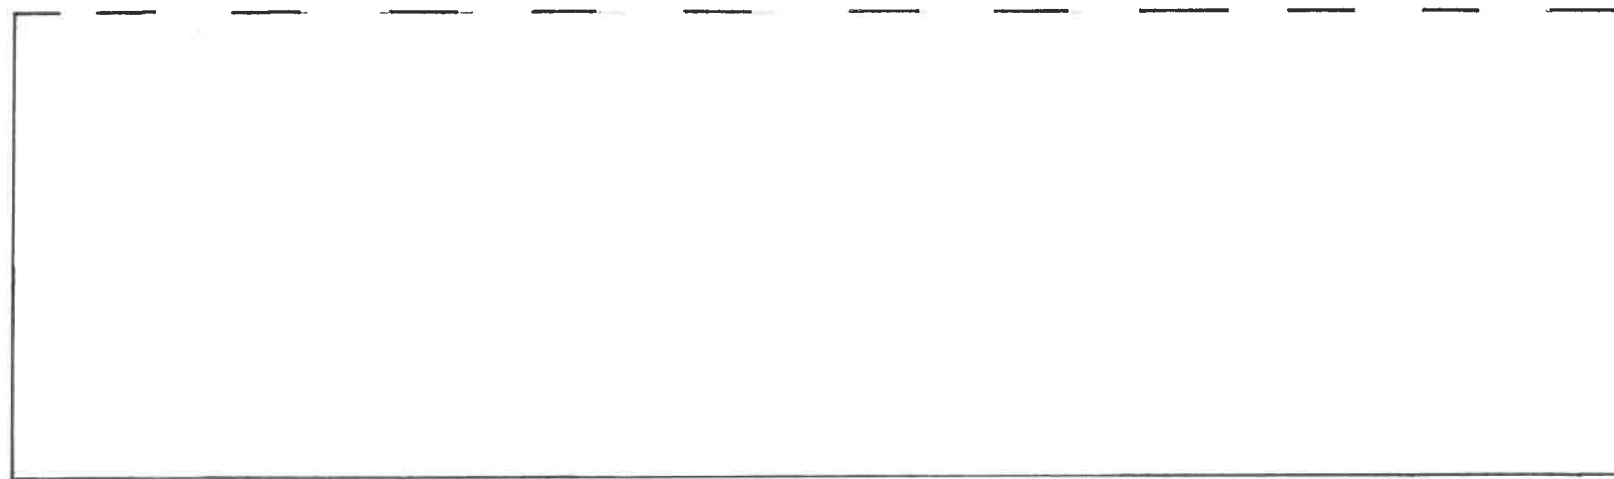

Open Face



Open Face

0 10



1:200

PLAN	KCC3879/07		
TITLE	Floor Plan		
SITE	White Lodge Farm		
CLIENT	Wood Park Farming		
NUMBER	KCC4033/07 09/26dm		
DATE	September 2026	SCALE	1:200 at A3
KERNON COUNTRYSIDE CONSULTANTS LTD Greenacres Barn, Purton Stoke, Swindon SN5 4LL Tel 01793 771333 Email info@kernon.co.uk			