

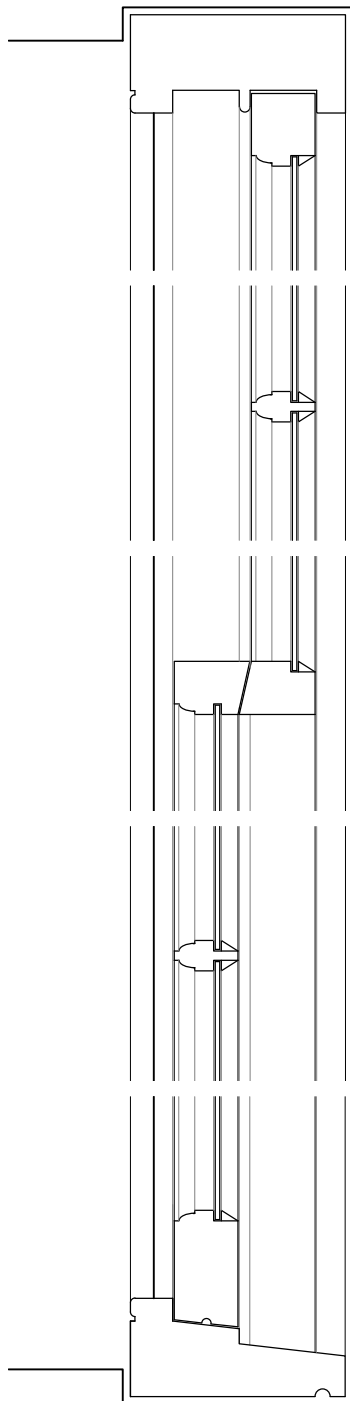


SECTION

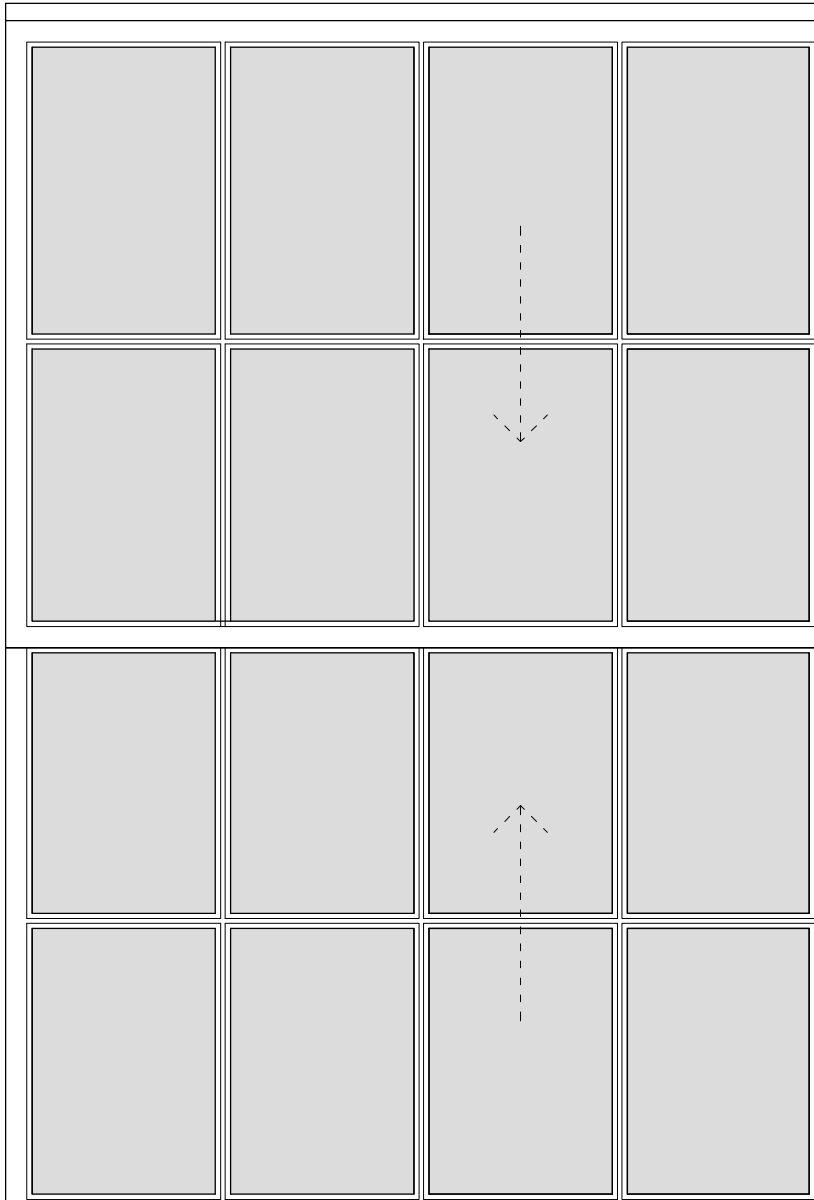

ELEVATION

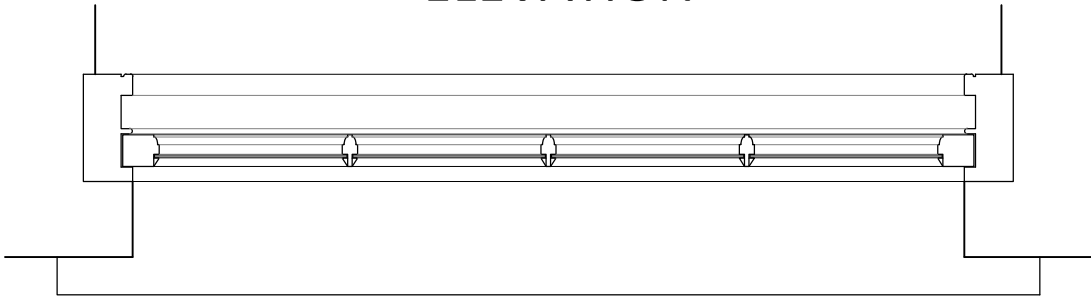

PLAN

WF03 - Scale 1:10 / 1:5

Proposed Drawings - Penleigh Farmhouse

1:5

00.0250.050.0750.10.125

1:10

00.050.10.150.200.25

ISSUED FOR PLANNING

CLIENT

Mr & Mrs Morgan

PROJECT

Penleigh Farmhouse

DRWG TITLE

WF03 Details

DRWG NO

A17 25 37 P1010 Rev A

DRAWN

NB

SCALE

1:10 / 5 @ A3

DATE

24.07.26

CHK'D

NB

atelier 17 ltd

Atelier 17 Ltd, 28 Southleigh, Bradford On Avon, BA15 2EQ

nigel.a.w.bedford@gmail.com

www.atelier17.co.uk

T.07841679591

This drawing is copyright. Only figured dimensions to be used.

Contractors to check all dimensions before proceeding