
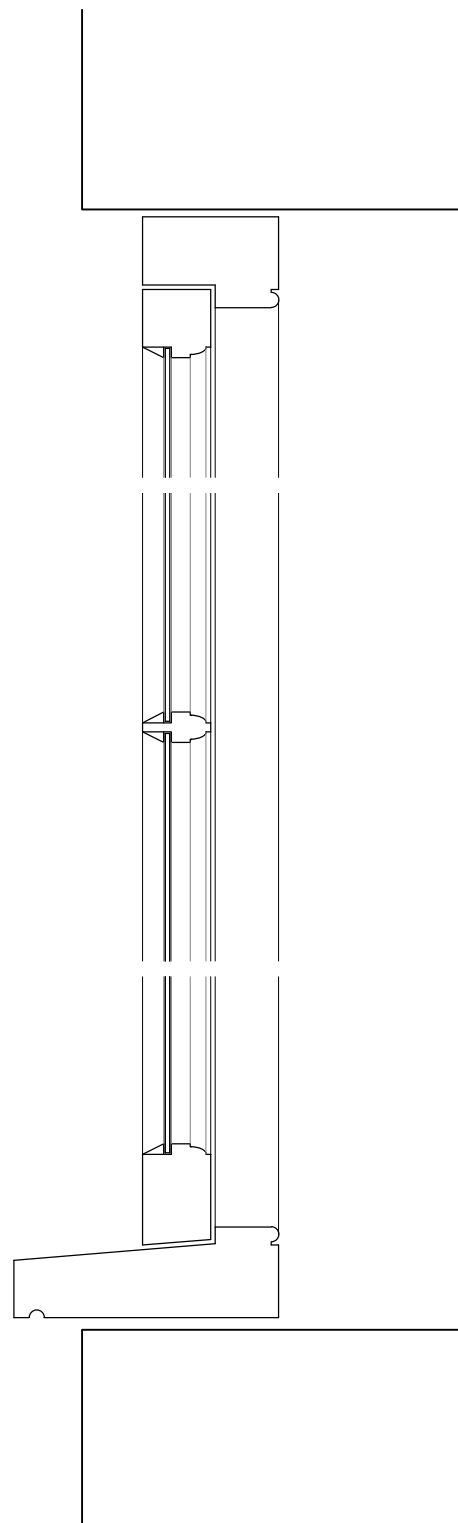
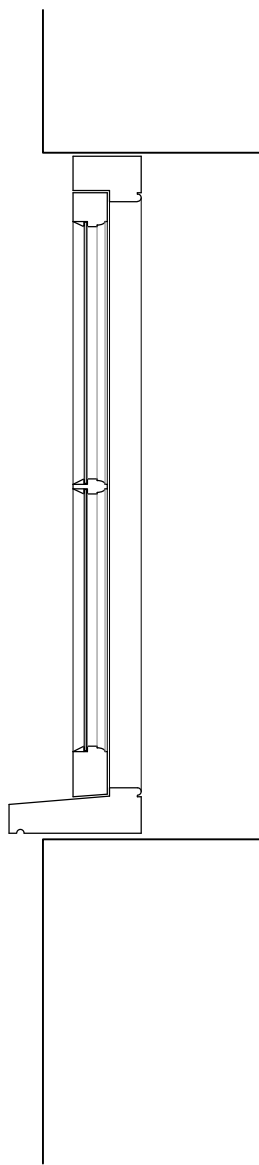


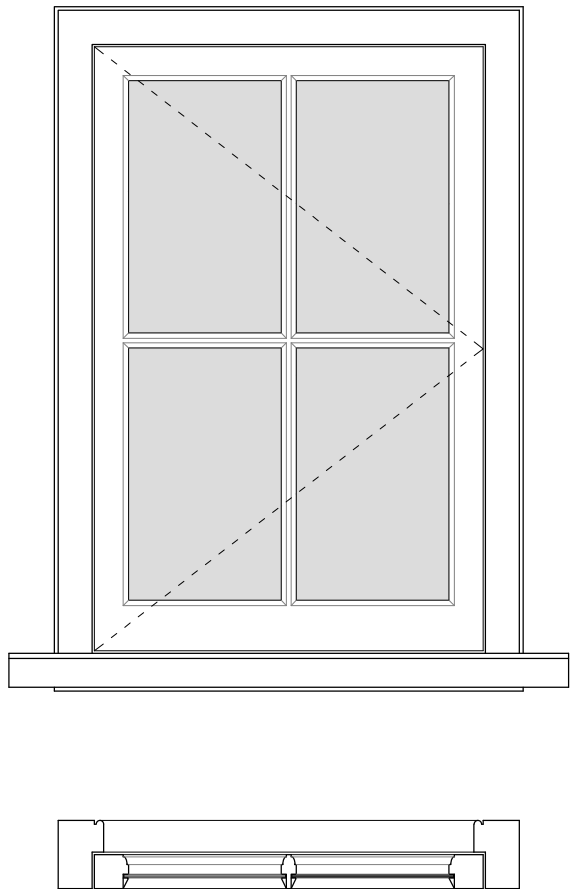

WG05 - Scale 1:10 / 1:5

Proposed Drawings - Penleigh Farmhouse

1:5		00.0250.050.0750.10.125
1:10		00.050.10.150.200.25
ISSUED FOR PLANNING		
CLIENT	Mr & Mrs Morgan	
PROJECT	Penleigh Farmhouse	
DRWG TITLE	WG05 Details	
DRWG NO	A17 25 37 P1014 Rev A	
DRAWN	NB	
SCALE	1:10 / 5 @ A3	
DATE	24.07.26	
CHK'D	NB	
atelier 17 ltd		
Atelier 17 Ltd, 28 Southleigh, Bradford On Avon, BA15 2EQ nigel.a.w.bedford@gmail.com www.atelier17.co.uk T.07841679591		
This drawing is copyright. Only figured dimensions to be used. Contractors to check all dimensions before proceeding		