

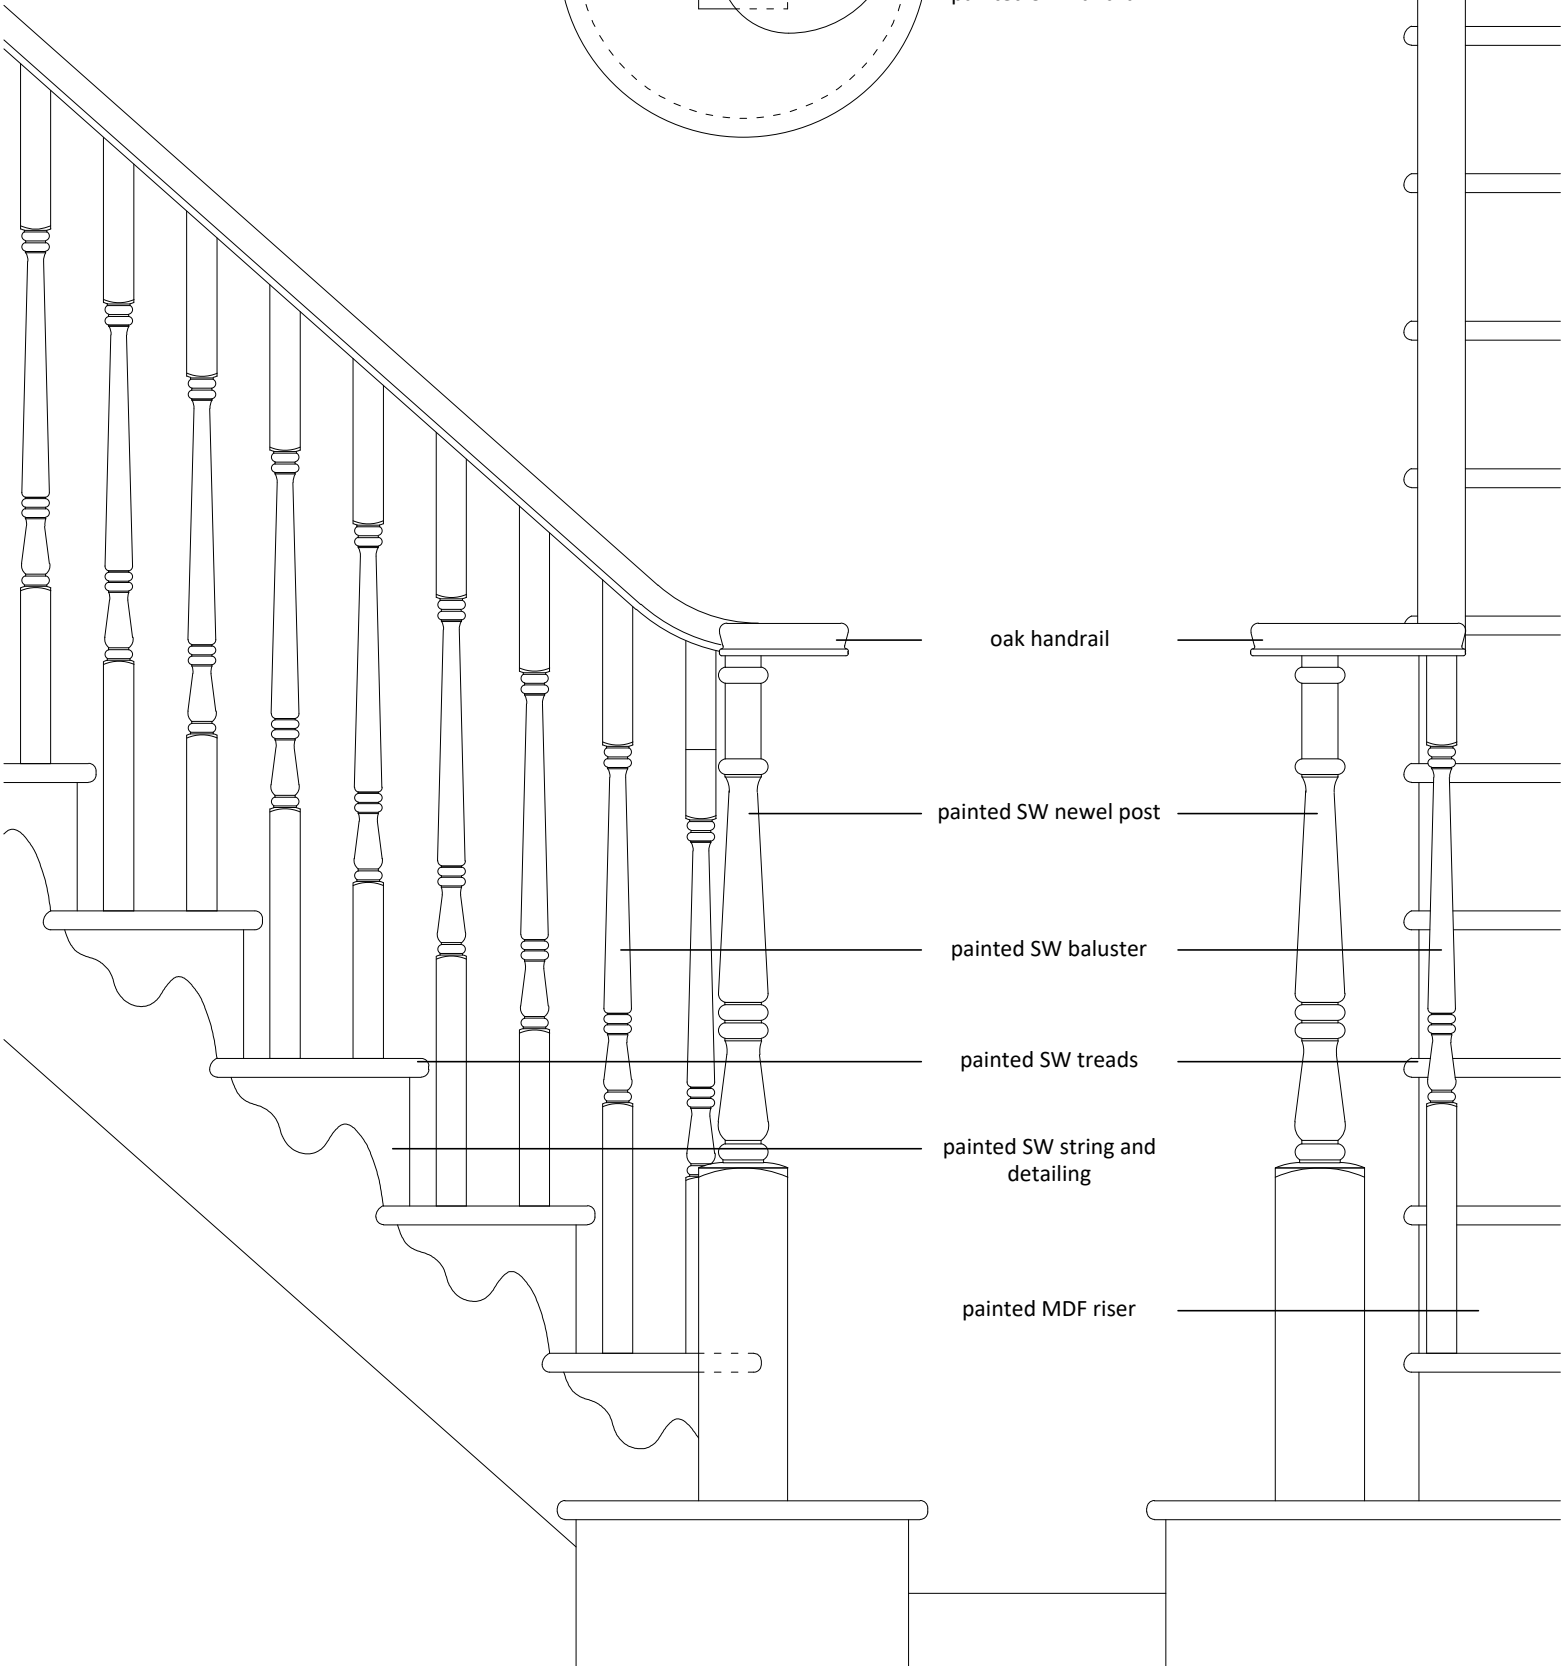


MAIN STAIR - plan

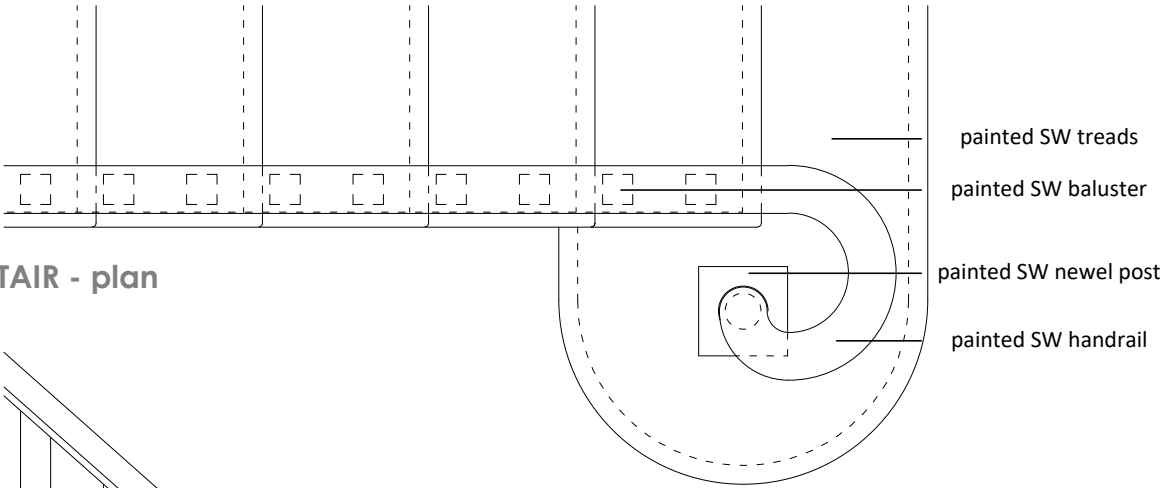

MAIN STAIR - side elevation

MAIN STAIR - side elevation

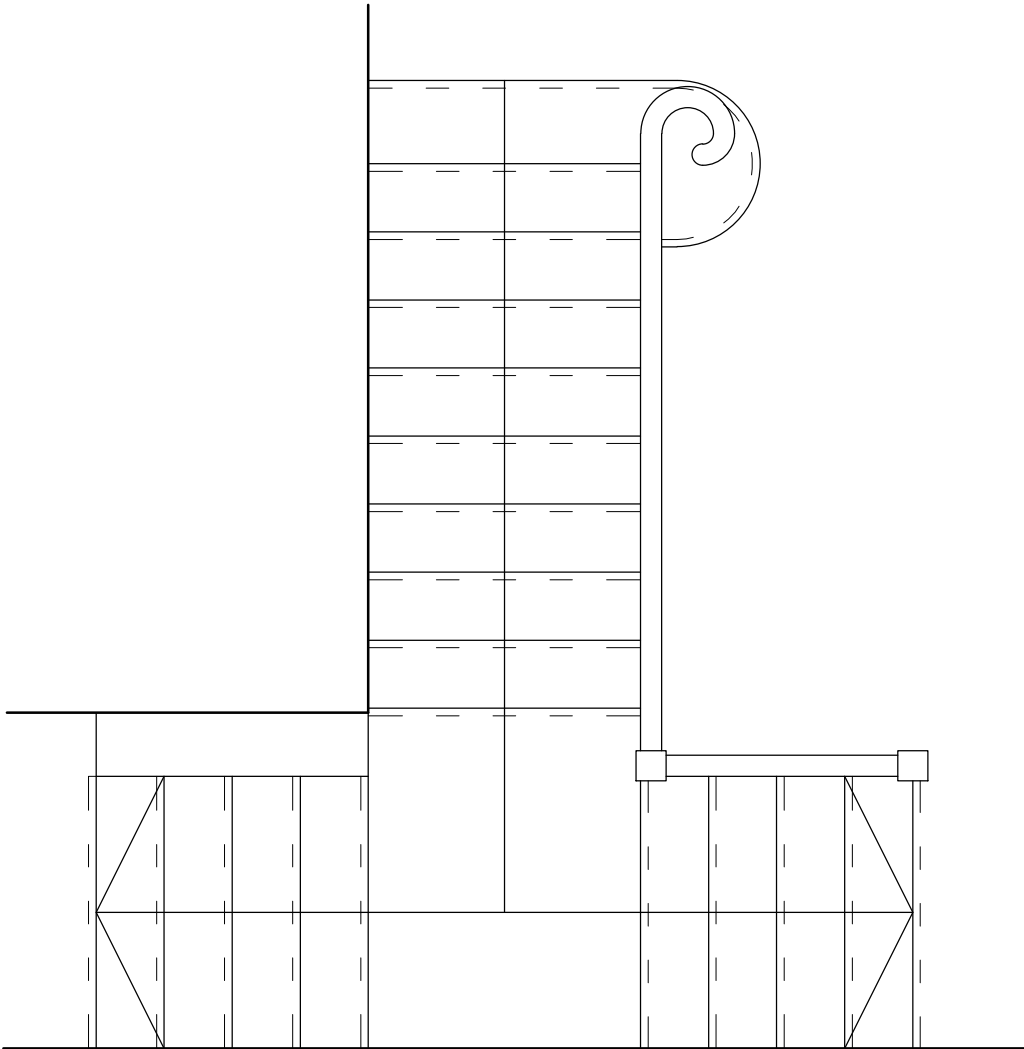

MAIN STAIR - general configuration

1:10

0

0.05

0.1

0.15

0.20

0.25

ISSUED FOR PLANNING

|            |                    |
|------------|--------------------|
| CLIENT     | Mr & Mrs Morgan    |
| PROJECT    | Penleigh Farmhouse |
| DRWG TITLE | DG02 Details       |
| DRWG NO    | A17 25 37 P1002    |
| DRAWN      | NB                 |
| SCALE      | 1:10 @ A3          |
| DATE       | 24.07.26           |
| CHK'D      | NB                 |

atelier 17 ltd