




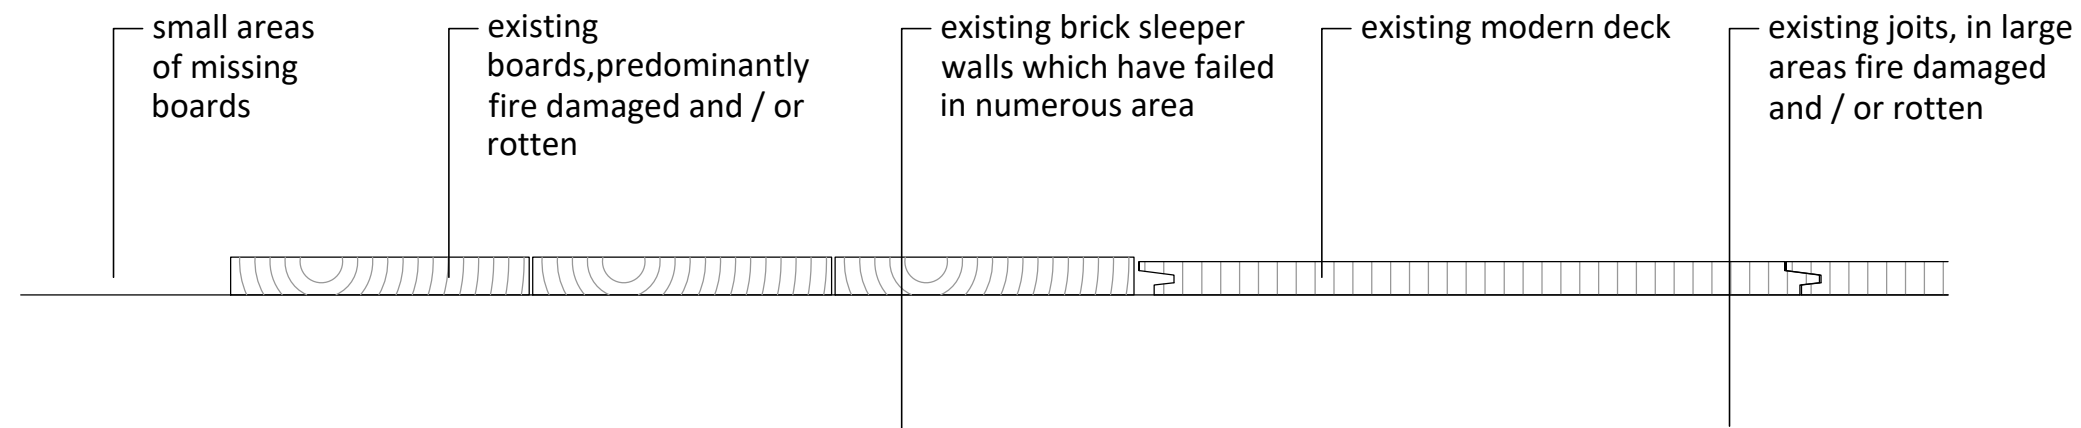

EXISTING GROUND FLOOR DETAIL

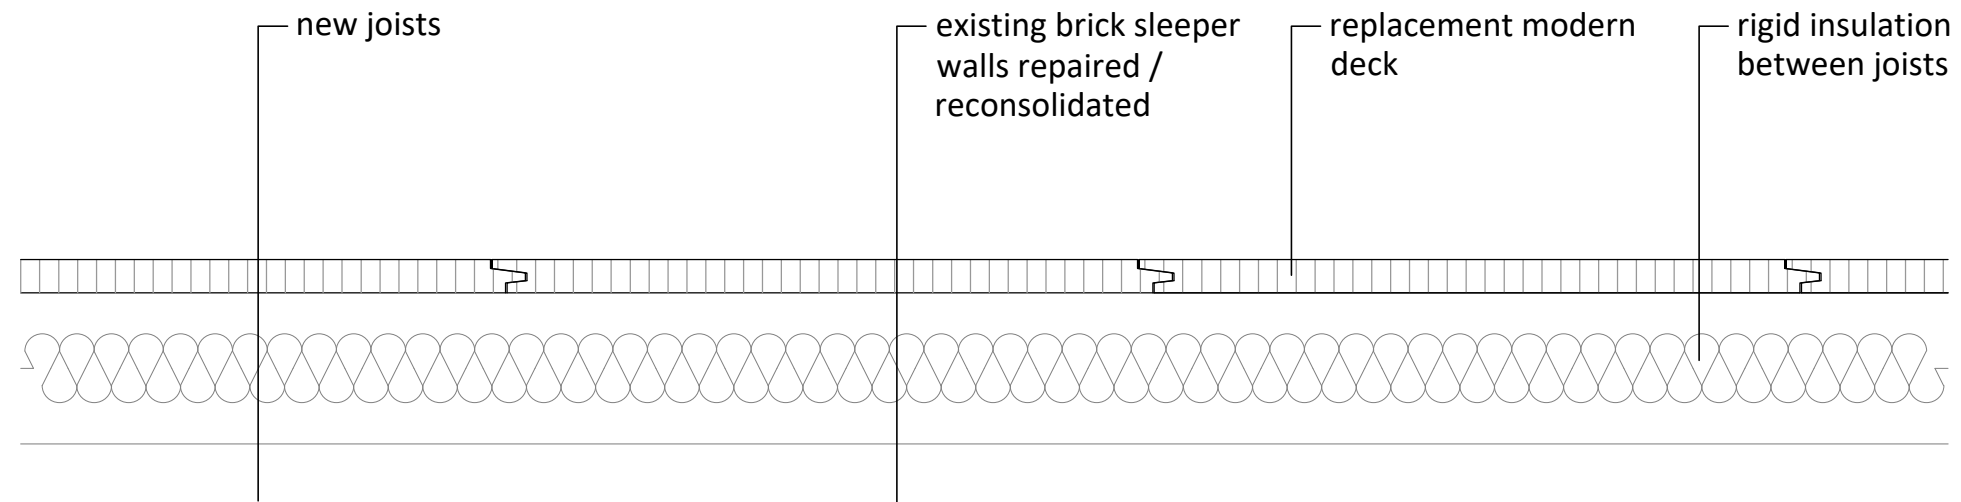

PROPOSED GROUND FLOOR DETAIL

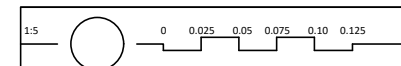

ISSUED FOR PLANNING

CLIENT Mr & Mrs Morgan
PROJECT Penleigh Farmhouse
DRWG TITLE Ground Floor Details
DRWG NO A17 25 37 P3001
DRAWN NB
SCALE 1:5 @ A3
DATE 20.08.26
CHK'D NB

atelier 17 ltd