




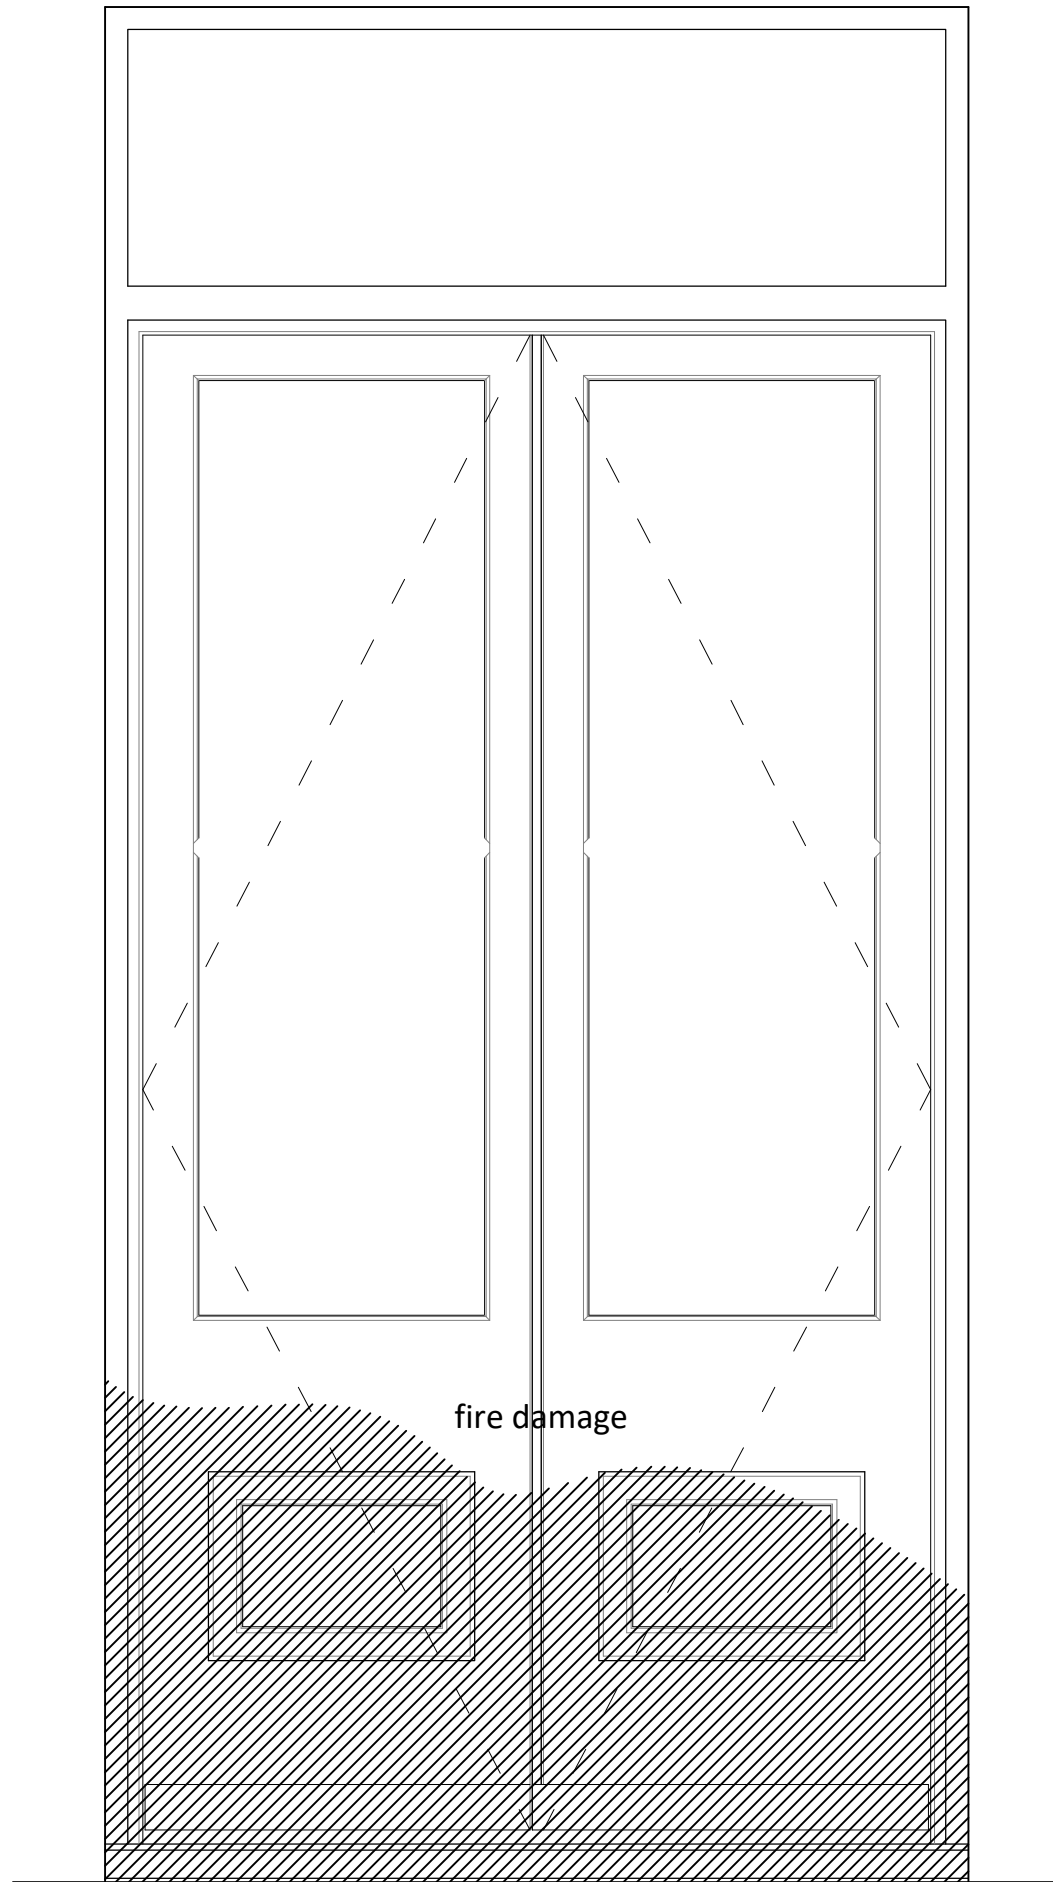

ELEVATION

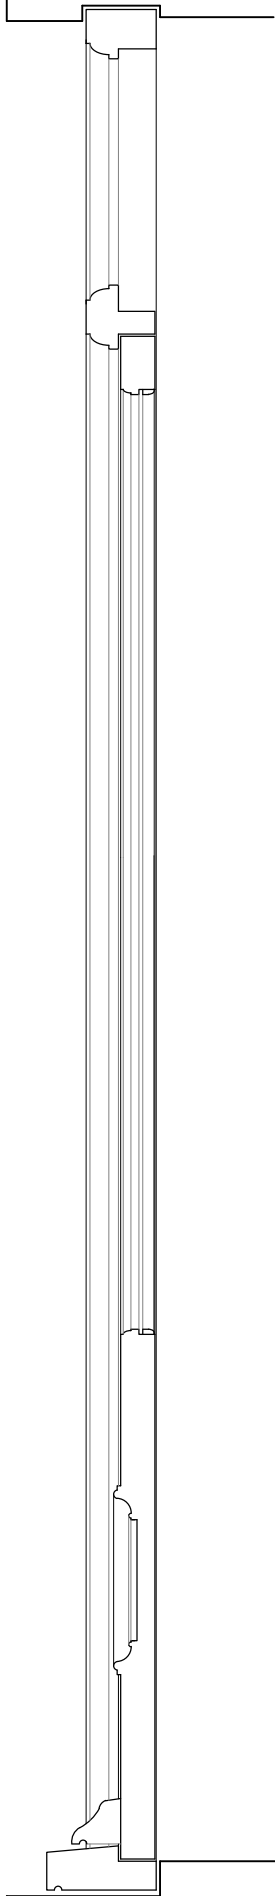

SECTION

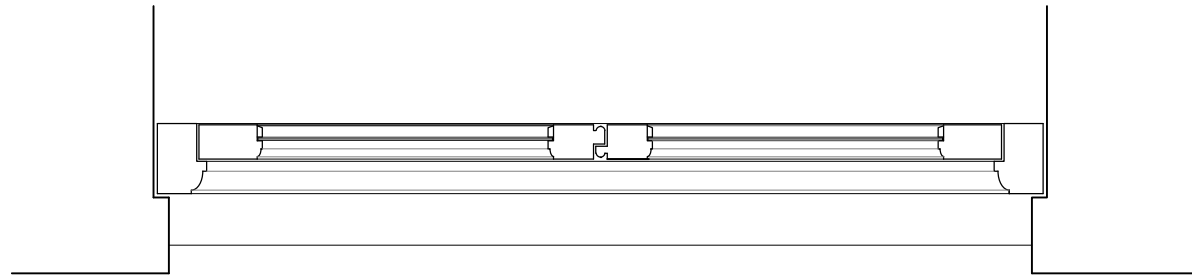

PLAN

DG02

1:10

0

0.05

0.1

0.15

0.20

0.25

ISSUED FOR PLANNING

CLIENT	Mr & Mrs Morgan
PROJECT	Penleigh Farmhouse
DRWG TITLE	DG01 Details (existing)
DRWG NO	A17 25 37 S1001
DRAWN	NB
SCALE	1:10 @ A3
DATE	24.07.26
CHK'D	NB

atelier 17 ltd