



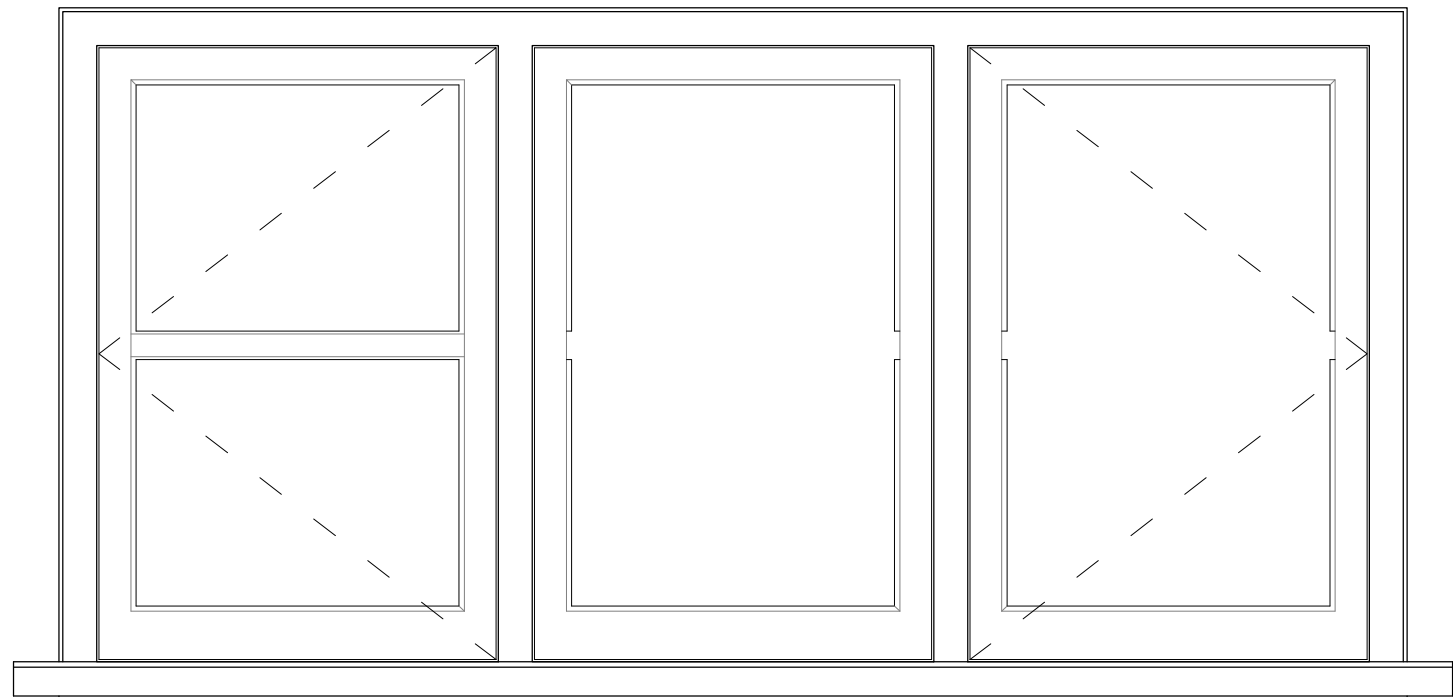


NB - no glazing

ELEVATION

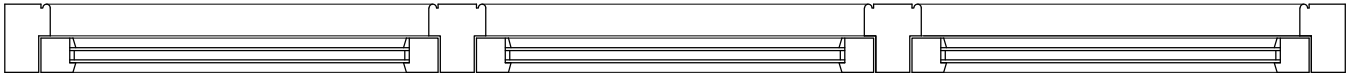

PLAN

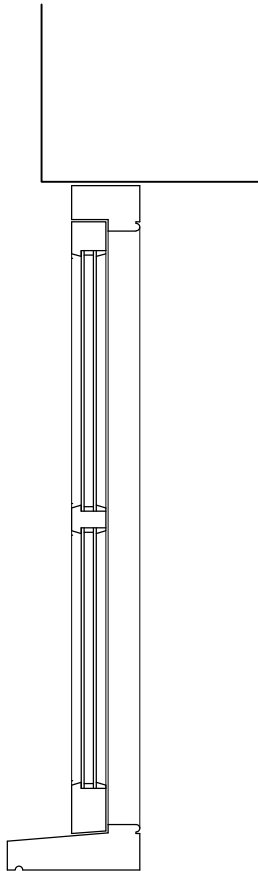

SECTION

DG03

Existing Drawings - Penleigh Farmhouse

1:10

0

0.05

0.1

0.15

0.20

0.25

ISSUED FOR PLANNING

CLIENT	Mr & Mrs Morgan
PROJECT	Penleigh Farmhouse
DRWG TITLE	DG03 Details (existing)
DRWG NO	A17 25 37 S1002
DRAWN	NB
SCALE	1:10 @ A3
DATE	24.07.26
CHK'D	NB

atelier 17 ltd

Atelier 17 Ltd, 28 Southleigh, Bradford On Avon, BA15 2EQ

nigel.a.w.bedford@gmail.com

www.atelier17.co.uk

07841679591

This drawing is copyright. Only figured dimensions to be used.

Contractors to check all dimensions before proceeding