


Location / Block Plan

One Stop Stores : Cocklebury Road, Chippenham SN15 3QD



This Plan includes the following Licensed Data: OS MasterMap Colour PDF Location Plan by the Ordnance Survey National Geographic Database and incorporating surveyed revision available at the date of production. Reproduction in whole or in part is prohibited without the prior permission of Ordnance Survey. The representation of a road, track or path is no evidence of a right of way. The representation of features, as lines is no evidence of a property boundary. © Crown copyright and database rights, 2026. Ordnance Survey - 0100031673

[OS_MasterMap_A4_Colour_PDF_Location_Plan_1_1_250_(4ha)_1125823_1412628]

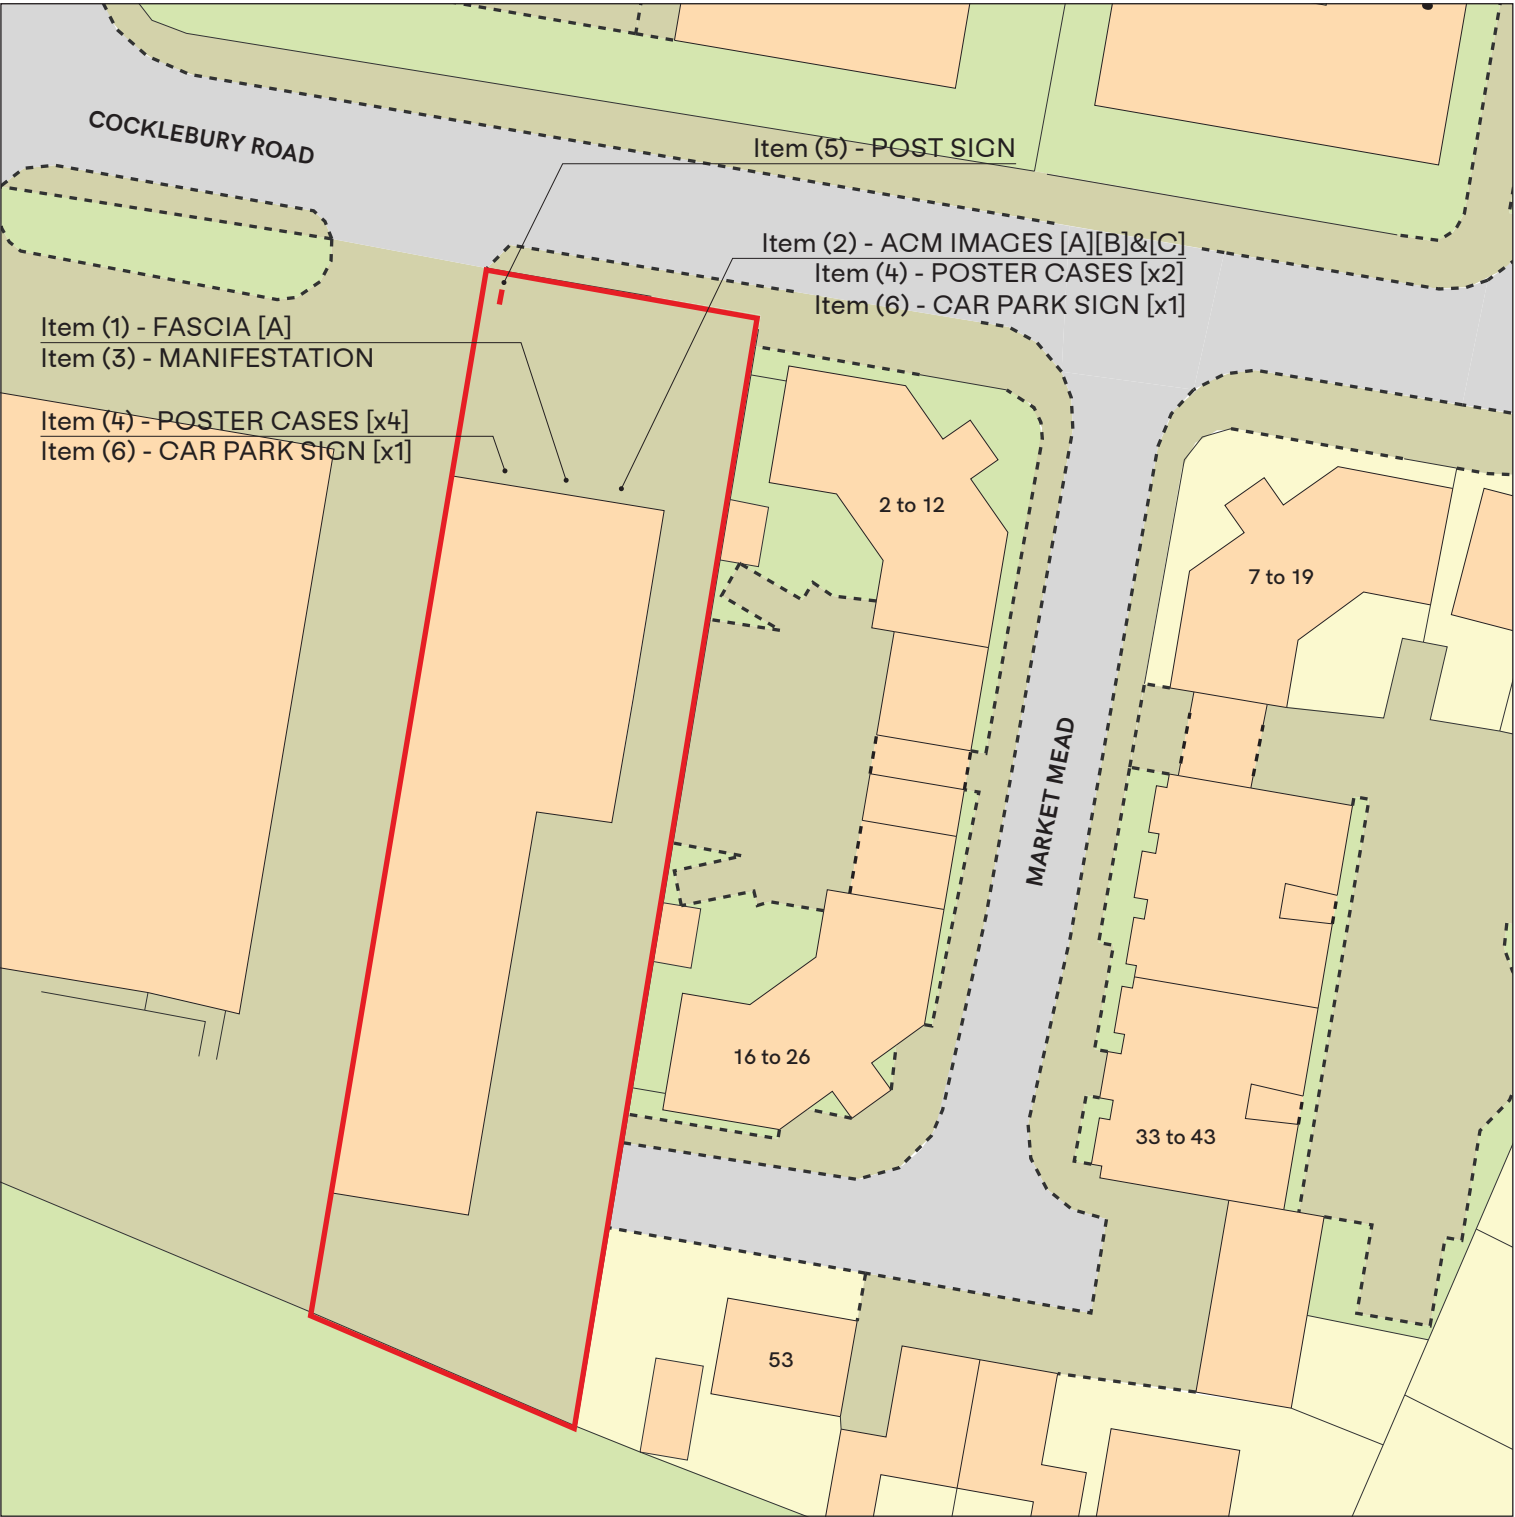

SCALE BAR 1:1250 @ A3



SCALE BAR 1:500 @ A3



Innovate™

15 Barnes Wallis Road, Fareham, PO15 5TT
023 8023 2311 / weareinnovate.uk

Client: One Stop Stores
Site: Chippenham / Cocklebury Road
Project: Franchise / New Store
EPOS: 6931

© 2026 Innovate. All Rights Reserved.
Do not reproduce without express written permission. This drawing is for approval purposes only. Do not scale. On-screen or printed colours are approximations only. Once approved, any changes may result in additional costs.