




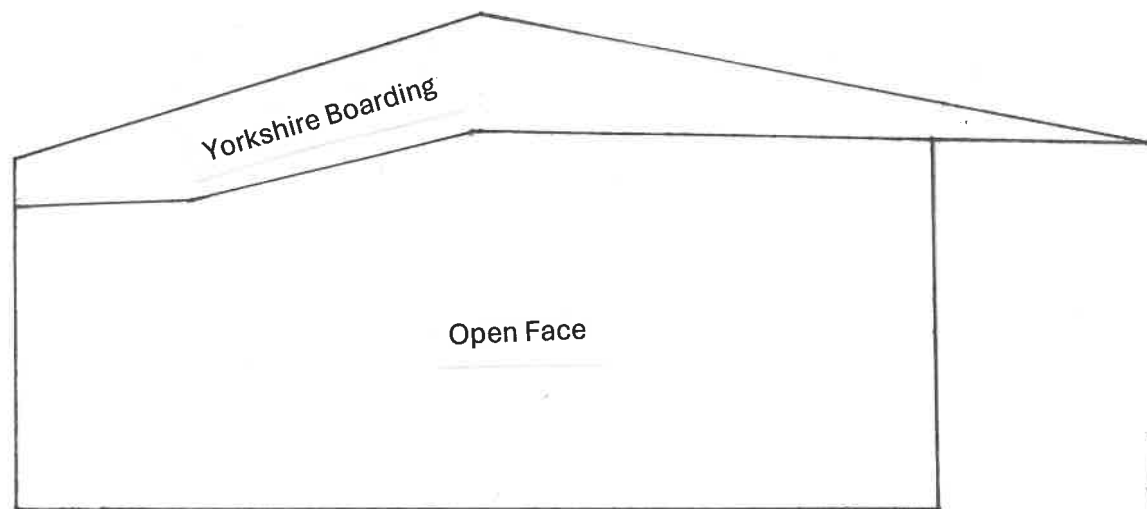


South Elevation

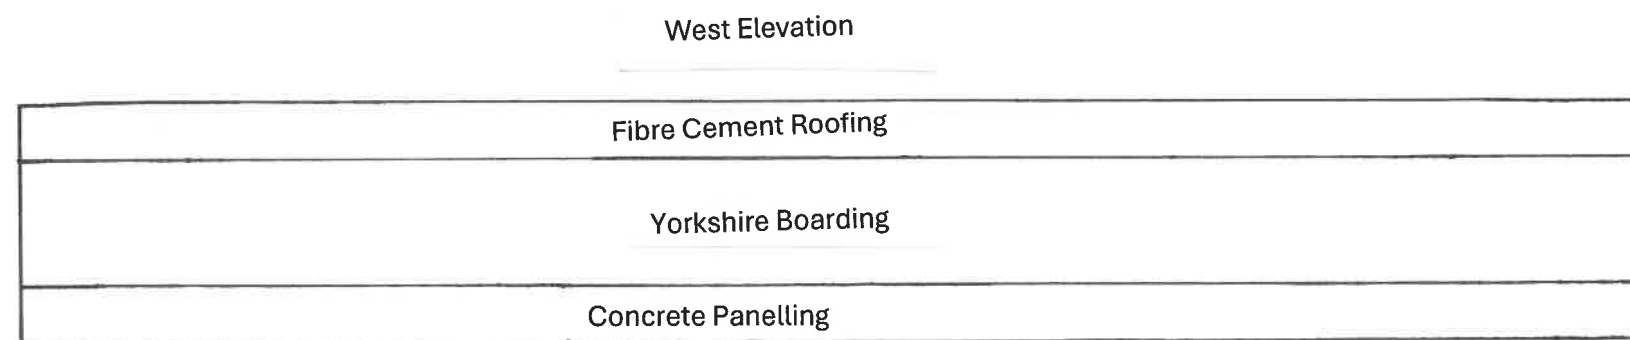

West Elevation

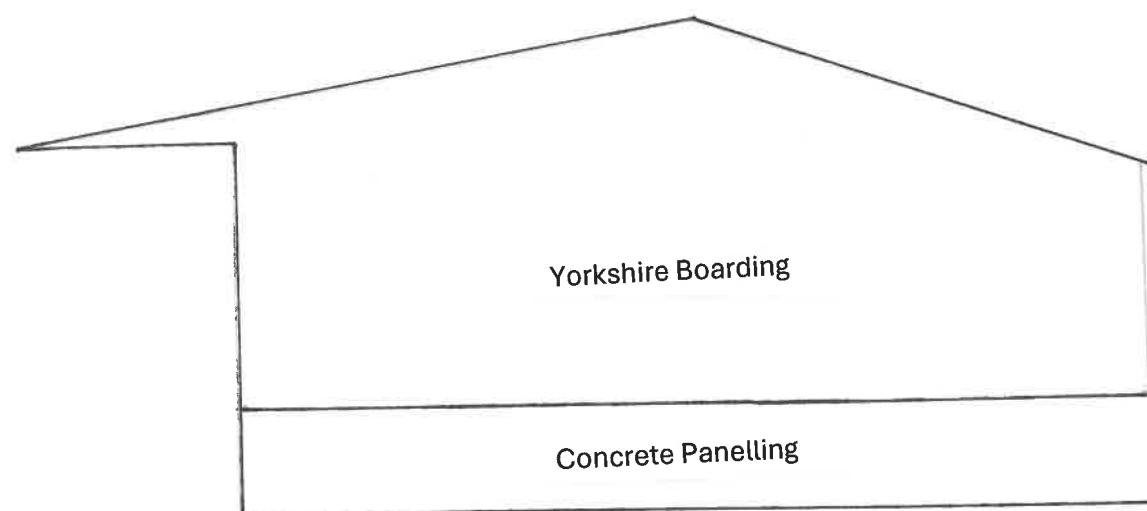

North Elevation

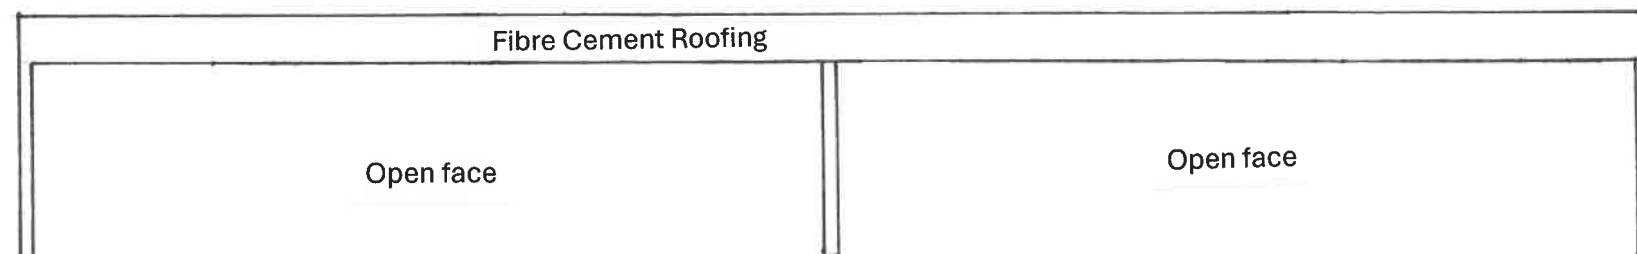

East Elevation



1:100

PLAN	KCC3879/08		
TITLE	Elevations		
SITE	White Lodge Farm		
CLIENT	Wood Park Farming		
NUMBER	KCC4033/08 09/26dm		
DATE	September 2026	SCALE	1:200 at A3 1:100 at A3
KERNON COUNTRYSIDE CONSULTANTS LTD Greenacres Barn, Purton Stoke, Swindon SN5 4LL Tel 01793 771333 Email info@kernon.co.uk			