




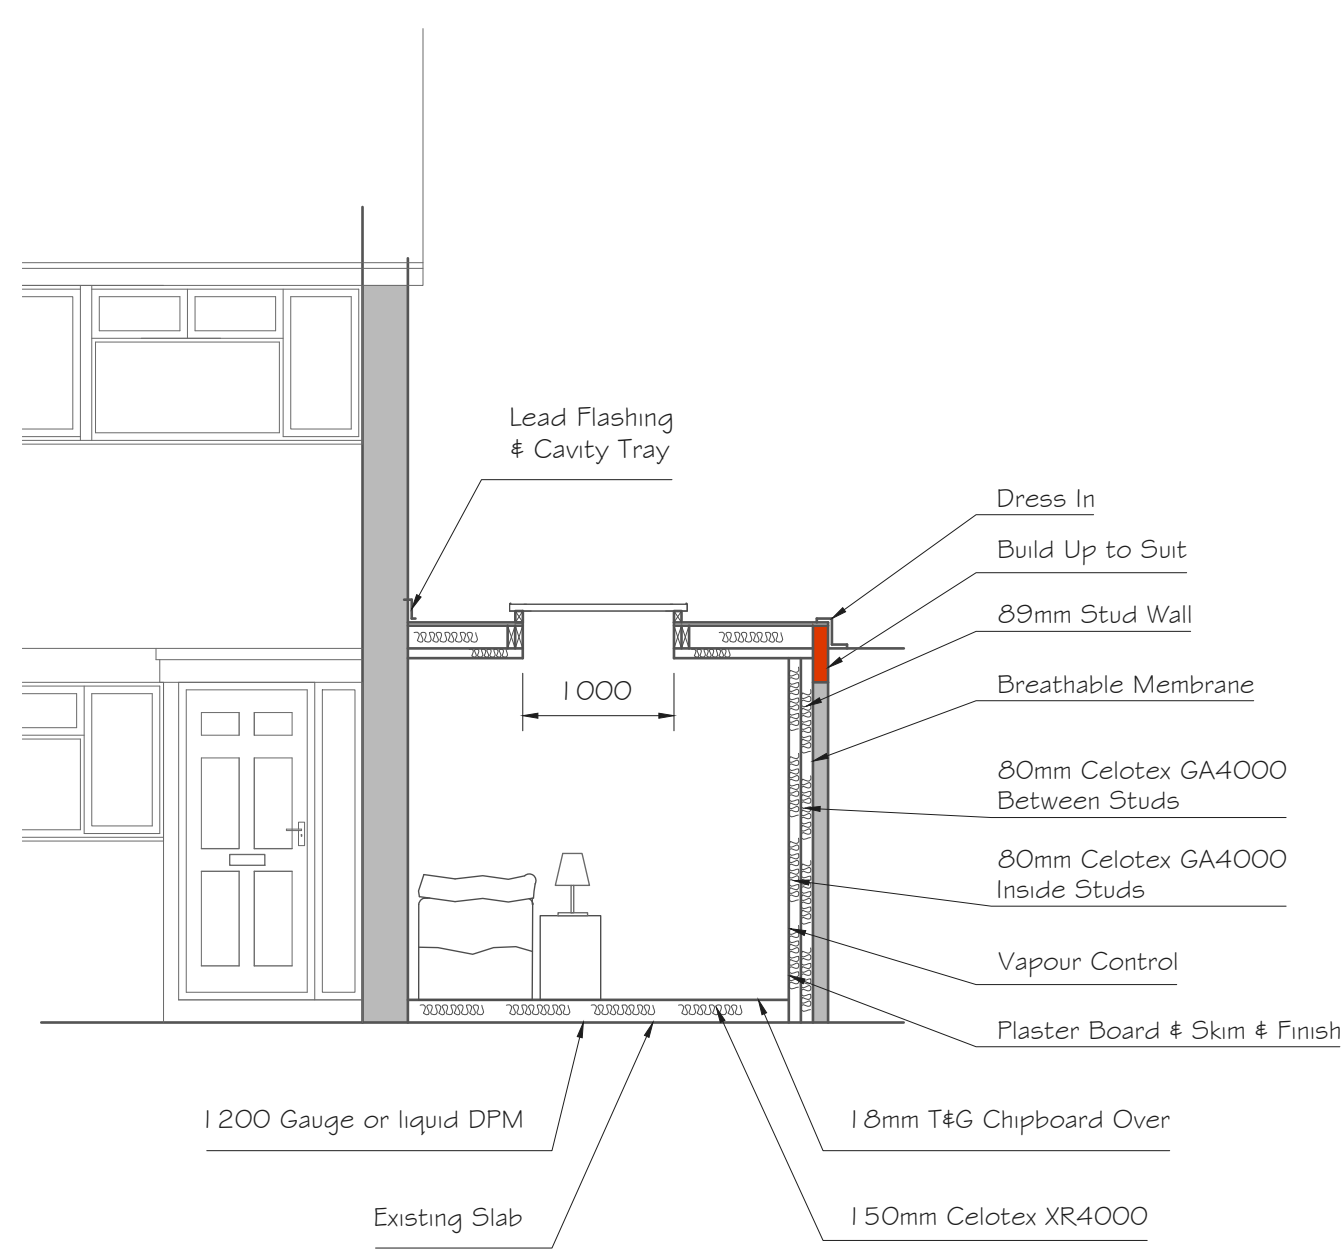


SECTION A-A
Scale 1:50

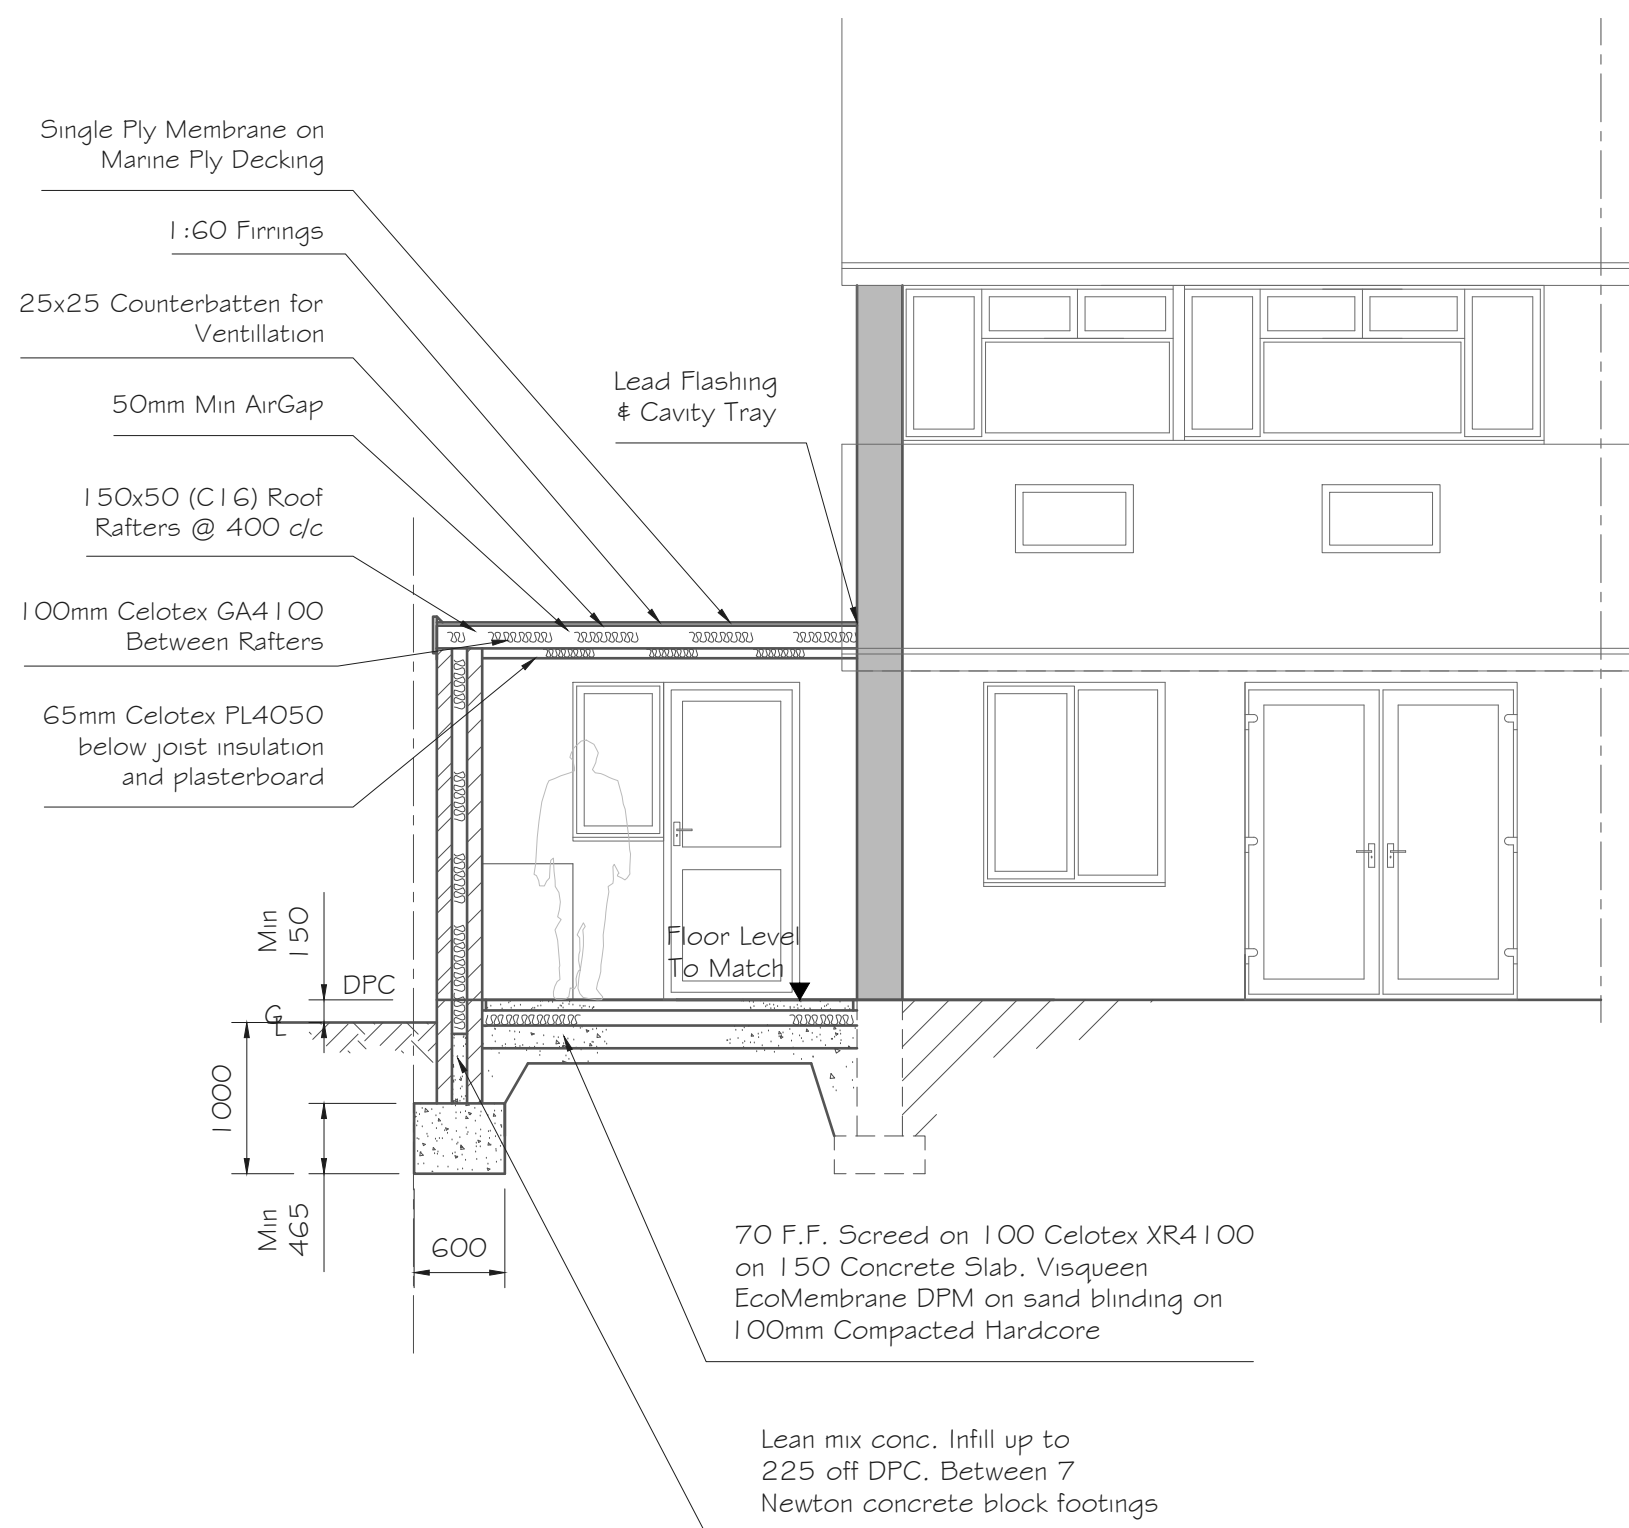


SECTION B-B
Scale 1:50

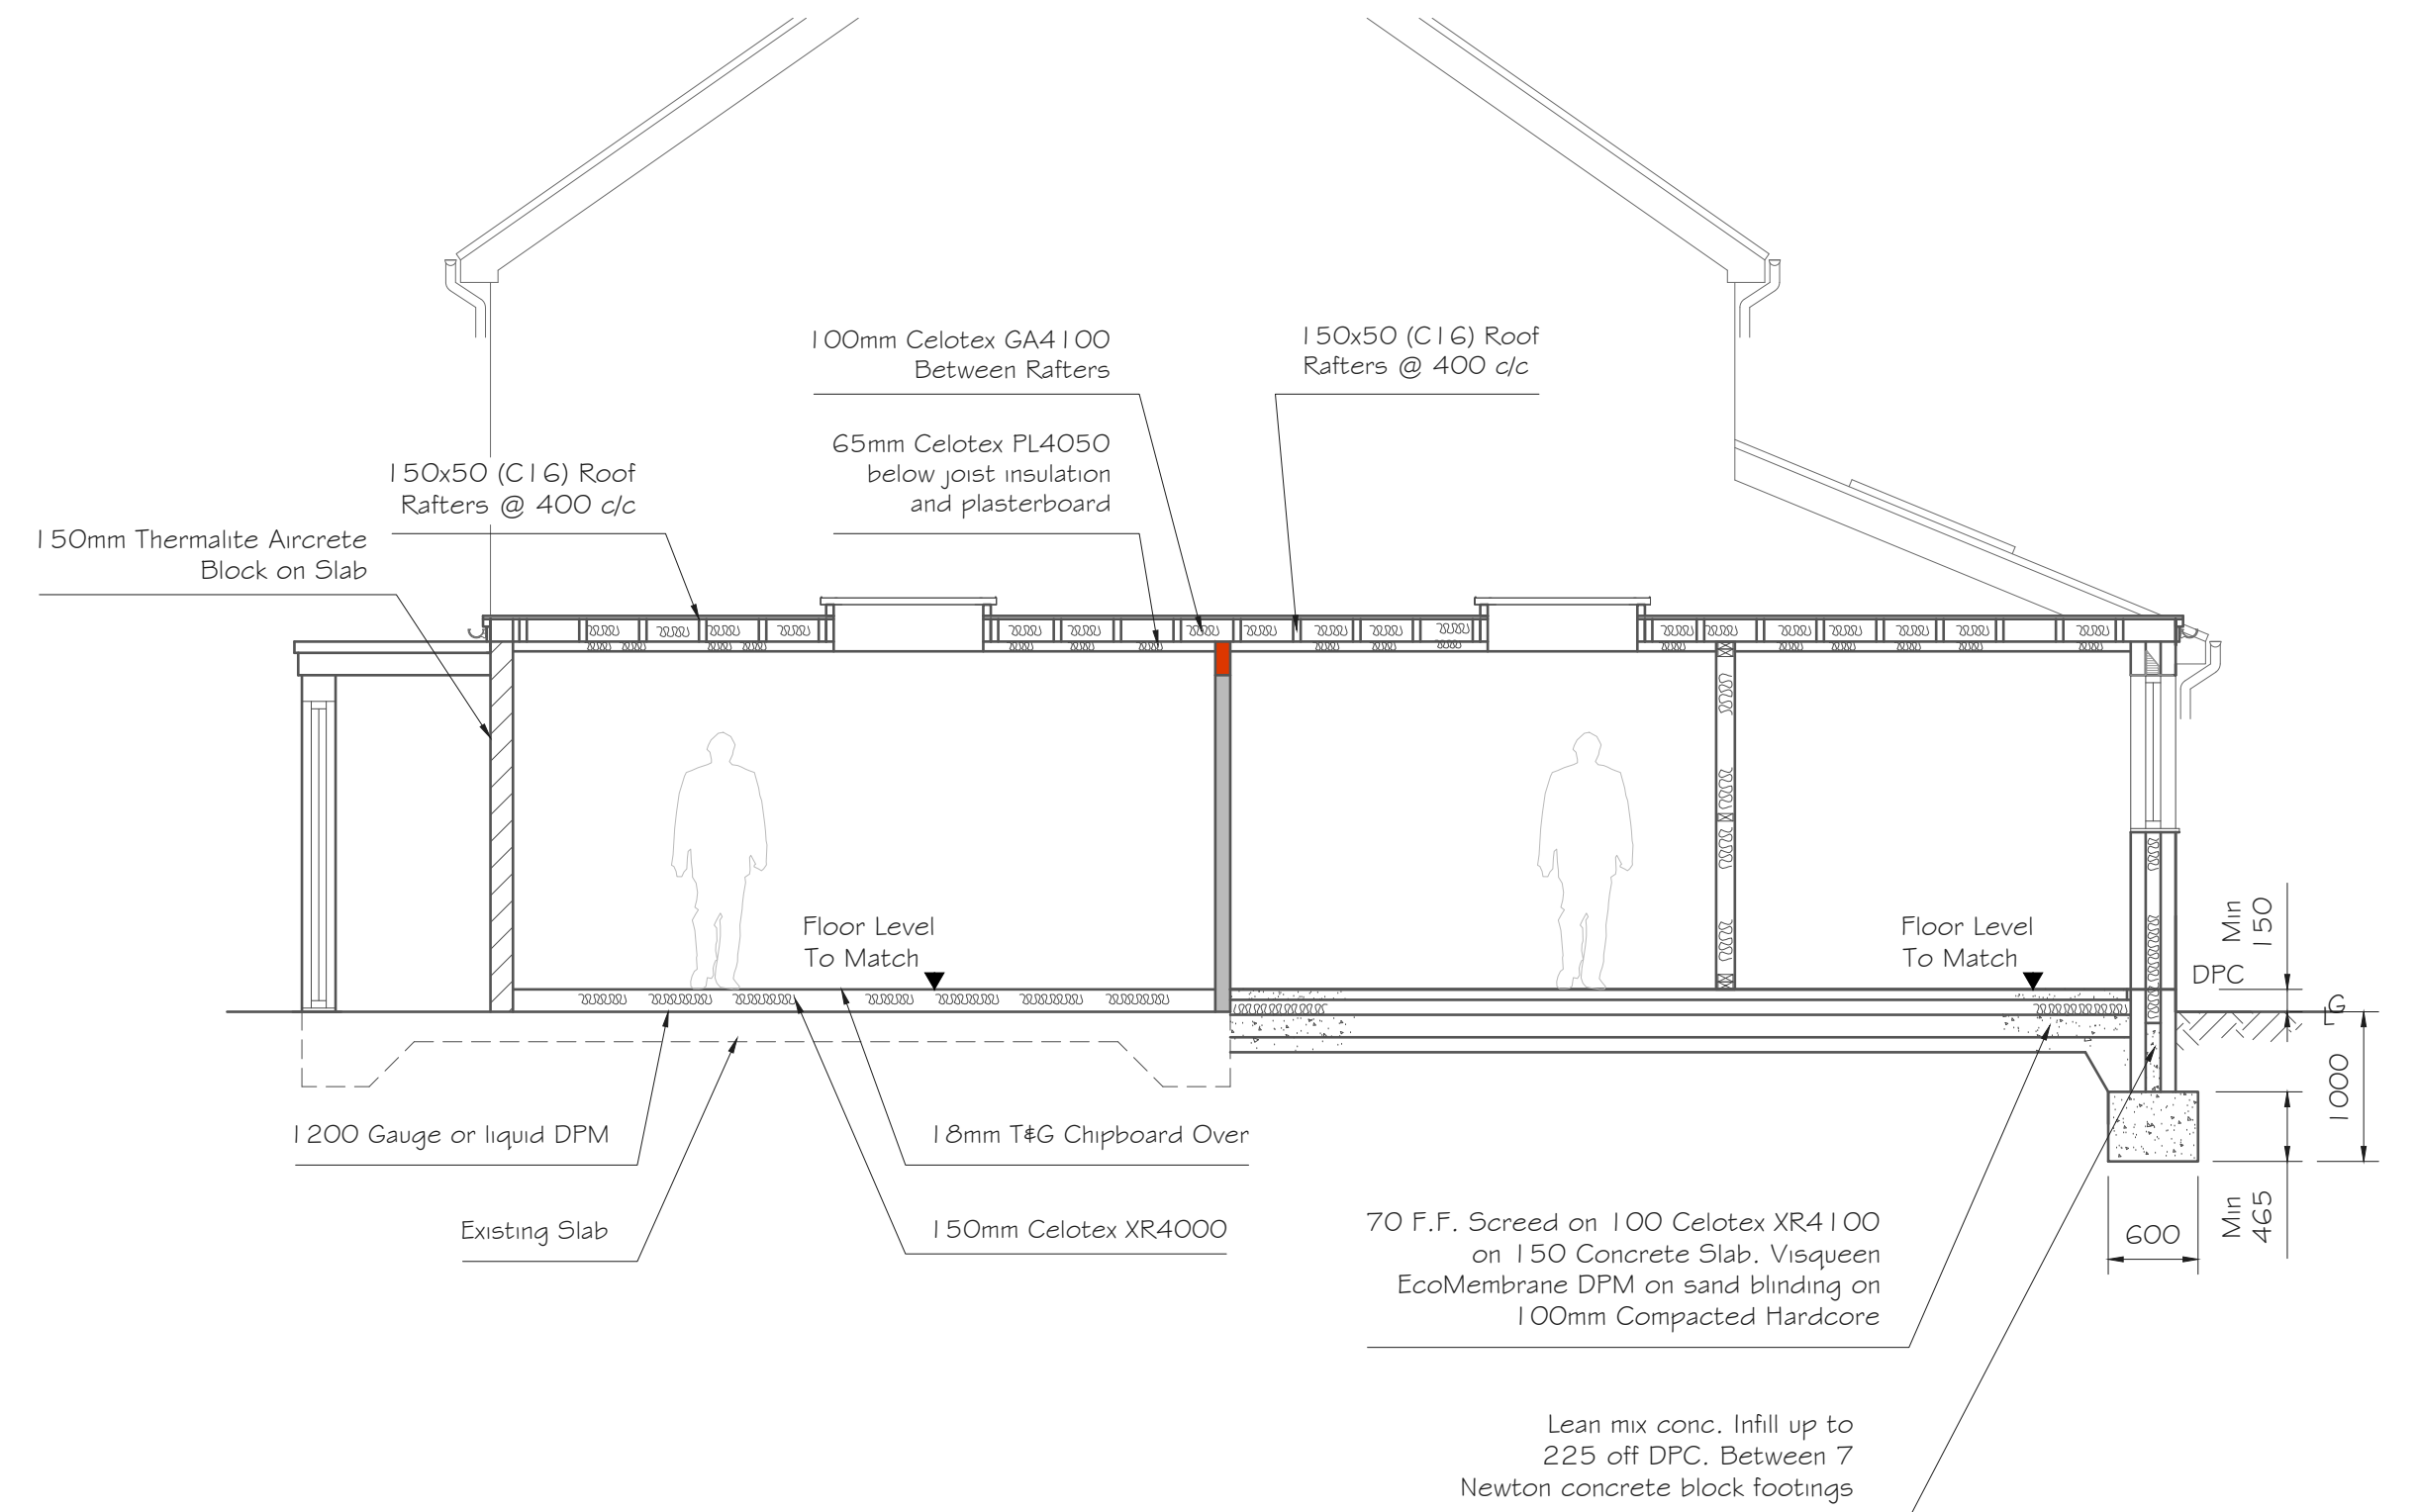


SECTION C-C
Scale 1:50

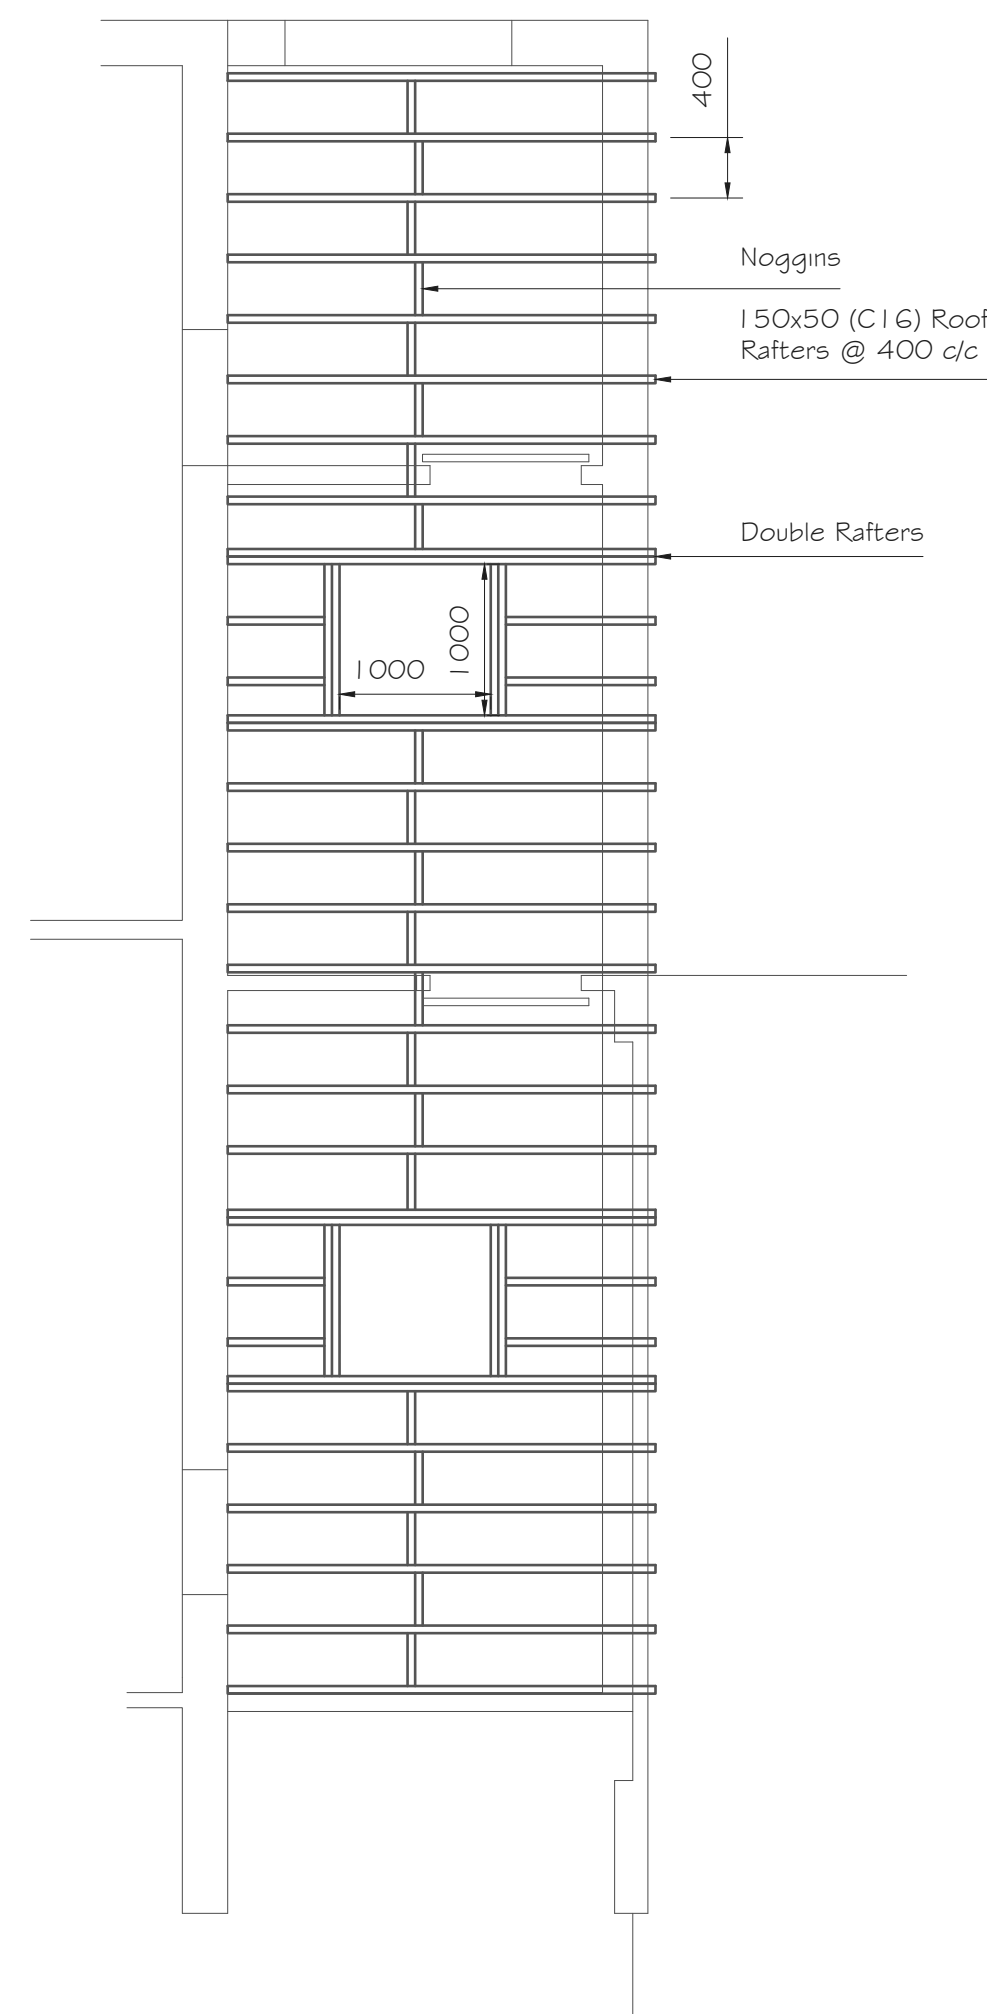


ROOF RAFTER PLAN
Scale 1:50

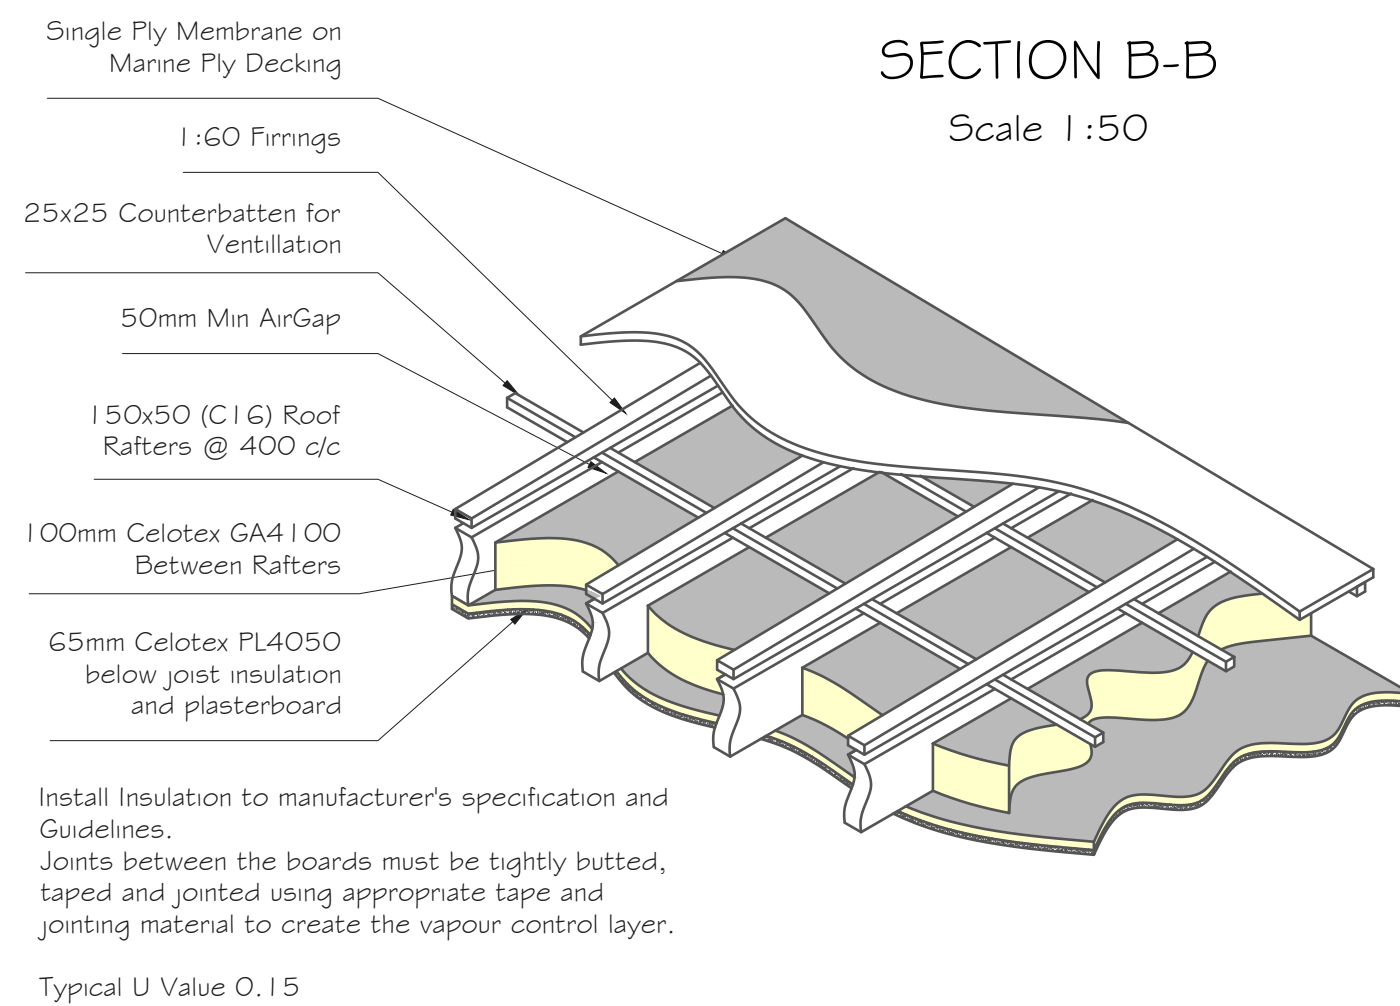


FLAT ROOF INSULATION
Scale 1:20

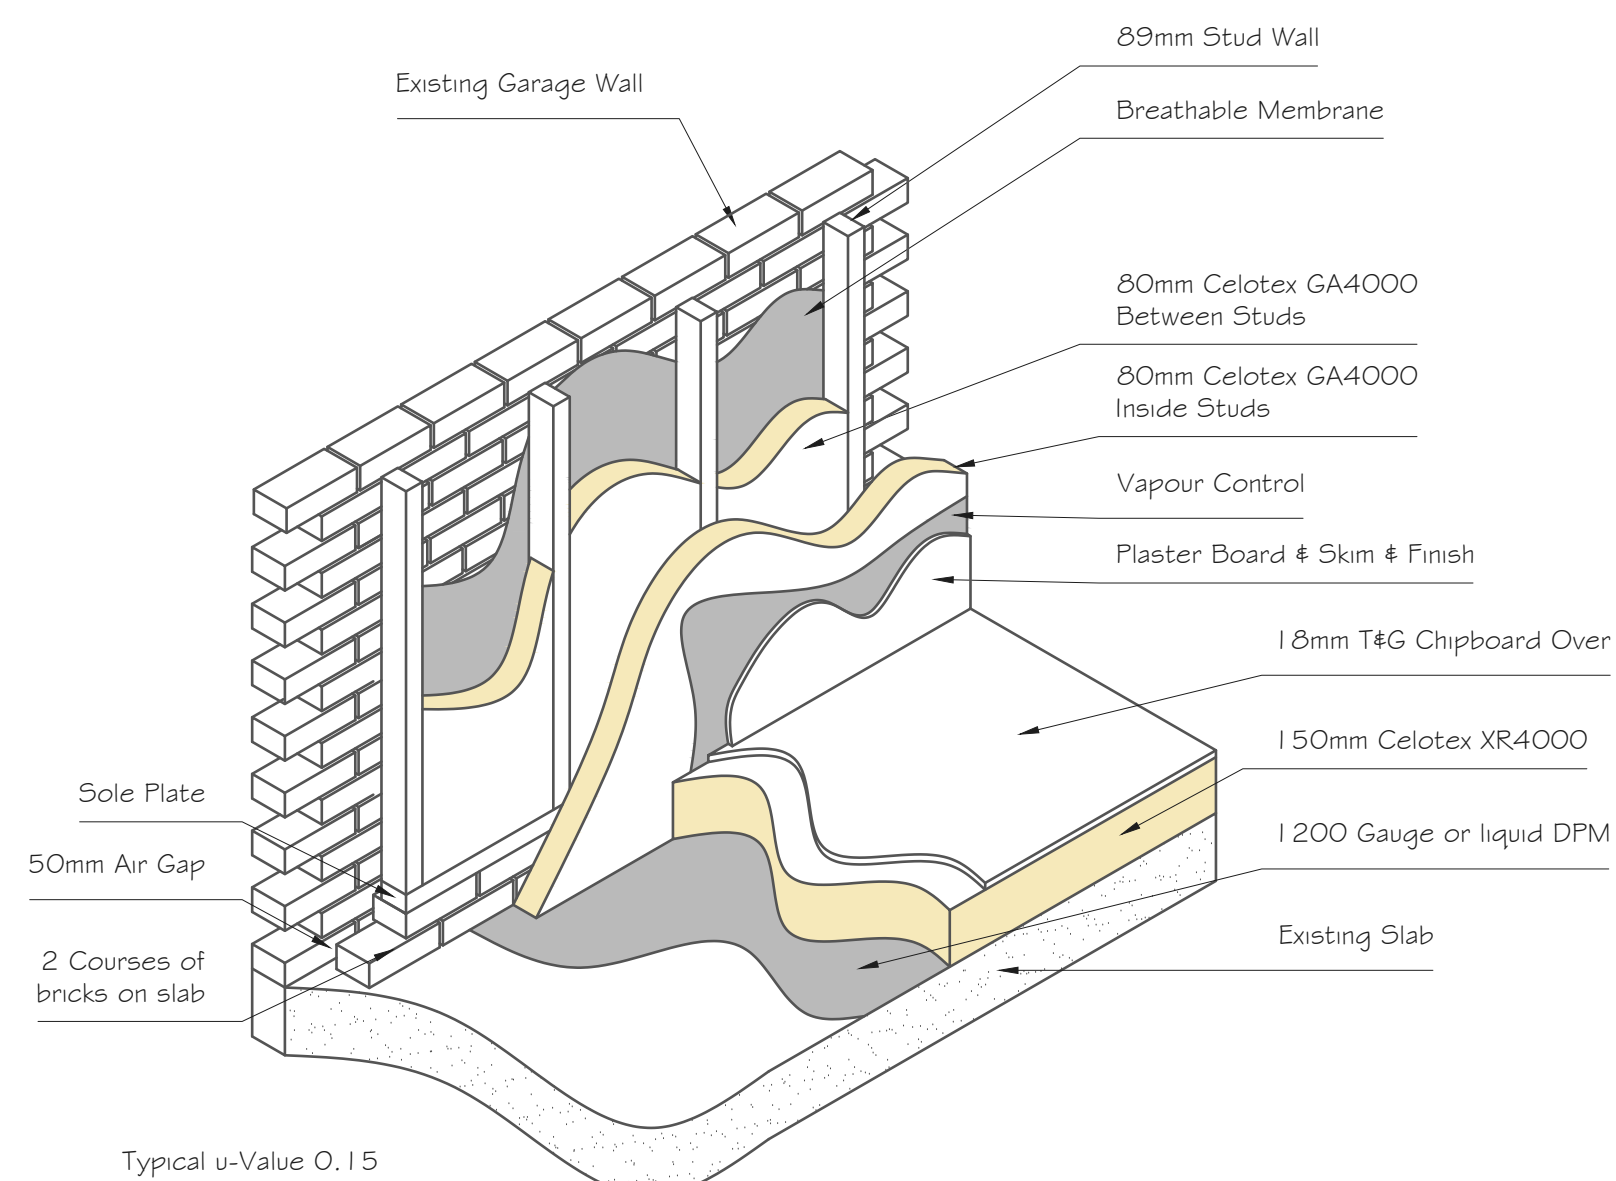

CONVERSION DETAILS
Scale 1:20

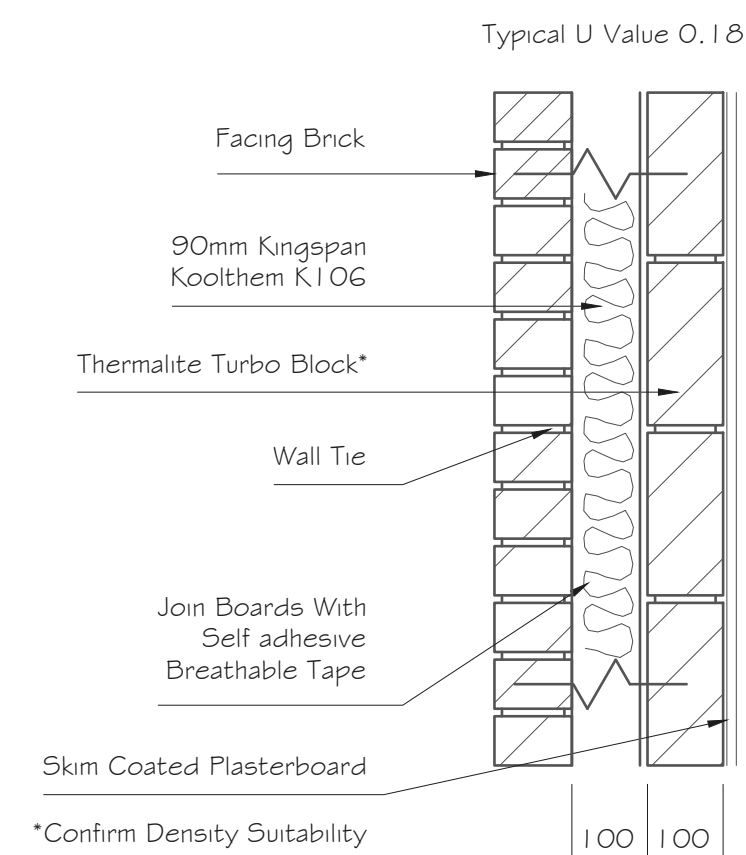

FOUNDATION DETAILS
Scale 1:10

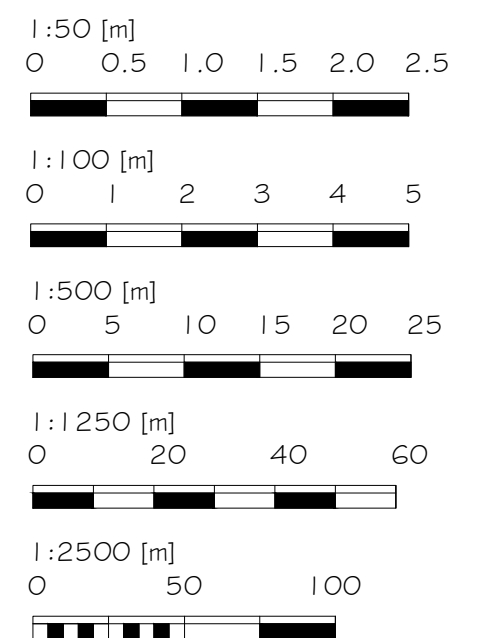

Alex Dawson
www.addraughting.co.uk
alex@addraughting.co.uk
01672 511412
07791 341698



59 Barrow Close
Marlborough
Wiltshire
SN8 2BE

AD DRAUGHTING
ARCHITECTURAL SERVICES

Client
MR & MRS SHERIDAN

Job Title
EXTENSION AT:
16 WAYLANDS,
CRICKLADE,
WILTSHIRE,
SN6 6BT.

Drawing Title
PROPOSED ELEVATIONS AND PLANS

Scale
AS SHOWN

Date 31/08/2026 Drawn AD

Drawing No.
1641-03
Rev
-