




EXISTING END (WEST) ELEVATION 1:100




EXISTING FRONT (SOUTH) ELEVATION 1:100

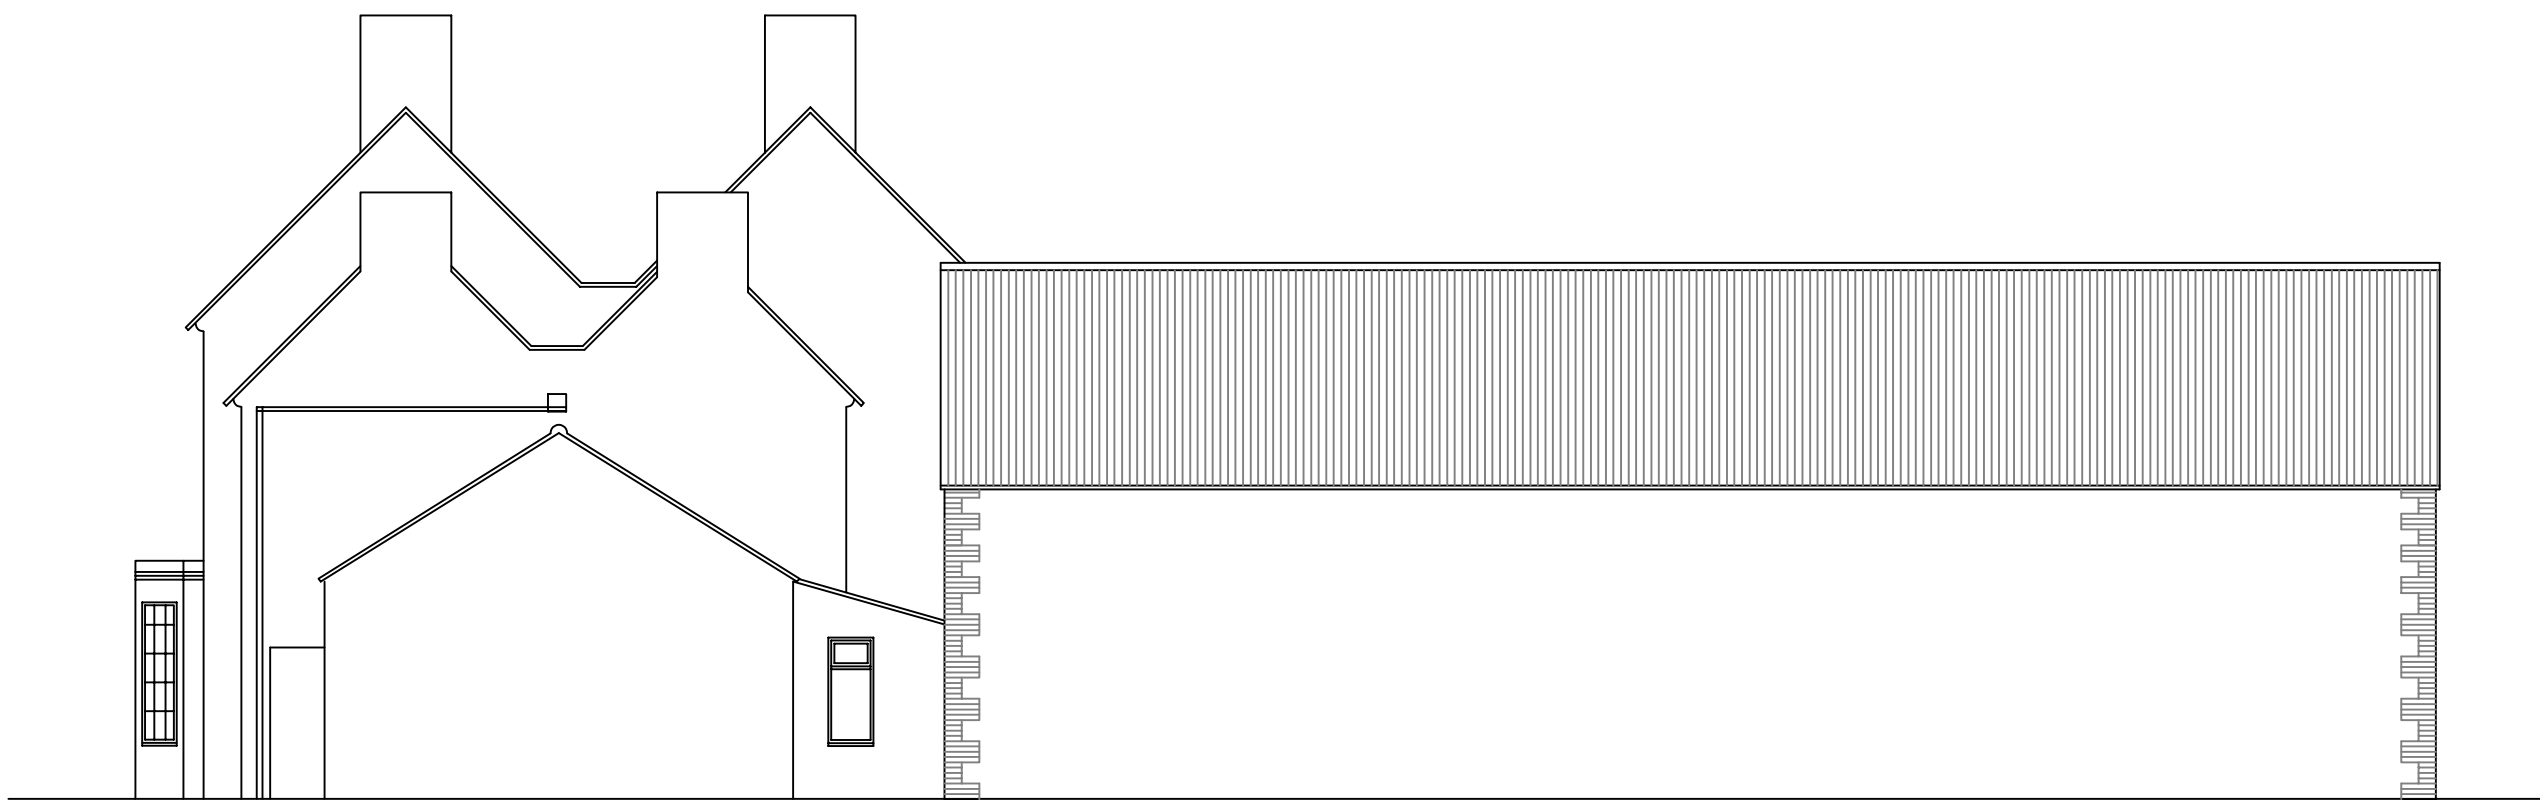

EXISTING SIDE (EAST) ELEVATION 1:100



EXISTING REAR (NORTH) ELEVATION 1:100

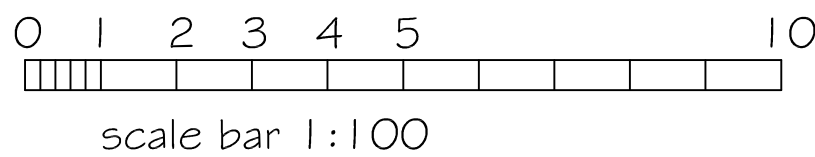

SJF PLANNING & DESIGN SERVICE 01225 782078 simonnearthebell@gmail.com		
PROPOSED	TWO STOREY EXTENSION SINGLE STOREY EXTENSION DOUBLE GARAGE & PORCH	
CLIENT	MR G WALTERS	
LOCATION	MANOR FARM SANDRIDGE COMMON MELKSHAM SN1 2 7QT	
TITLE	EXISTING ELEVATIONS	
DRG NO	ISSUE	DATE
2630-2	1	AUG 2026