




PROPOSED END (WEST) ELEVATION 1:100

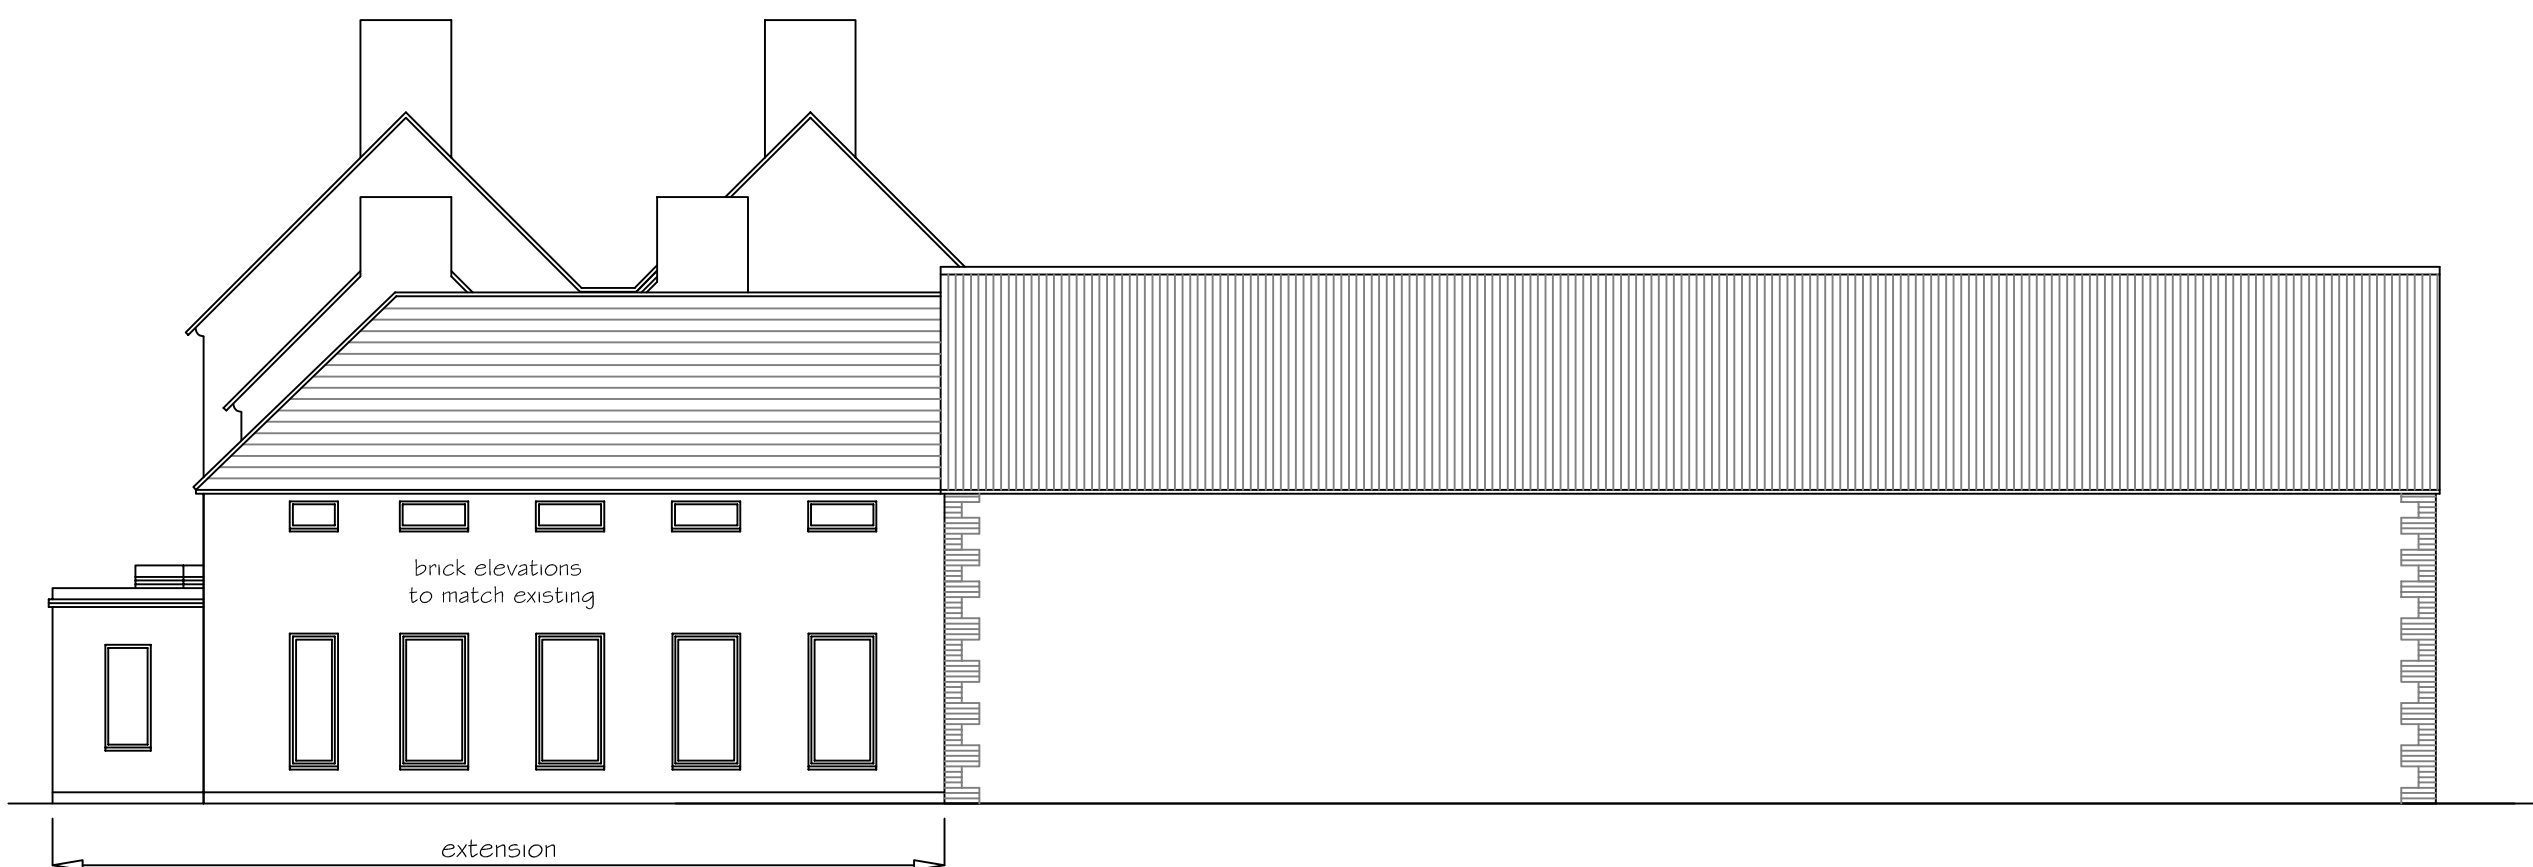


PROPOSED FRONT (SOUTH) ELEVATION 1:100



PROPOSED SIDE (EAST) ELEVATION 1:100



PROPOSED REAR (NORTH) ELEVATION 1:100

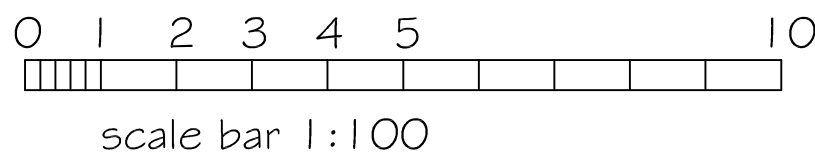

SJF PLANNING & DESIGN SERVICE 01225 782078 simonnearthebell@gmail.com		
PROPOSED	TWO STOREY EXTENSION SINGLE STOREY EXTENSION DOUBLE GARAGE & PORCH	
CLIENT	MR G WALTERS	
LOCATION	MANOR FARM SANDRIDGE COMMON MELKSHAM SN1 2 7QT	
TITLE	PROPOSED ELEVATIONS	
DRG NO	ISSUE	DATE
2630-1	1	AUG 2026