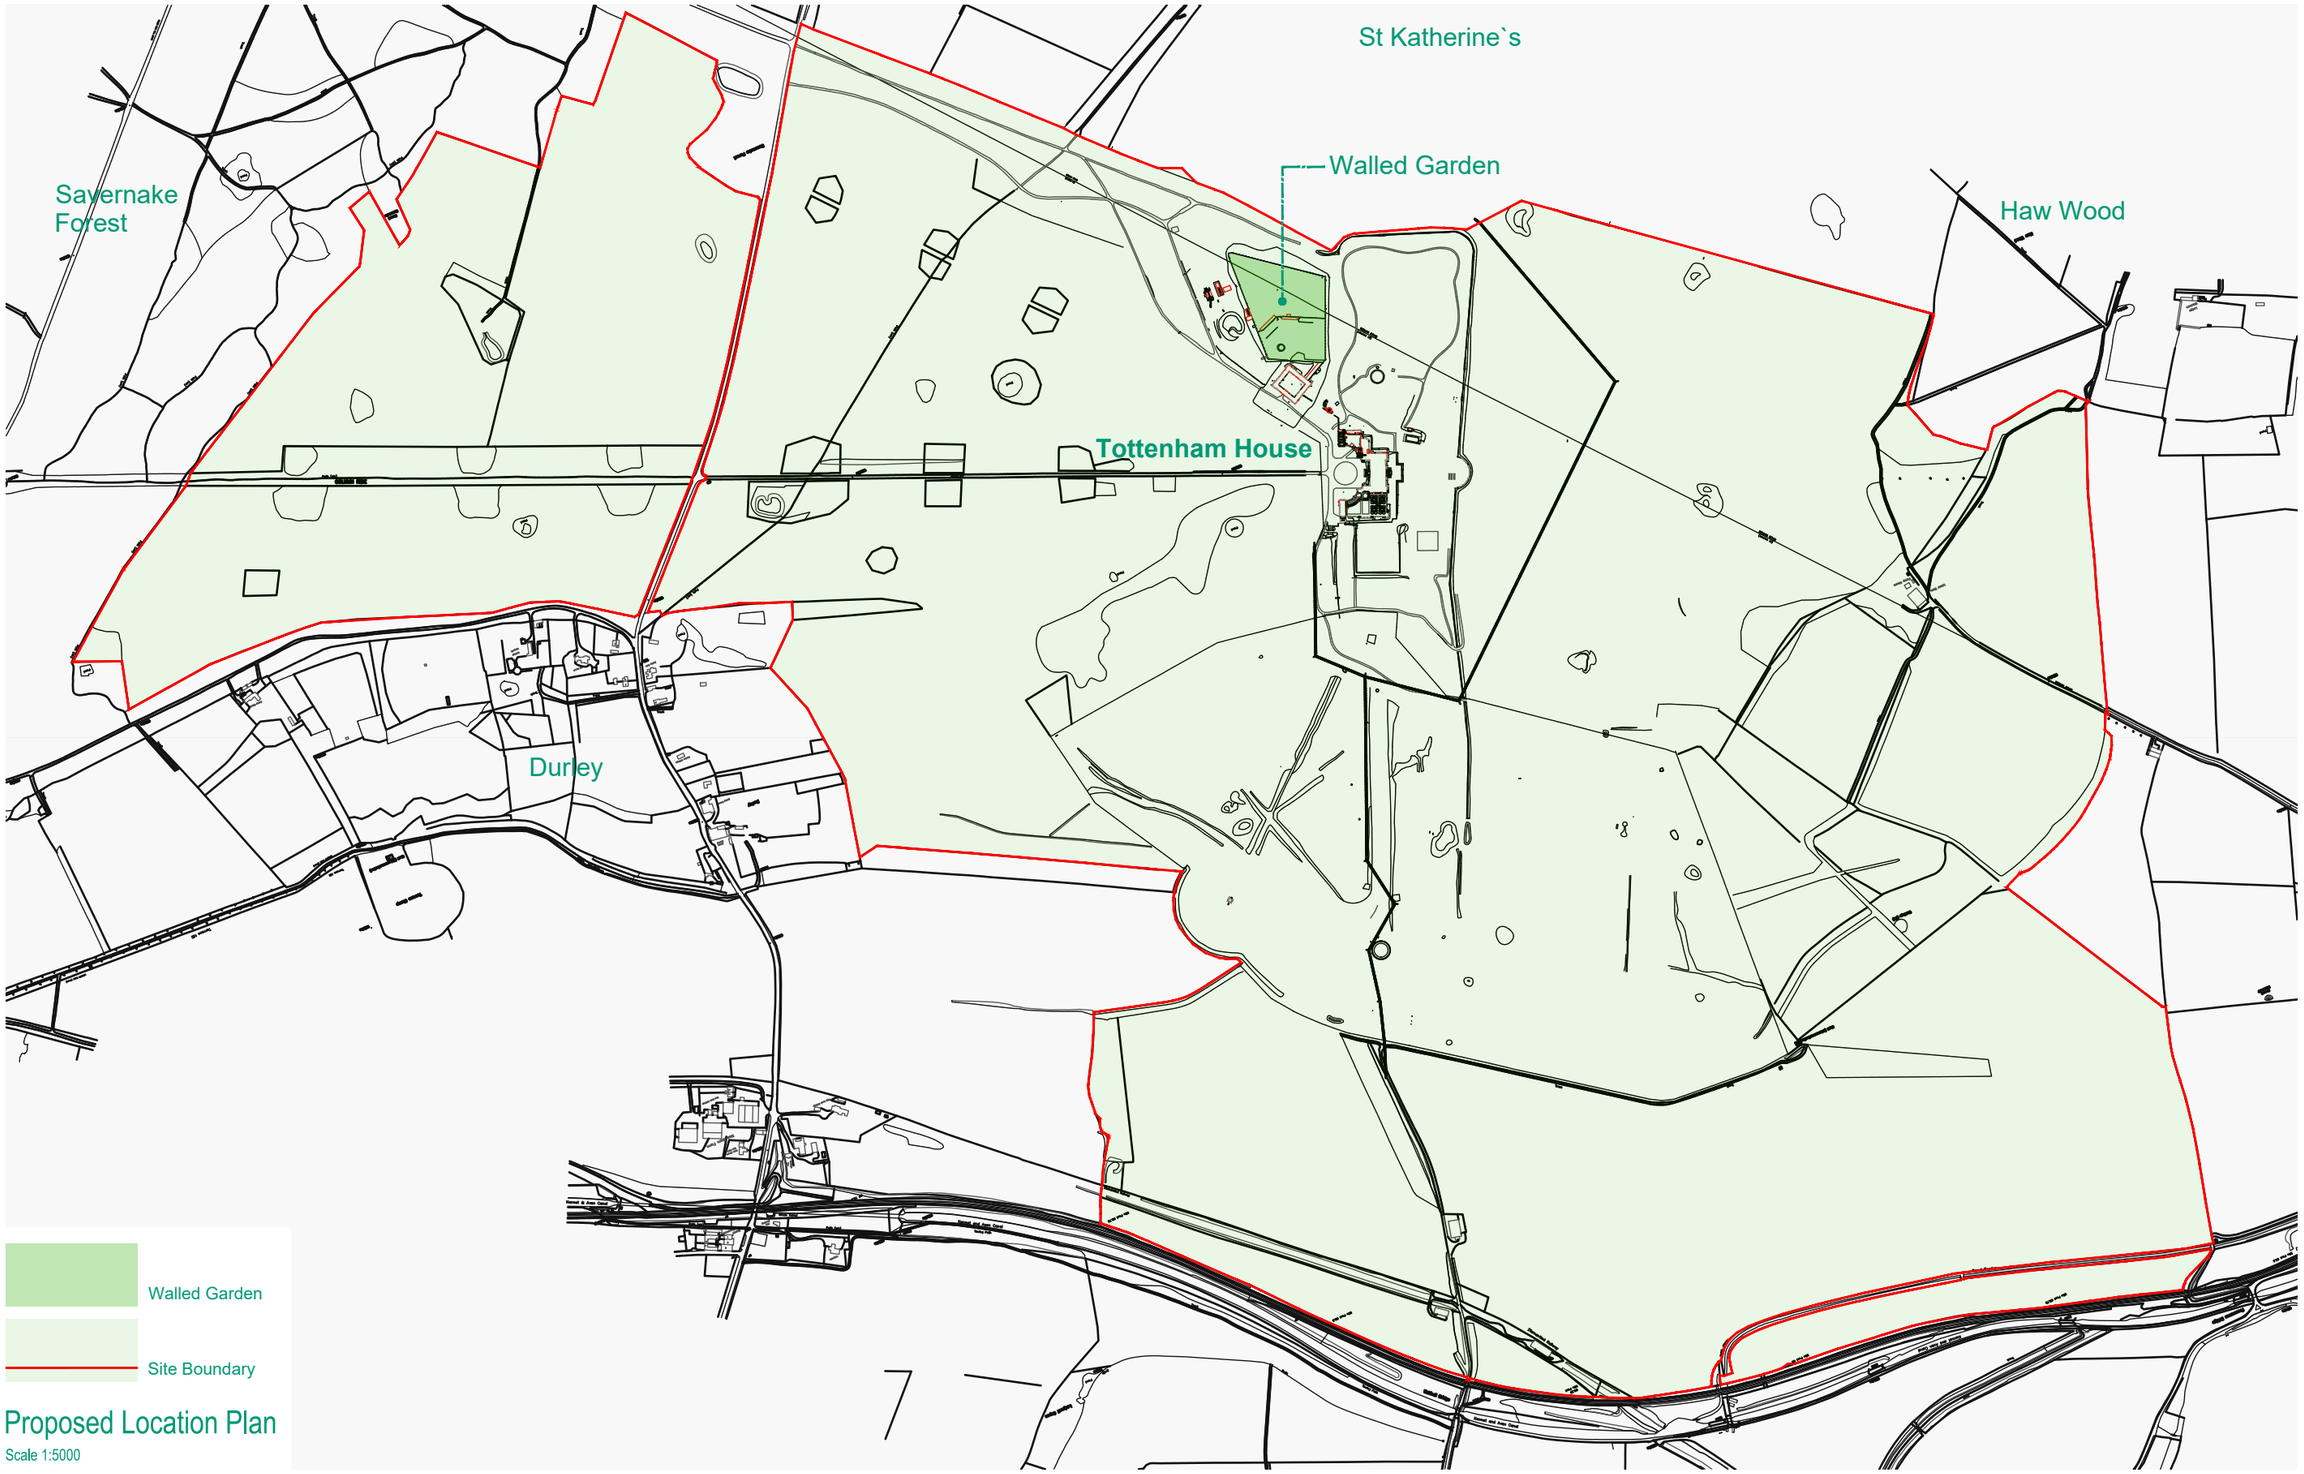

Proposed Location Plan

Scale 1:5000

No. Notes

1. Dimensions to be verified on site. Only figured dimensions to be used and any discrepancies in dimensions are to be reported to the architect. No dimensions are to be scaled from printed drawings. Any areas indicated on this drawing are for guidance only. No responsibility is taken for their accuracy.

2. There is a risk of injury or death in construction if the works are not properly planned and supervised. The contractor must not undertake any element of the work without first having carried out the necessary risk assessments and prepared detailed method statements.

0 100 500 1000

N

no.	revision.	date.
*	Initial Release	2024/09/13

Job: The Pool House & The Walled Garden

Title: Proposed Location Plan

Type: 200 Planning

Status: PLANNING

drawn by	----	checked by	----	approved by	----
scale	1:5000 @ A1	size	A1	date	11/09/24
job number	3121	drawing number	200	revision	*

BLDA ARCHITECTS

RIBA Chartered Practice

211 Design Centre East
Chelsea Harbour
London, SW10 0XF

mail@blda.co.uk
www.blda.co.uk
t +44 (0) 20 7838 5555