



37 Beatrice Road - Salisbury

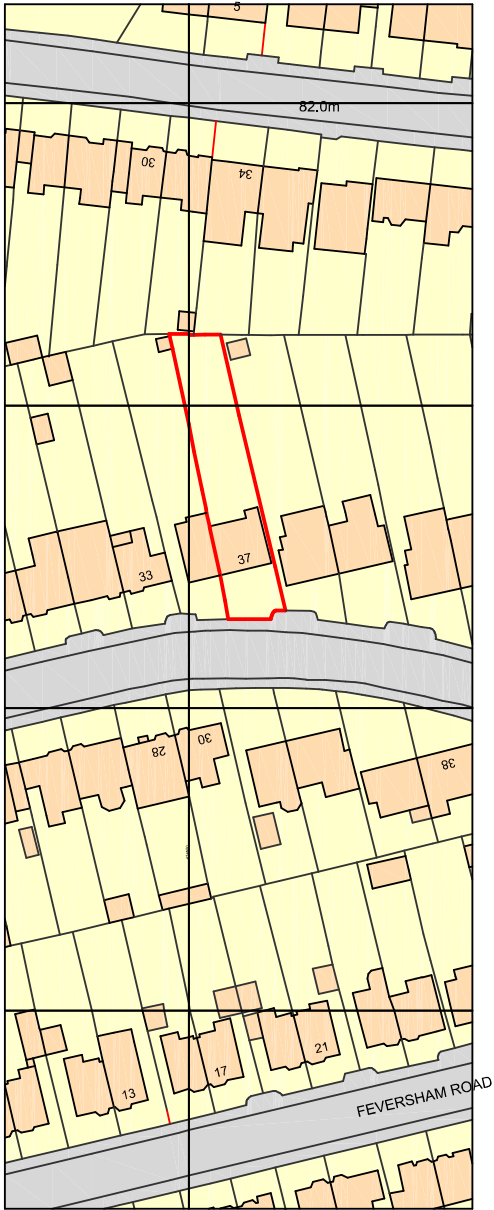

LOCATION PLAN
1:1250 SCALE

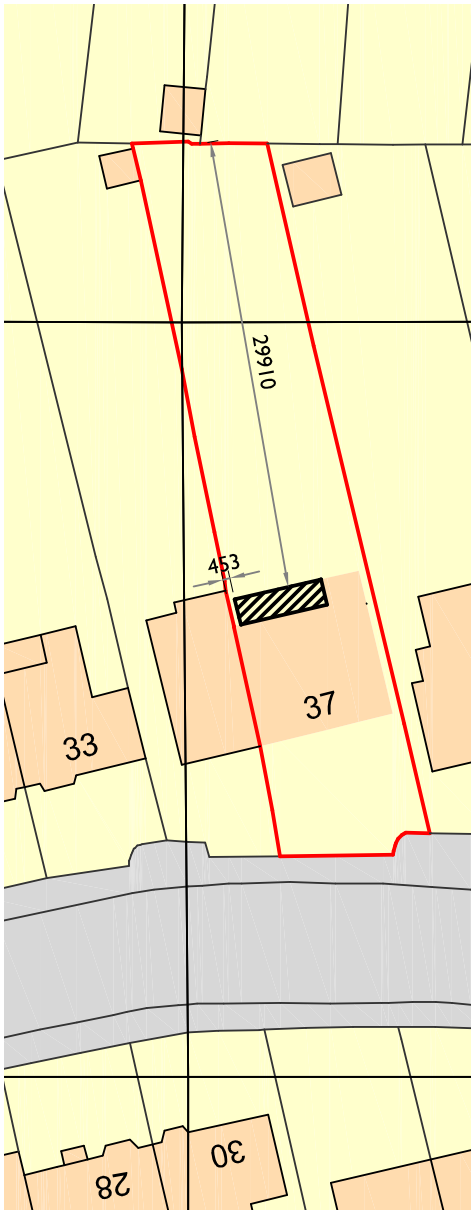

BLOCK PLAN
1:500 SCALE



Notes:

A3

01050

METRES AT 1:1250 SCALE

0525

METRES AT 1:500 SCALE

THIS DRAWING IS THE COPYRIGHT OF FAVONIUS ARCHITECTS IT MAY NOT BE COPIED
ALTERED OR REPRODUCED IN ANY WAY WITHOUT THEIR WRITTEN AUTHORITY.
DIMENSIONS MUST BE CHECKED ON SITE AND NOT SCALED FROM THIS DRAWING.
APART FROM THE PURPOSES OF A PLANNING APPLICATION.

37 BEATRICE ROAD
SALISBURY
SINGLE STOREY REAR EXTENSION

LOCATION PLAN
& BLOCK PLAN

DWG No: 1211-20-02

DATE SEPT 26

SCALE: 1:1250/500

FAVONIUS
ARCHITECTS

Tel: 01722 412 391

www.favonius.co.uk

Wyndham House, 65 The Close, Salisbury, Wiltshire SP1 2EN

PLANNING APPLICATION