



NOTES
DO NOT SCALE
Drawing for planning purposes only
All dimensions to be checked on site.

C2-C2' Section
House N°4 & 5 cross section (2 br cottages)

Number of rear dormers reduced, remaining ones shifted in position

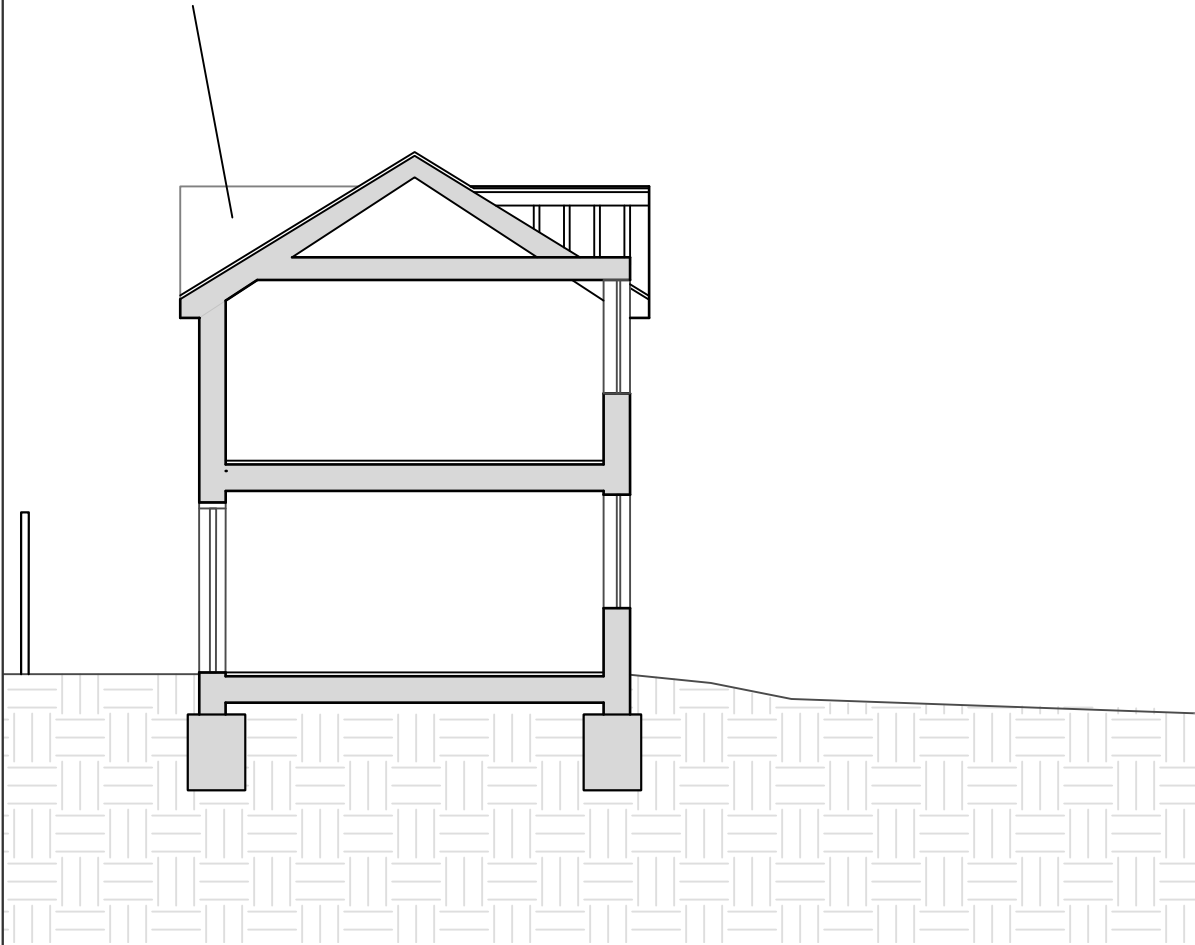

C3-C3' Section
House N°6 & 7 cross section (3 br units)

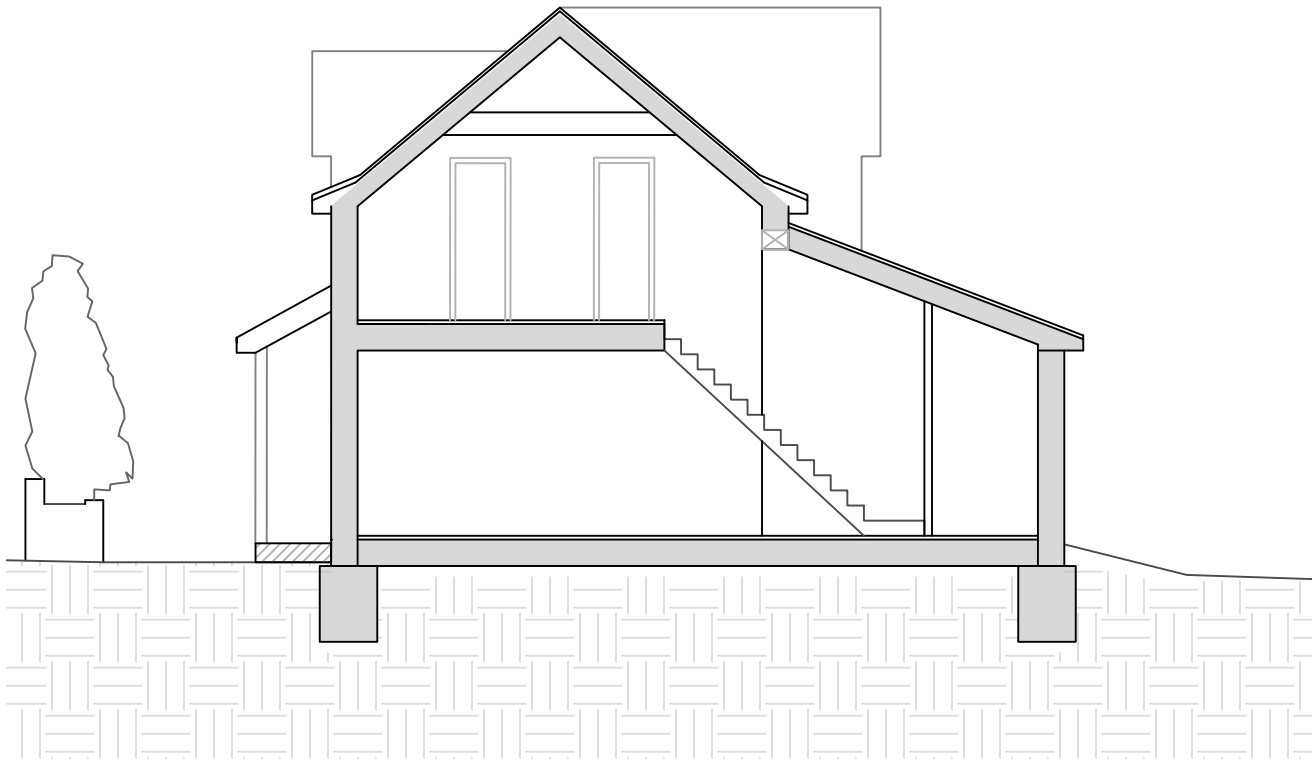

Revision: B Sections updated to tally with new layout of windows Date: Sept. 2026

Revision: A Total unit number reduced from 8 to 7. Amendments made on houses, landscaping and parking Date: Jan. 2026

Tisbury Motors, High Street,
Tisbury, Wiltshire, SP3 6HF
Proposed Middle and Upper
Block Cross Sections

Scale: 1:100 @ A3 Drawn by: AS Date: Feb. 2025

Drawing Number: 18423-0216-B Revision: B

H B Historic Building
A S Advisory Service

