


- A - Porch
- B - Utility
- C - Kitchen
- D - Dining Area
- E - Living Room
- F - Playroom
- G - Downstairs Toilet
- H - Study
- I - Garage
- J - Laundry
- K - Bedroom
- L - Bathroom
- M - Master bedroom
- N - Ensuite

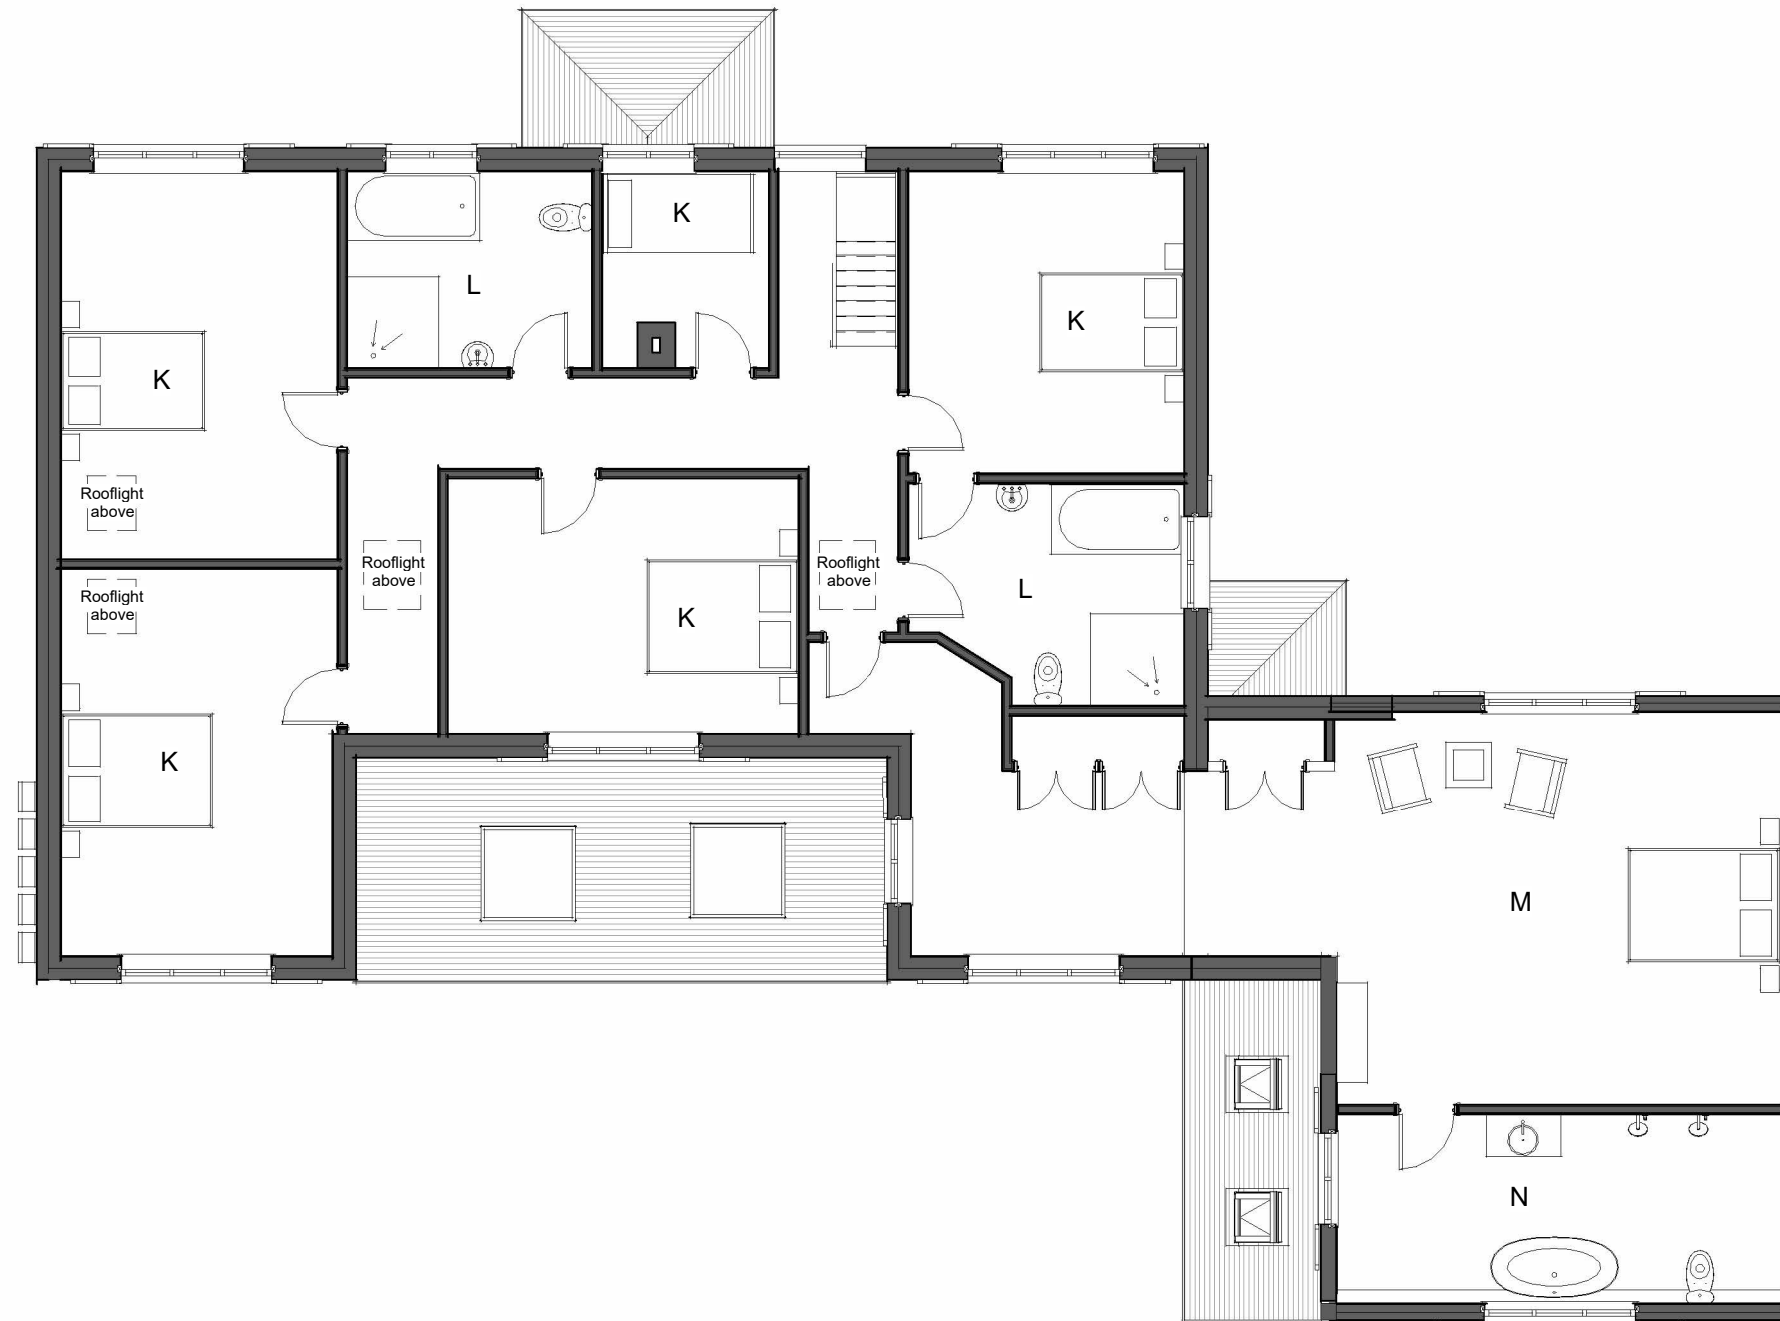

First Floor - Proposed

1 : 100

CLIENT: Tabytha & James Bromhead 01020304050mm PRINT REDUCTION BAR A3 SHEET ALL RIGHTS RESERVED. NO REPRODUCTION UNLESS WRITTEN CONSENT GIVEN	Drawing Status:						MacRae Associates				2 Roseneath, Dinas Cross, Pembrokeshire, SA42 0XB floramacrae1@hotmail.co.uk					
	F	Feasibility	11.06.26	Pr3.	FM		Drawings for Planning				Tel 07947325688					
	S	Sketch Design	05.08.26	Pr4.	FM											
	Pr	Preliminary	03.09.26	PI1	FM											
	PI	Planning					Proposed - First Floor				Project: The Willow Tree		No: 103		Revision: PI1	
	B	Building Control									Scale: 1:100		Status: PI			
	D	Developed Design														
M	Measurement															
T	Tender															
C	Construction															