


Location Plan - SN16 9PL

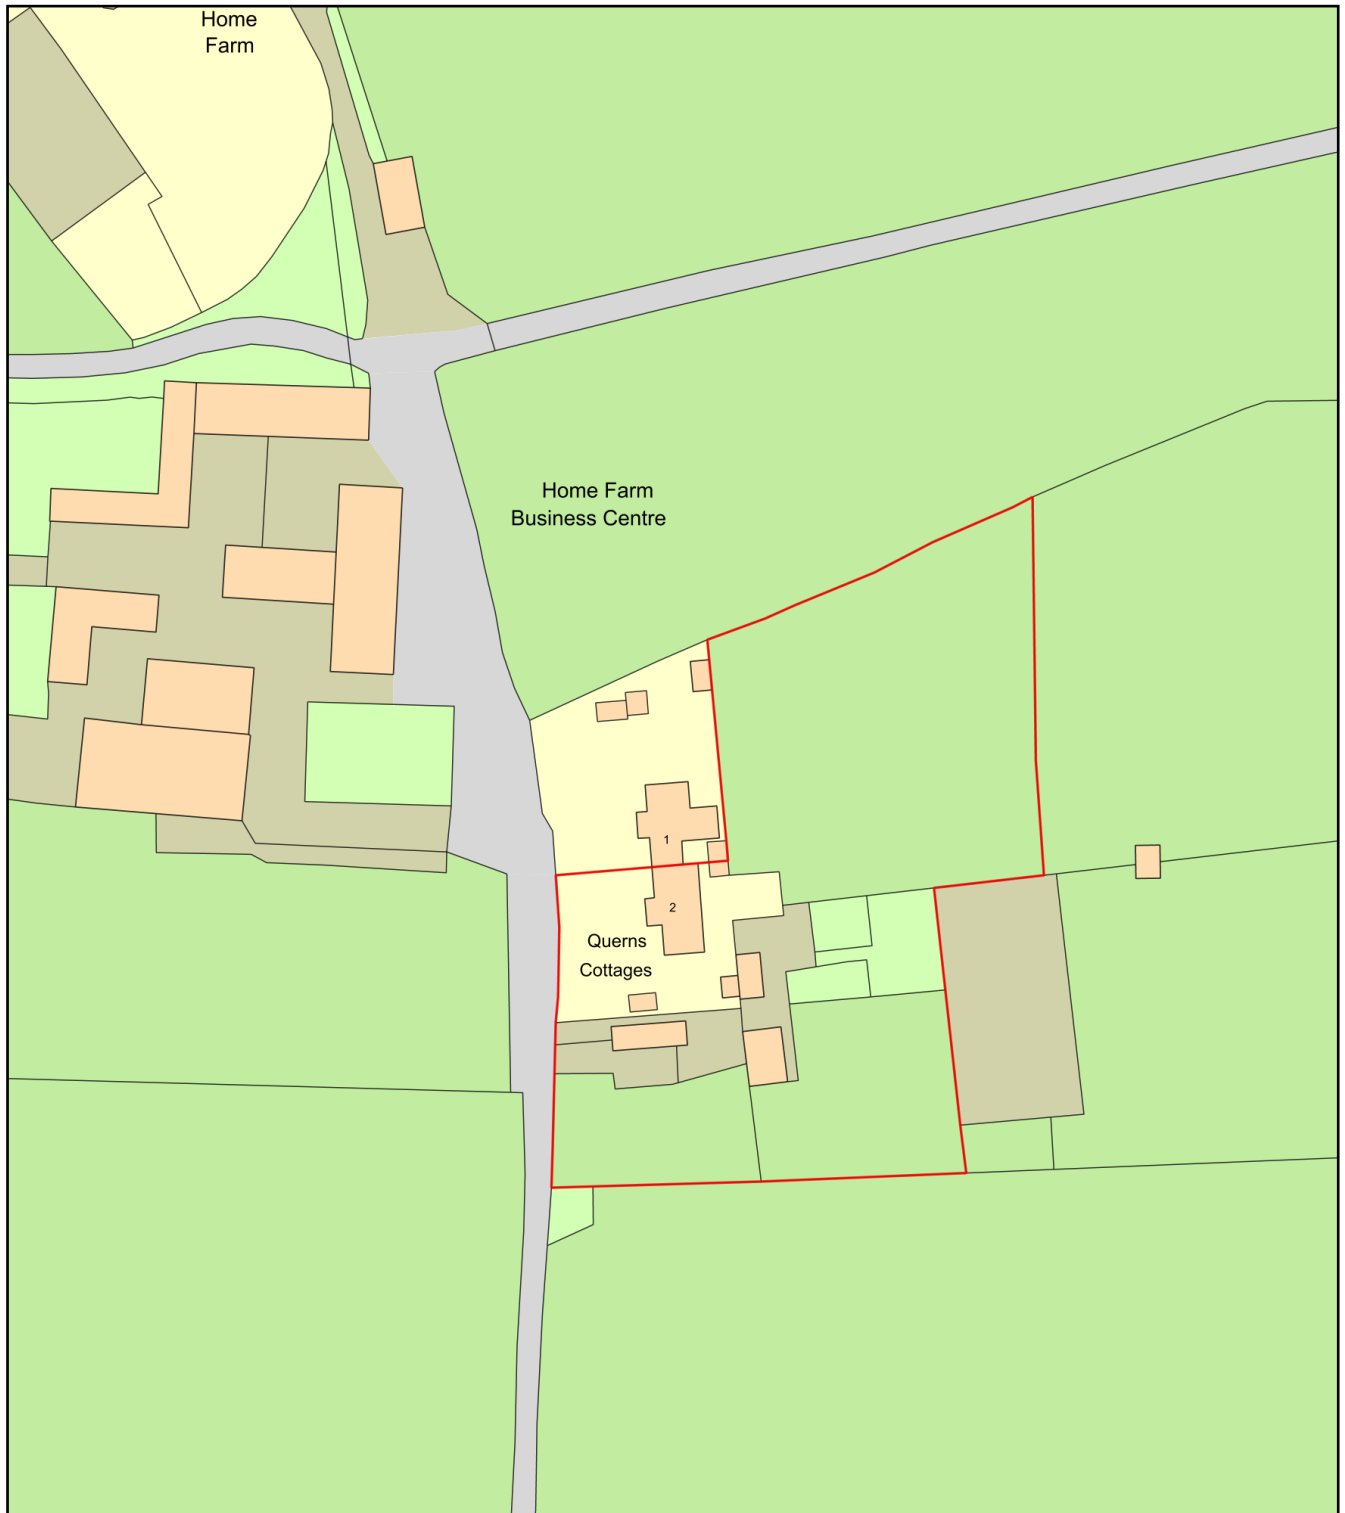

0 50
Metres



Plan Produced for: Liz Hopkins

Date Produced: 11 Sep 2026

Plan Reference Number: TQRQM26250194616447

Scale: 1:1250 @ A4