
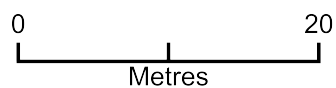


Block Plan - SN16 9PL

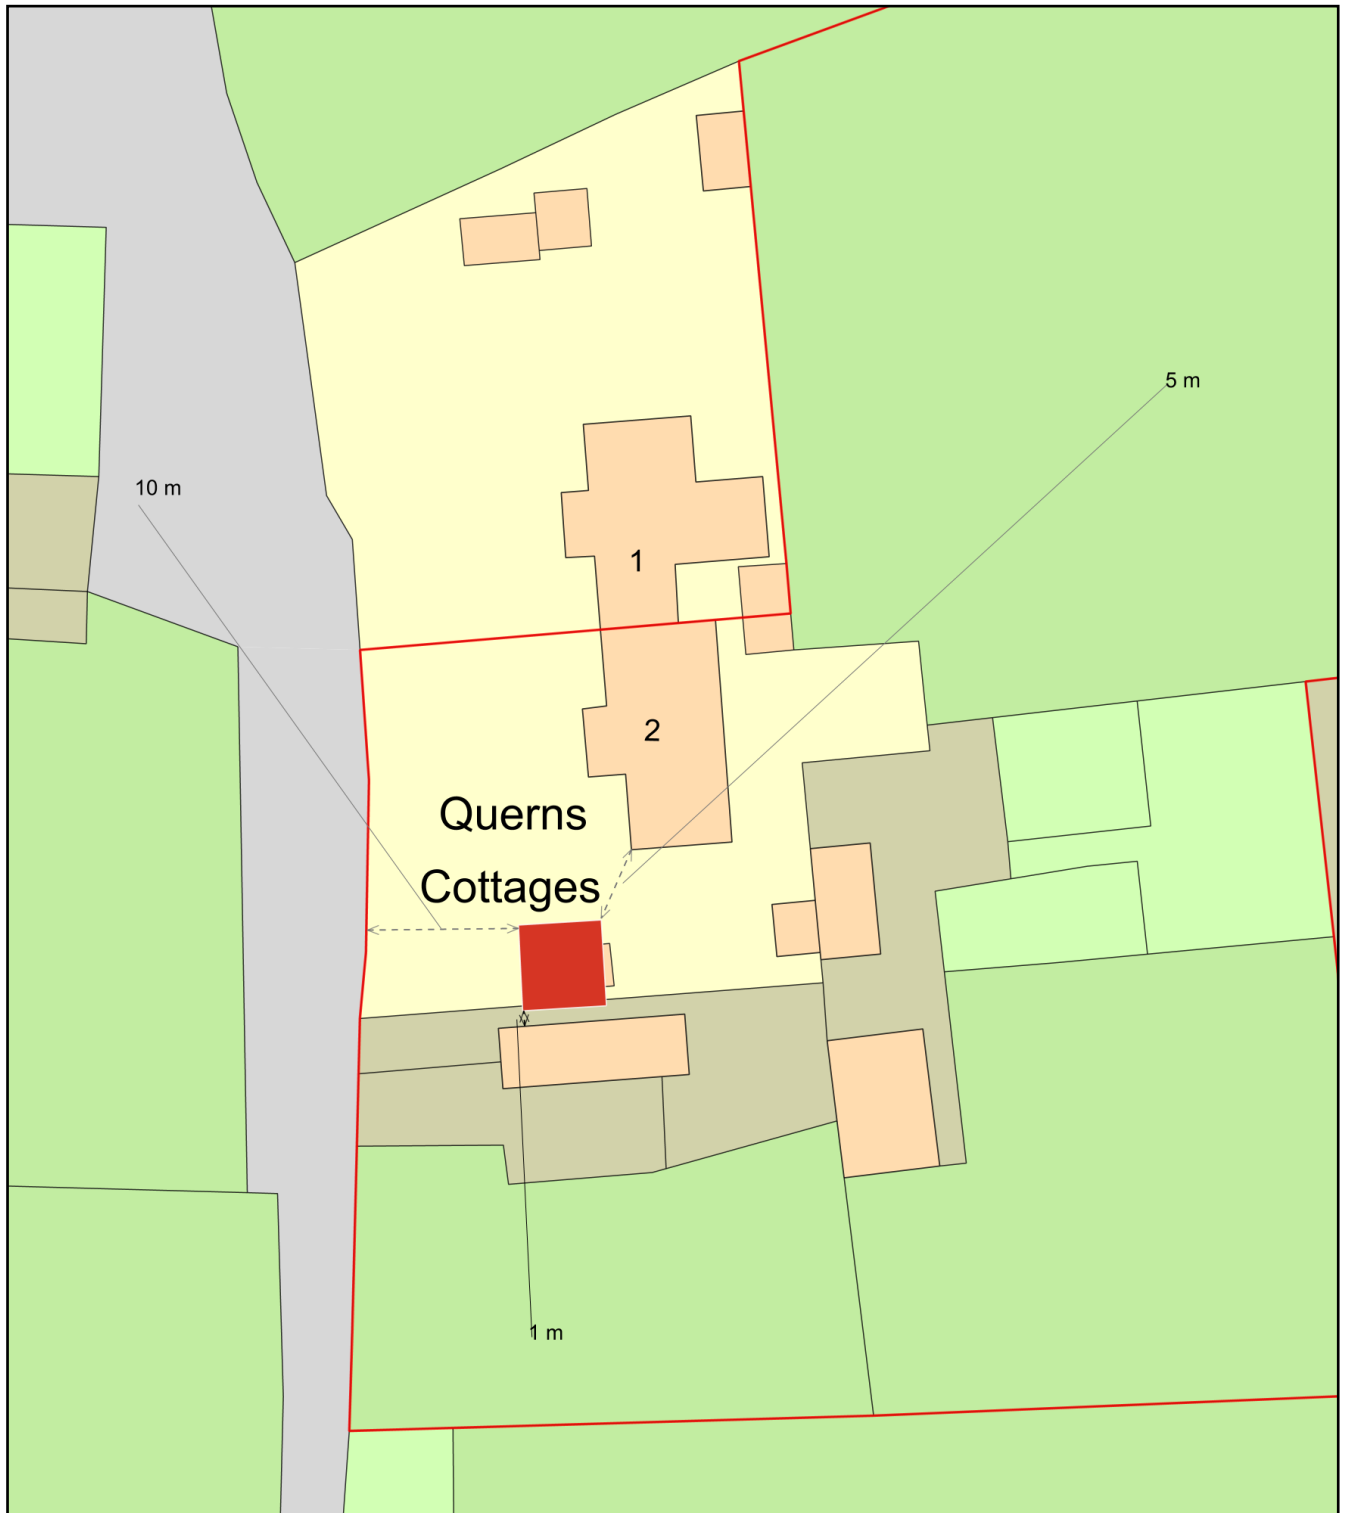

Plan Produced for: Liz Hopkins

Date Produced: 11 Sep 2026

Plan Reference Number: TQRQM26250194917253

Scale: 1:500 @ A4