

- Materials Key
- 01. Natural Rubblestone
 - 02. Vertical Black Composite Boarding
 - 03. Off White Render
 - 04. Dark Grey UPVC Windows
 - 05. Grey Composite Tiles to match existing




North Elevation (Front)



East Elevation (Side)



West Elevation (Entrance)

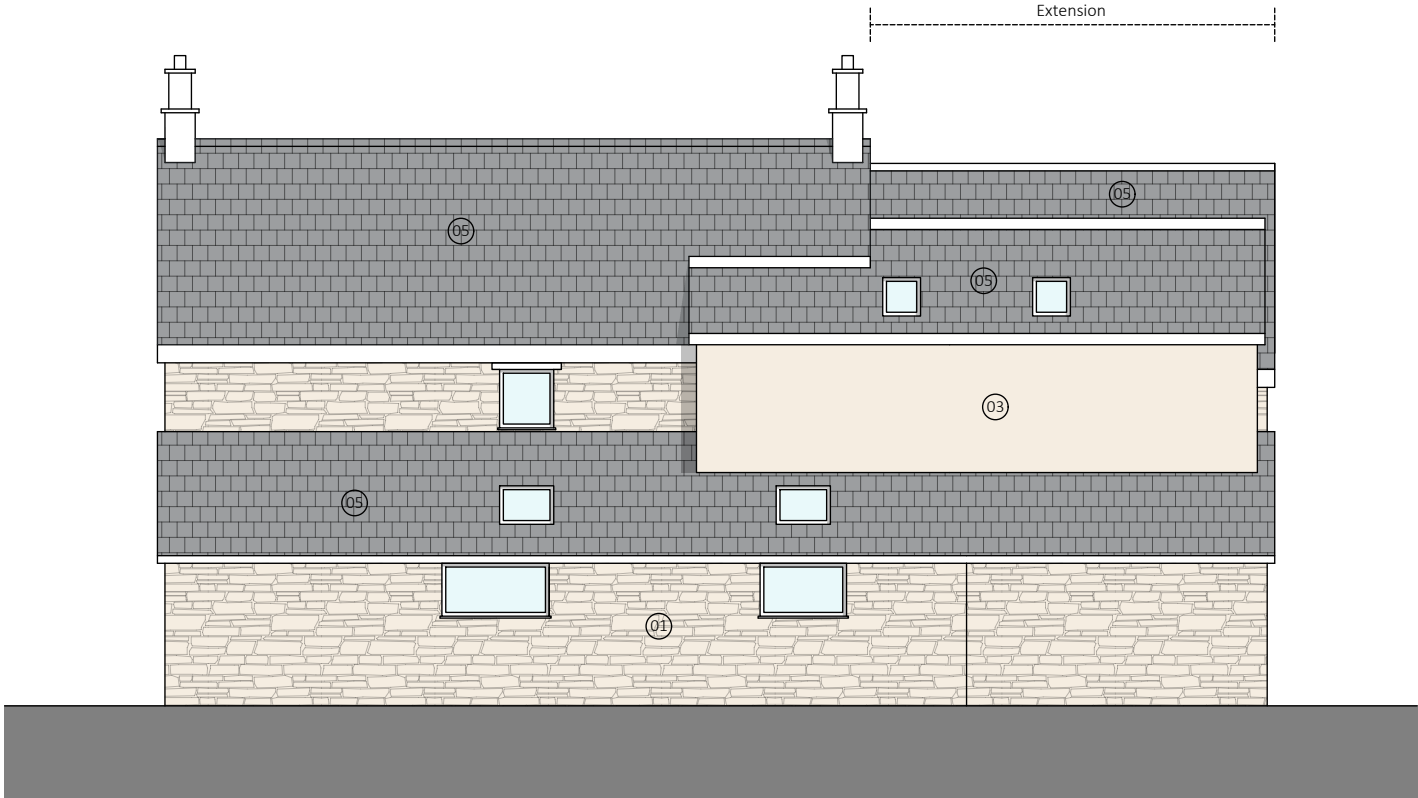

South Elevation (Rear)

A	2026.09.15	Planning Application	TS
Rev	Date	Details	
Project	Stage	Drawing	Rev
4602	3	200	A
			PLANNING
Scale	Size	Drawn	Check
1:100	A3 L	TS	MB
		Creation	
		July '26	



4 Gibbs Lane
Hullavington

Proposed Elevations



THIS DRAWING IS COPYRIGHT ©
Responsibility is not accepted for errors made by others in scaling from this drawing
All construction information should be taken from figured dimensions only
Discrepancies must be reported to the Architect before proceeding