PROPOSED FRONT ELEVATION - 1:100

PROPOSED REAR ELEVATION - 1:100

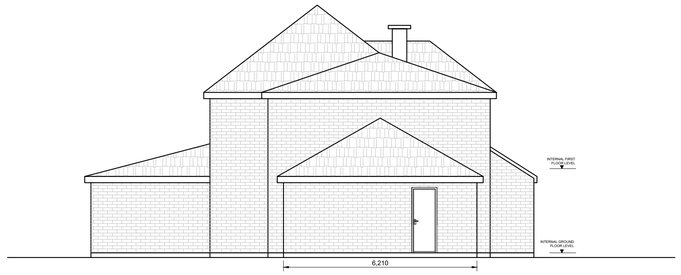

PROPOSED SIDE ELEVATION - 1:100

LOCATION PLAN - 1:1250

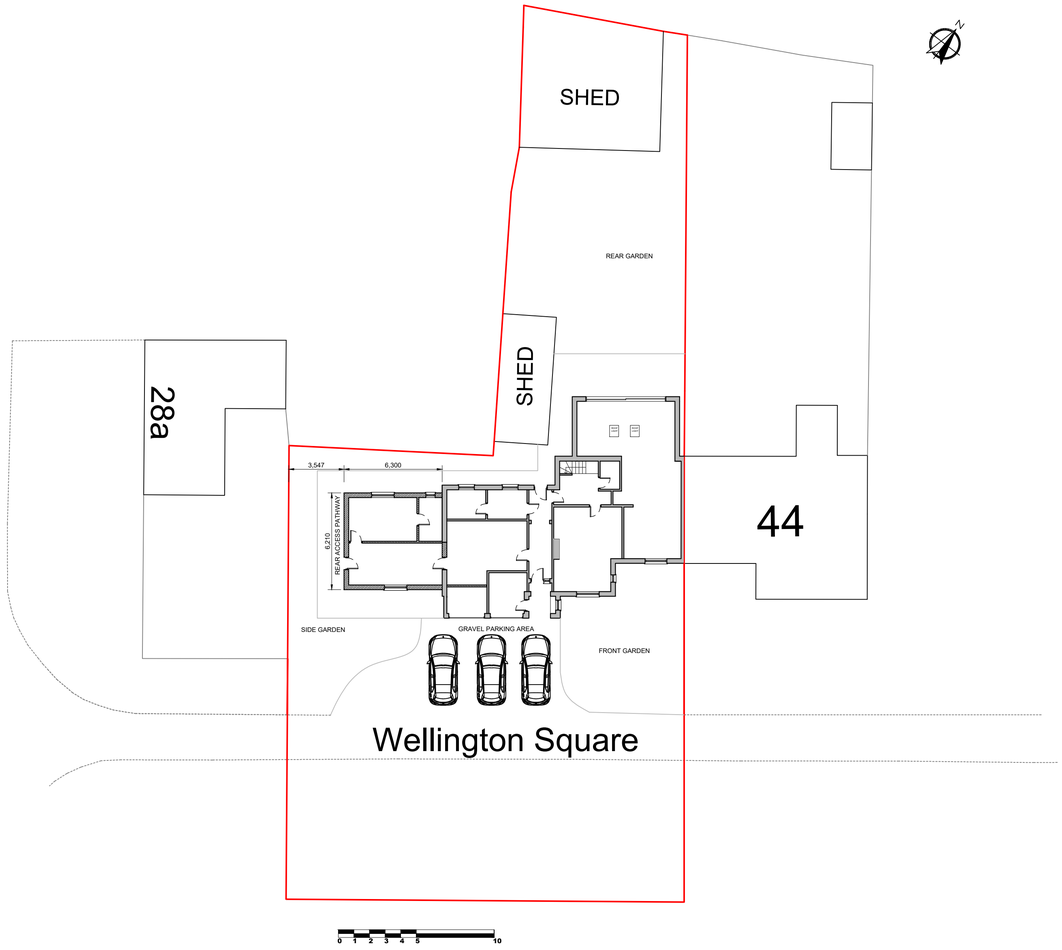

PROPOSED SITE PLAN - 1:200

General Notes:

REVISIONS	DATE	DRN	CKD	REV

Drawing Status:
For Planning

Bath Drafting Co.

BATH DRAFTING CO.

Email: Bathdraftingco@gmail.com

Project Name:
46 Wellington Square, Bowerhill, Melksham, SN12 6GX

Title: Elevations, Section & Location Plan

Unit Size:

Scale: 1:100, 1:200,1:1250

Date: 16/09/2026

Drawn by: JW

Drawing No.: BDC-007-004

Revision: -