

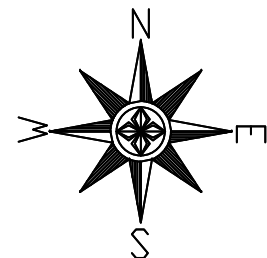


Block Plan - 1:500

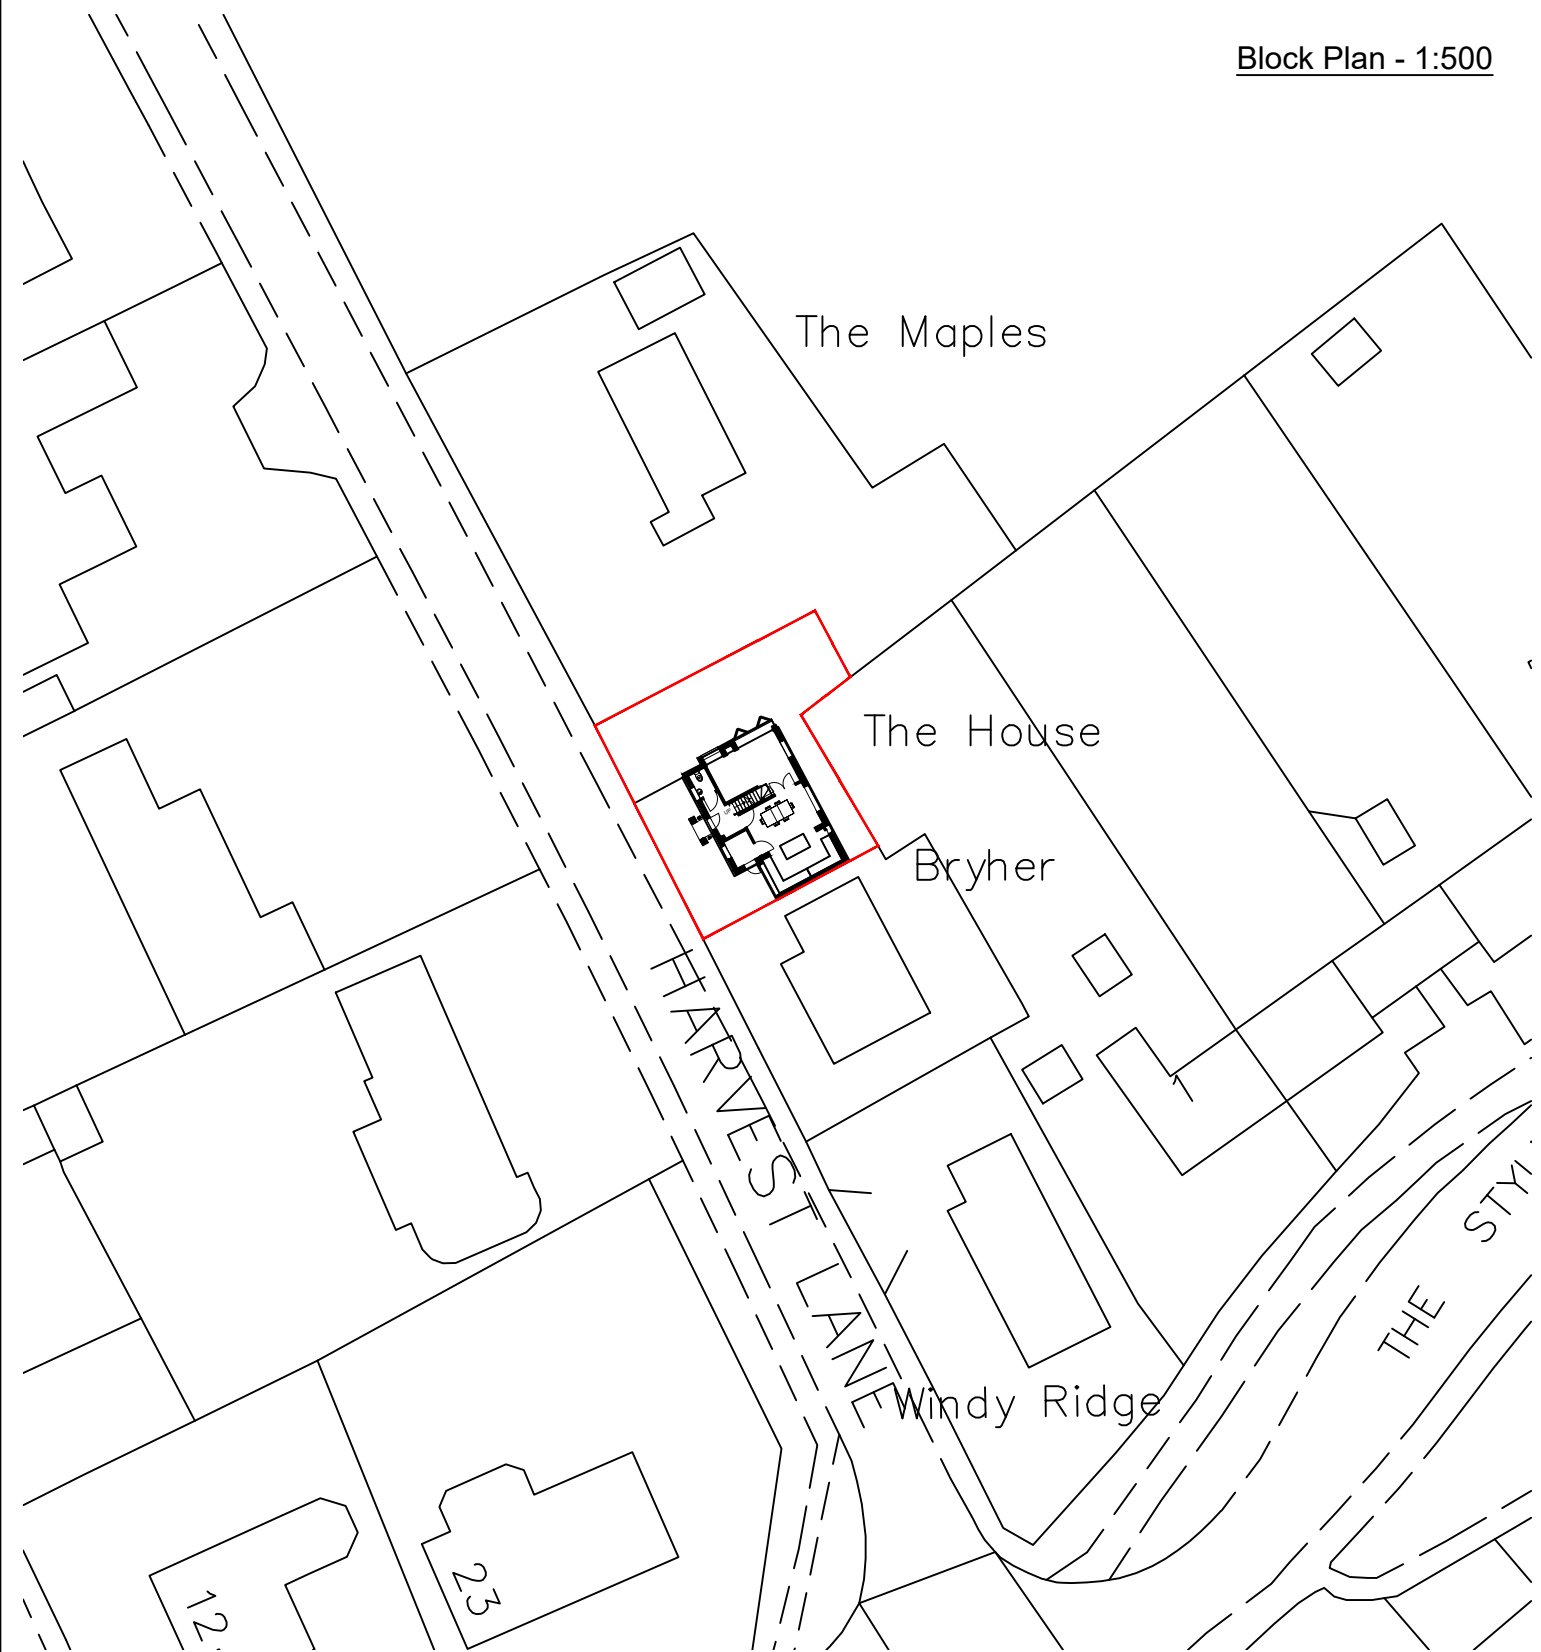

Location Plan - 1:1250

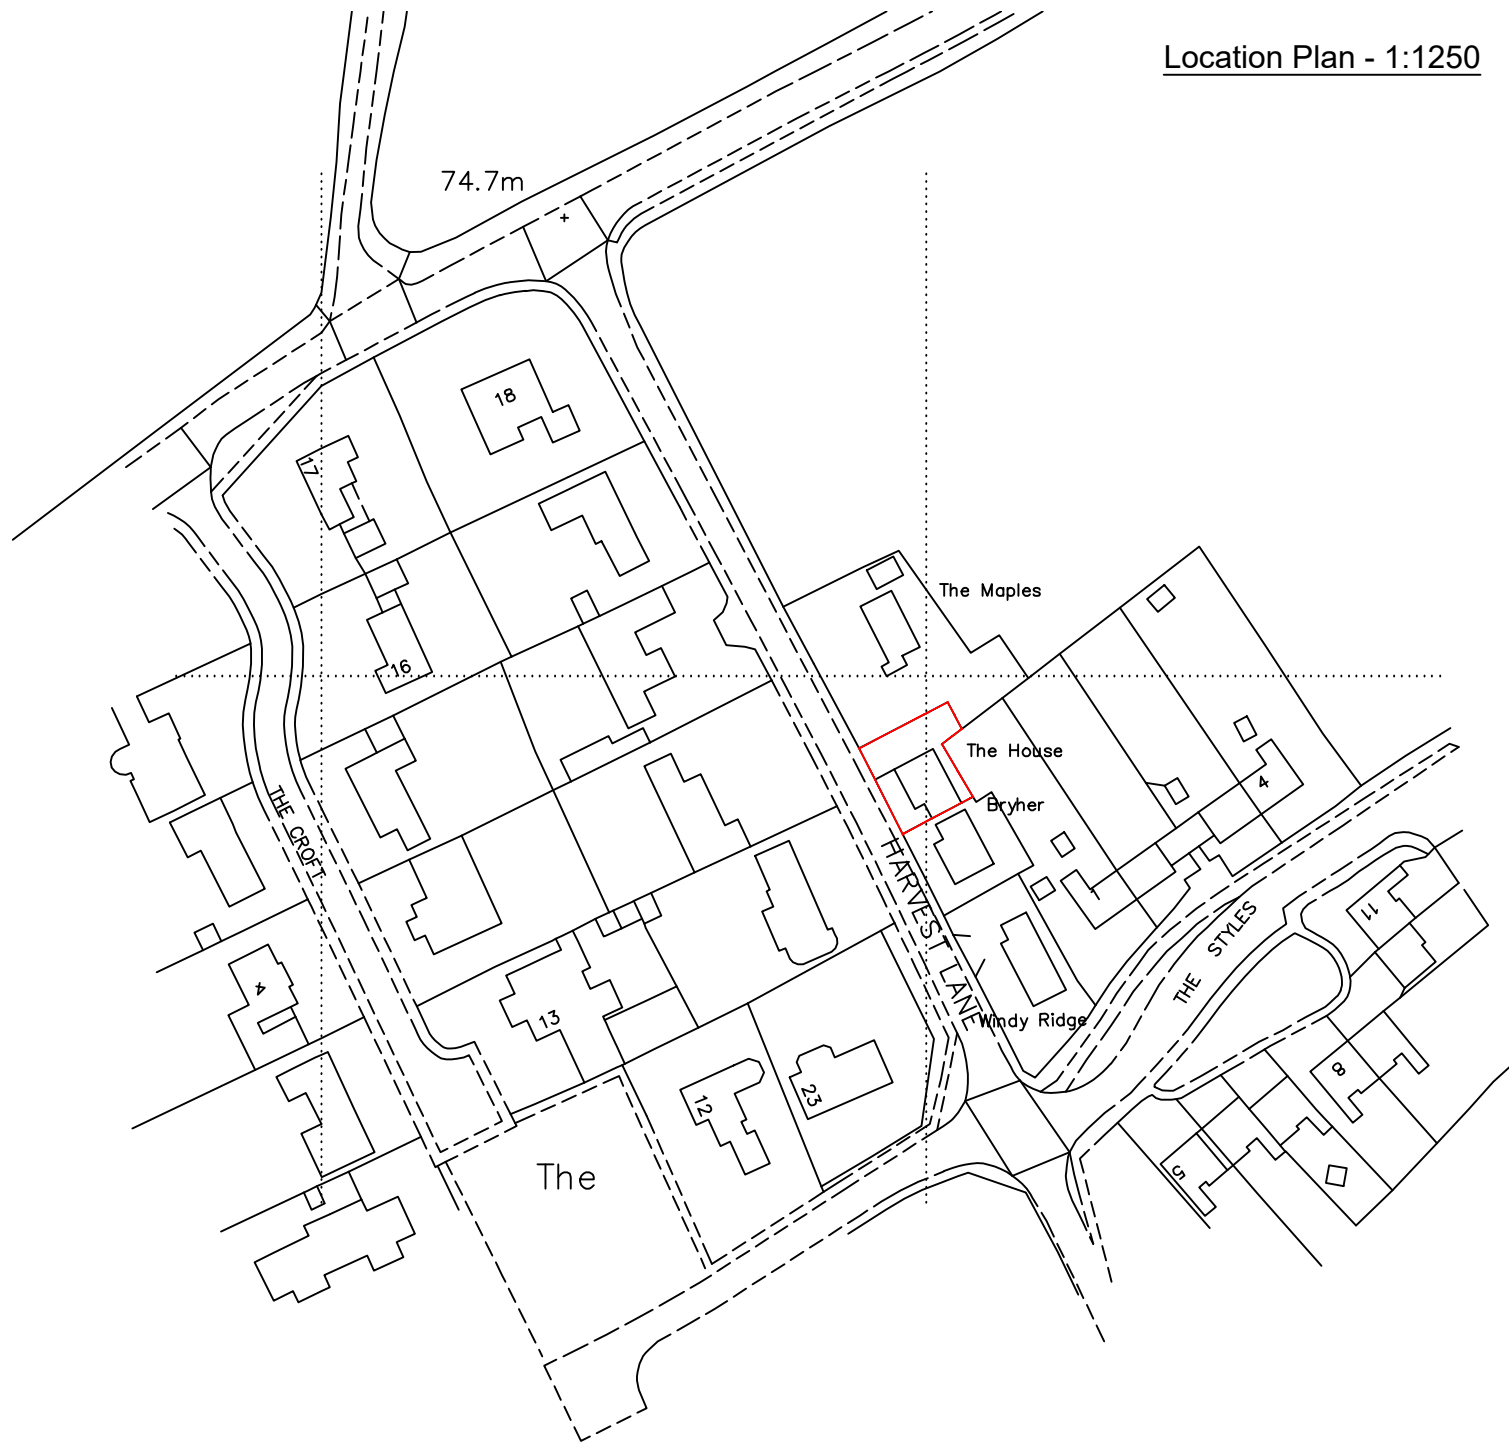

Ordnance Survey (c) Crown Copyright 2026. All rights reserved. Licence number 100022432



Rev No.	Revision Note.	Date	Drawn	Checked
A	Location & Block Plan added	11.09.26	TJ	AW

NUMBER - REV - CLIENT - PROJECT 06140-00 - A - Mr & Mrs Penwarden - The House		
TITLE Location Plan		BOURNE VALLEY ASSOCIATES ANDOVER LANE FARM FABERSTOWN ANDOVER HAMPSHIRE SP11 9PE Tel: 01264 850159 Email: info@bournevalley.co.uk
DATE 11.09.26	SHEET 01	
DRN BY TJ	CHK BY AW	PAPER SIZE A3

