


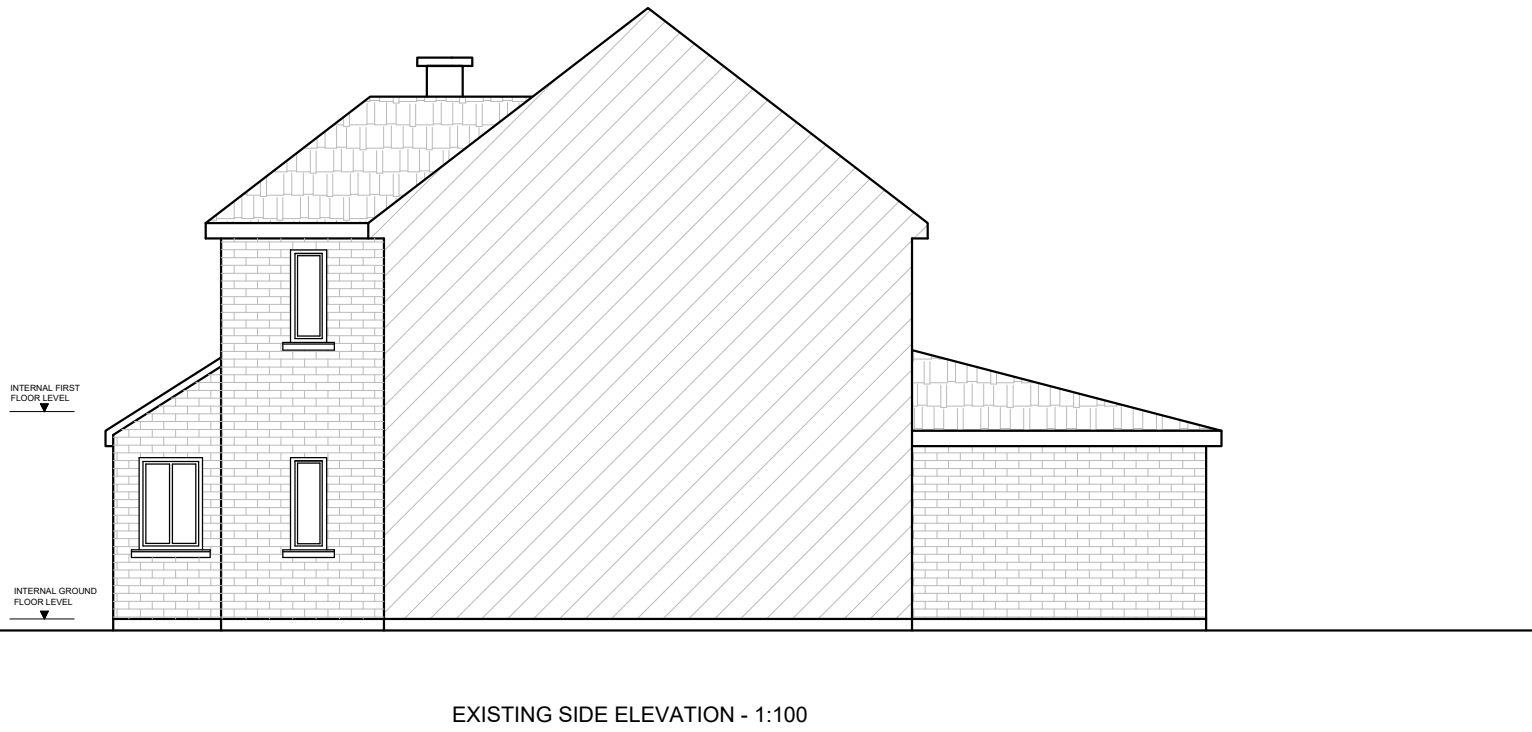


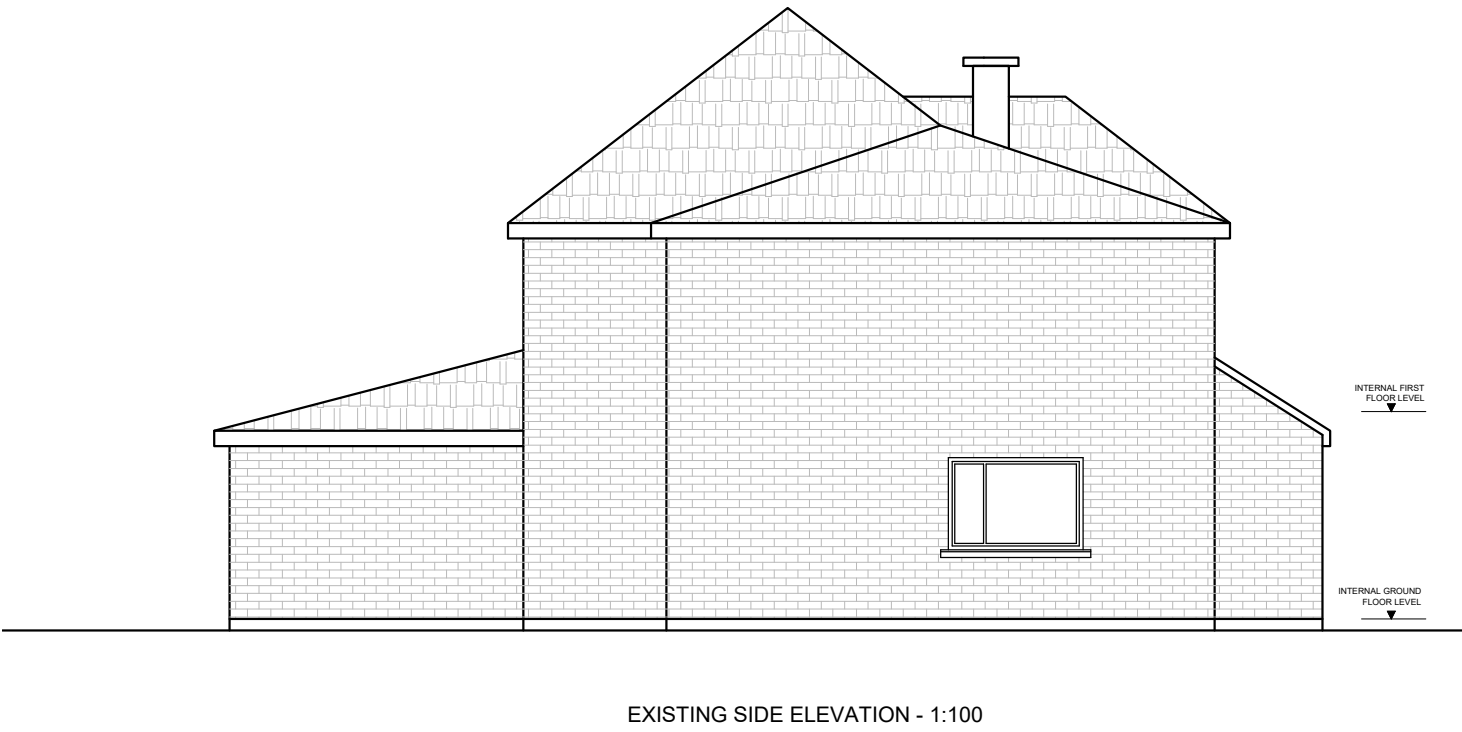

LOCATION PLAN - 1:1250

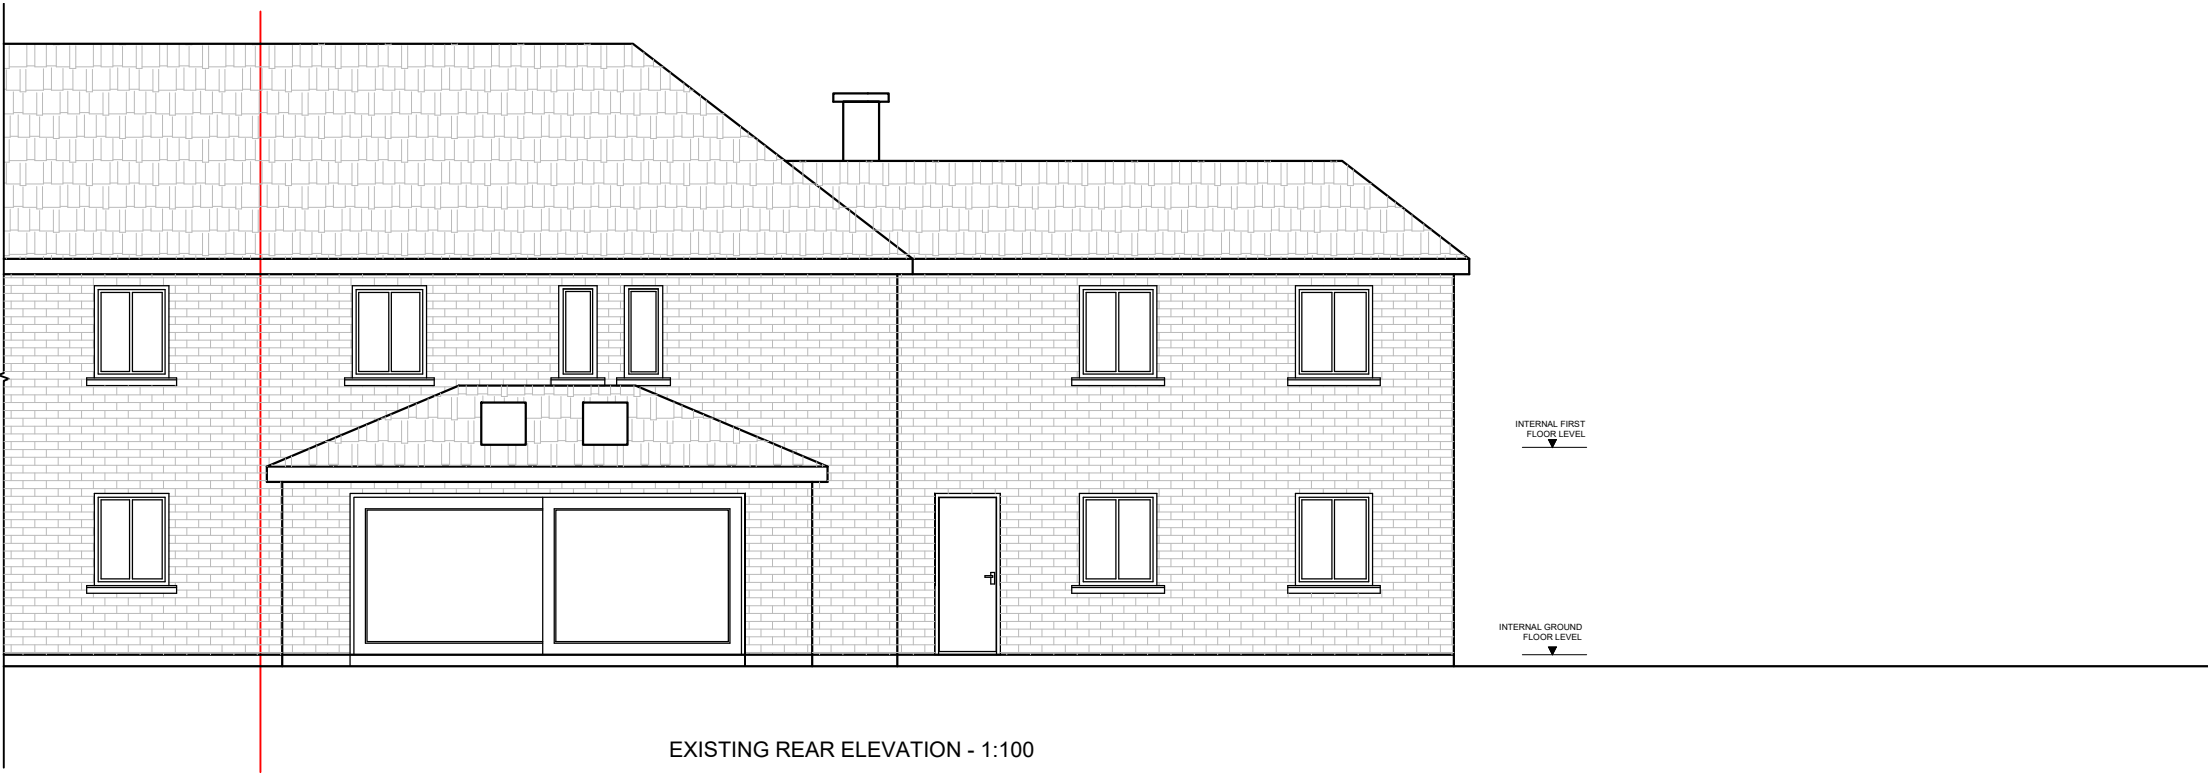

| REVISIONS    | DATE | DRN | OXD | REV |
|--------------|------|-----|-----|-----|
| For Planning |      |     |     |     |

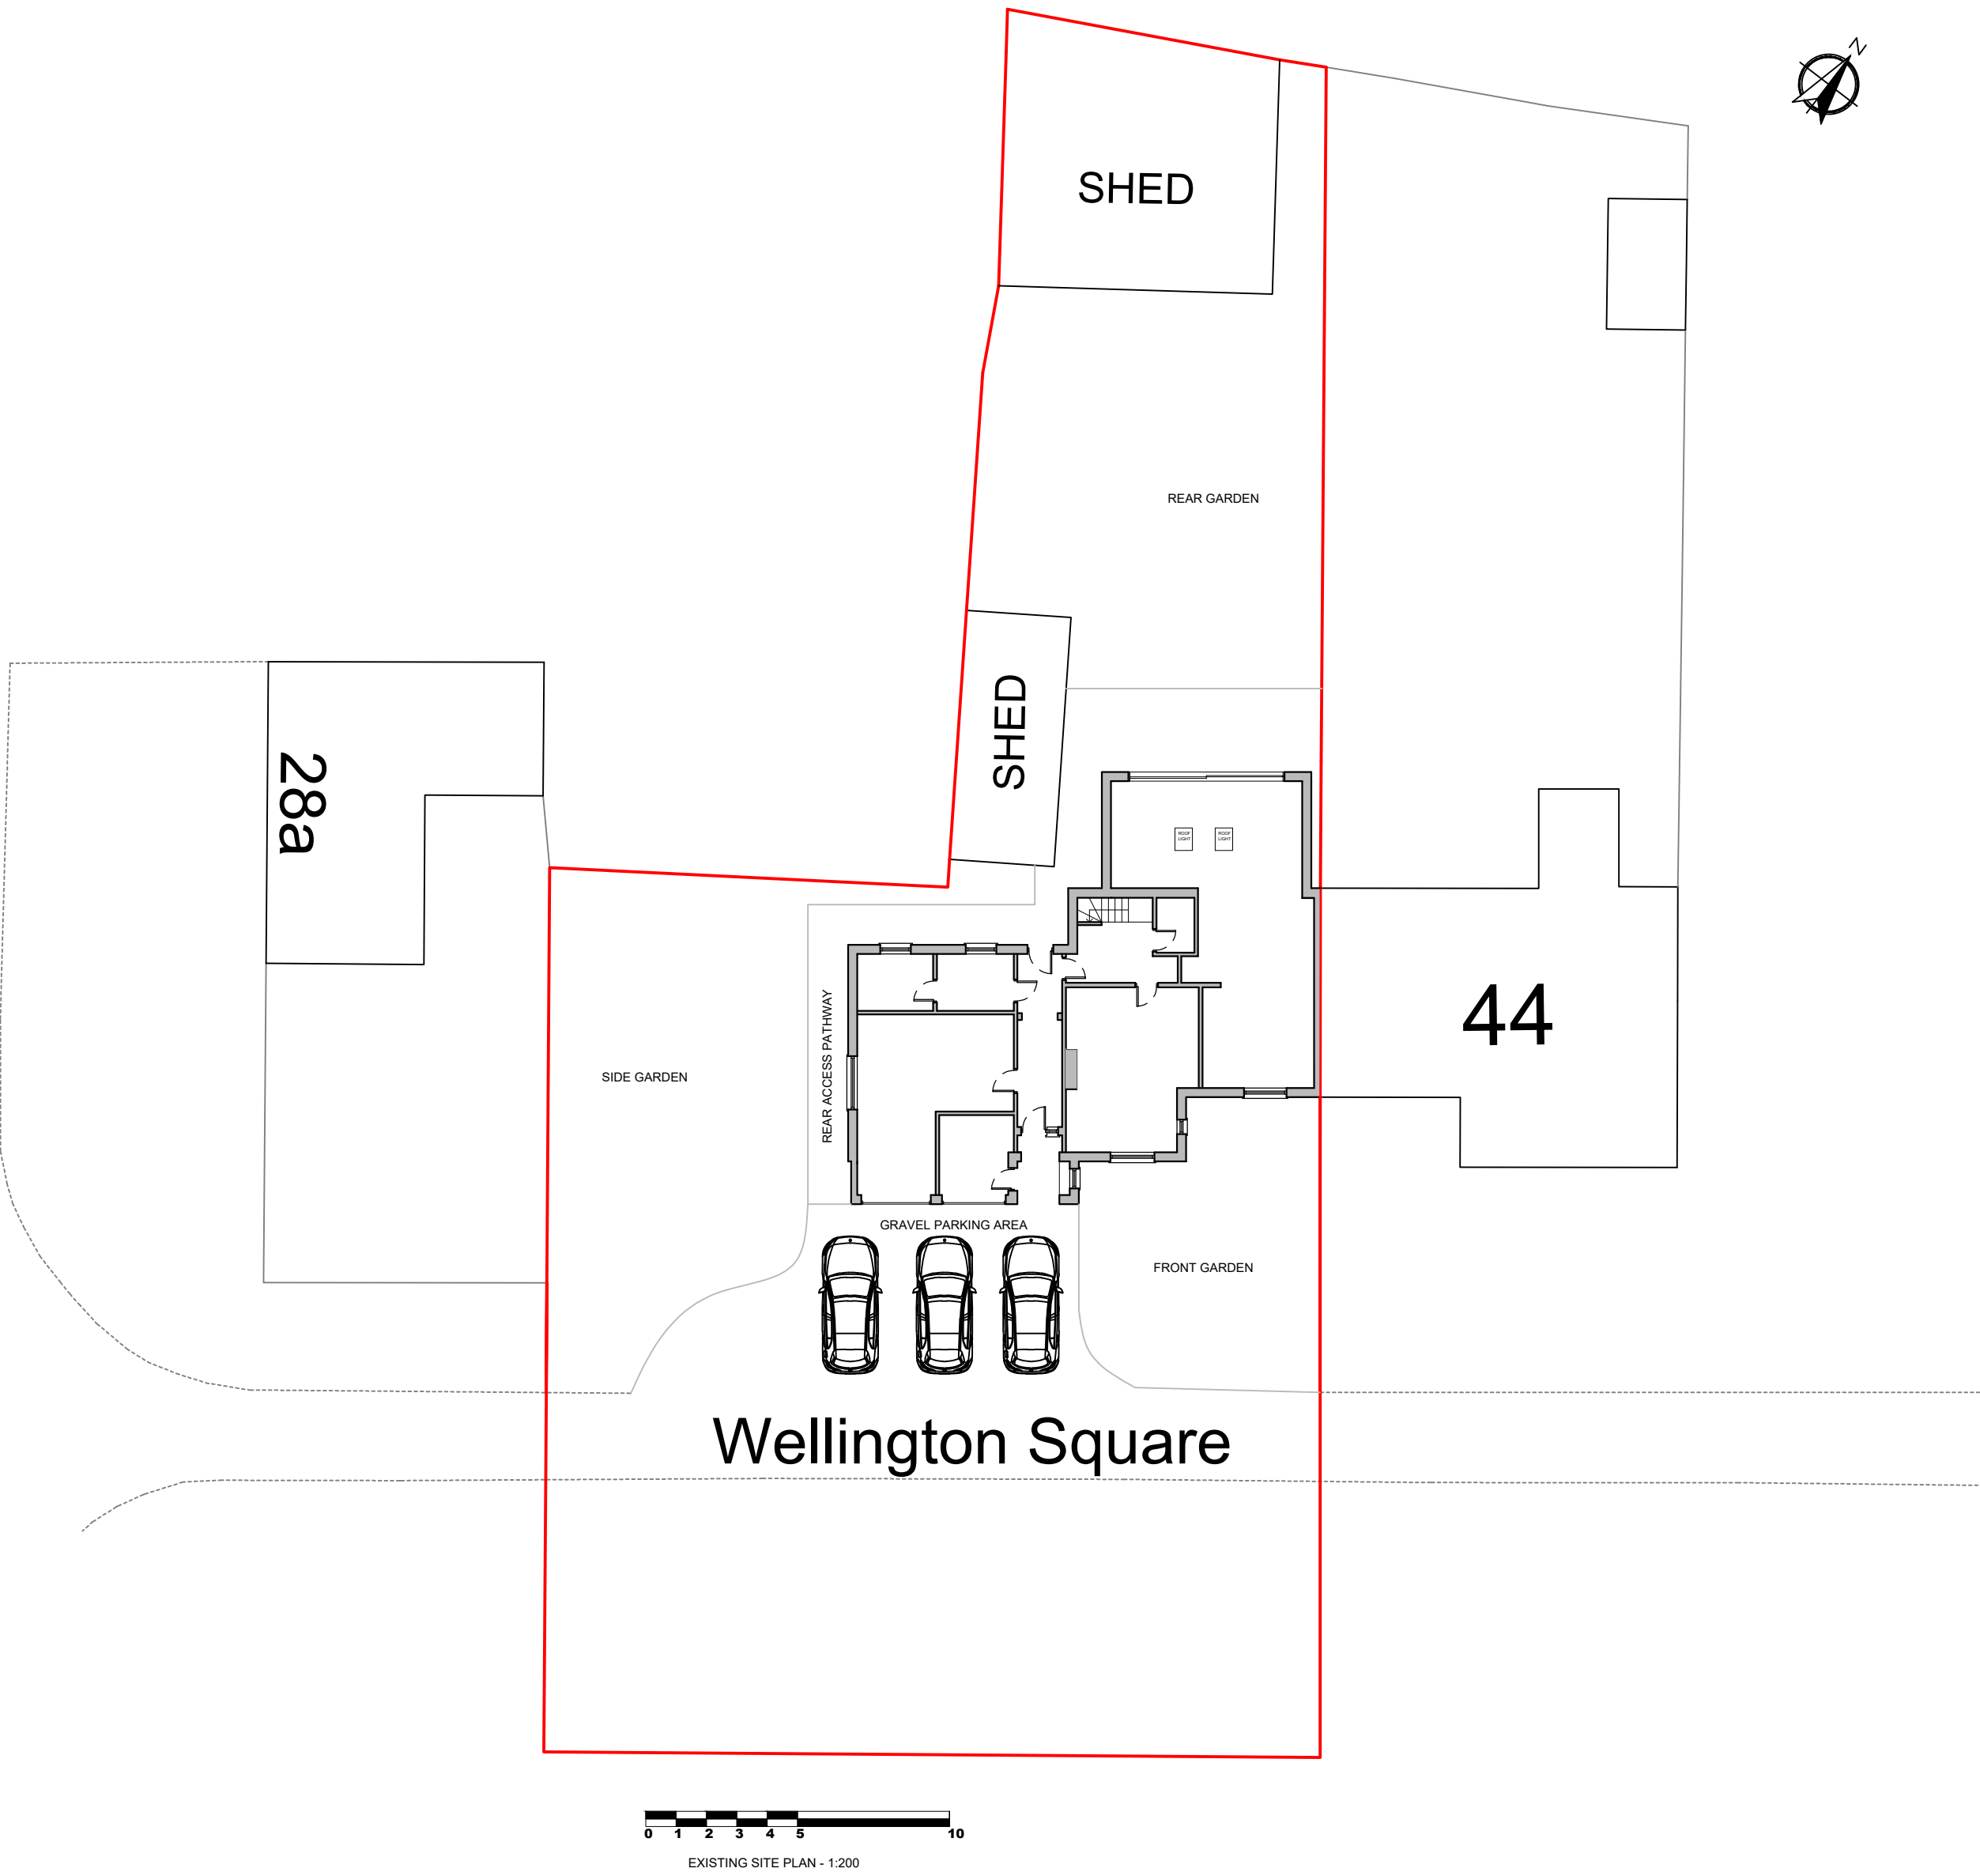

**Bath Drafting Co.**  
Email: [Bathdraftingco@gmail.com](mailto:Bathdraftingco@gmail.com)

|                                                                      |                     |
|----------------------------------------------------------------------|---------------------|
| Project Name:<br>46 Wellington Square, Bowerhill, Melksham, SN12 6DX | Drawn By:<br>JW     |
| Scale:<br>1:100, 1:200, 1:1250                                       | Date:<br>16/09/2026 |
| Drawing No:<br>BDC-007-002                                           | Revision:<br>-      |