



OUTLINE OF EXTENSION
APPROVED 16 SEPTEMBER
2021 (PLANNING REF.
PL/2021/04224)

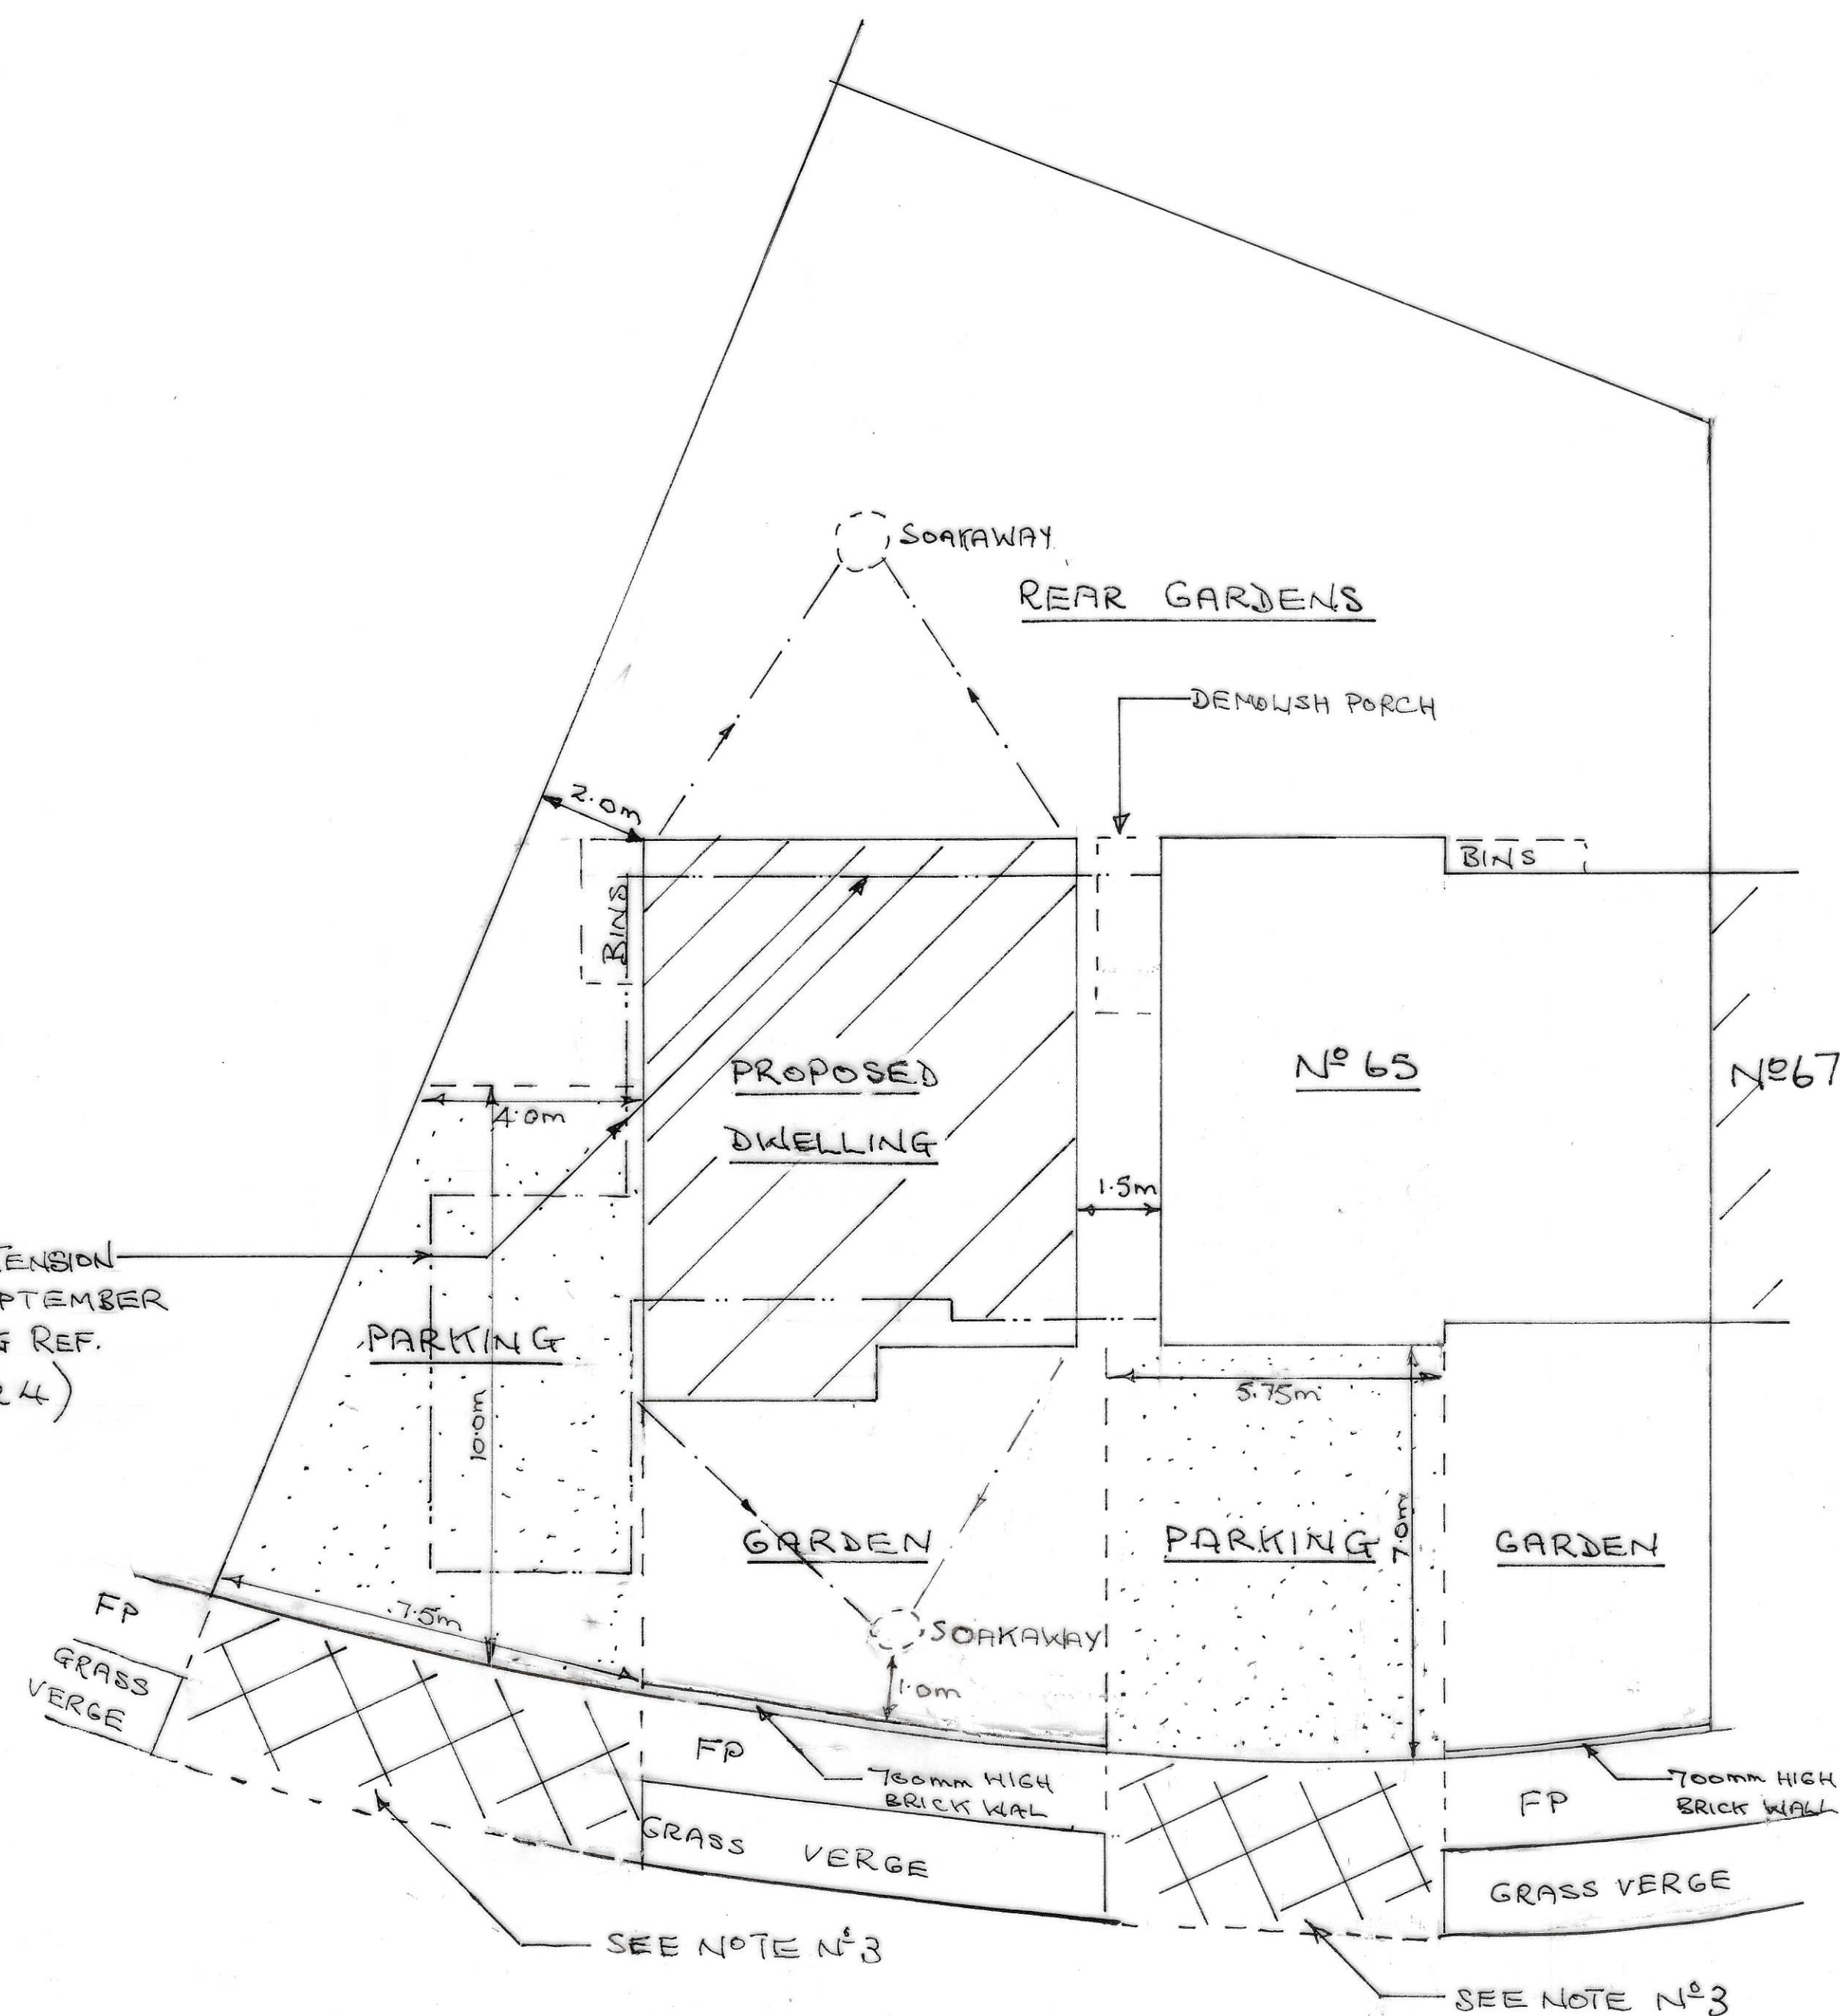


BLOCK PLAN

SCALE:- 1 TO 100

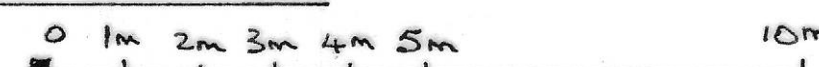

NOTES:-

1. THIS DRAWING TO BE READ IN CONJUNCTION WITH DRAWINGS NOS 1 AND 2
2. PROVIDE PARKING FOR 2 CARS FOR NEW AND EXISTING DWELLINGS. ~ TO BE PERMEABLE BLOCK PAVING LAID TO FALL AWAY FROM THE HIGHWAY.
3. LOWER ROAD KERBS TO PROVIDE VEHICULAR ACCESS TO NEW AND EXISTING DWELLINGS ACROSS EXISTING FOOTPATH AND GRASS VERGE ~ ALL TO THE APPROVAL OF WILTSHIRE COUNCIL HIGHWAYS DEPARTMENT.

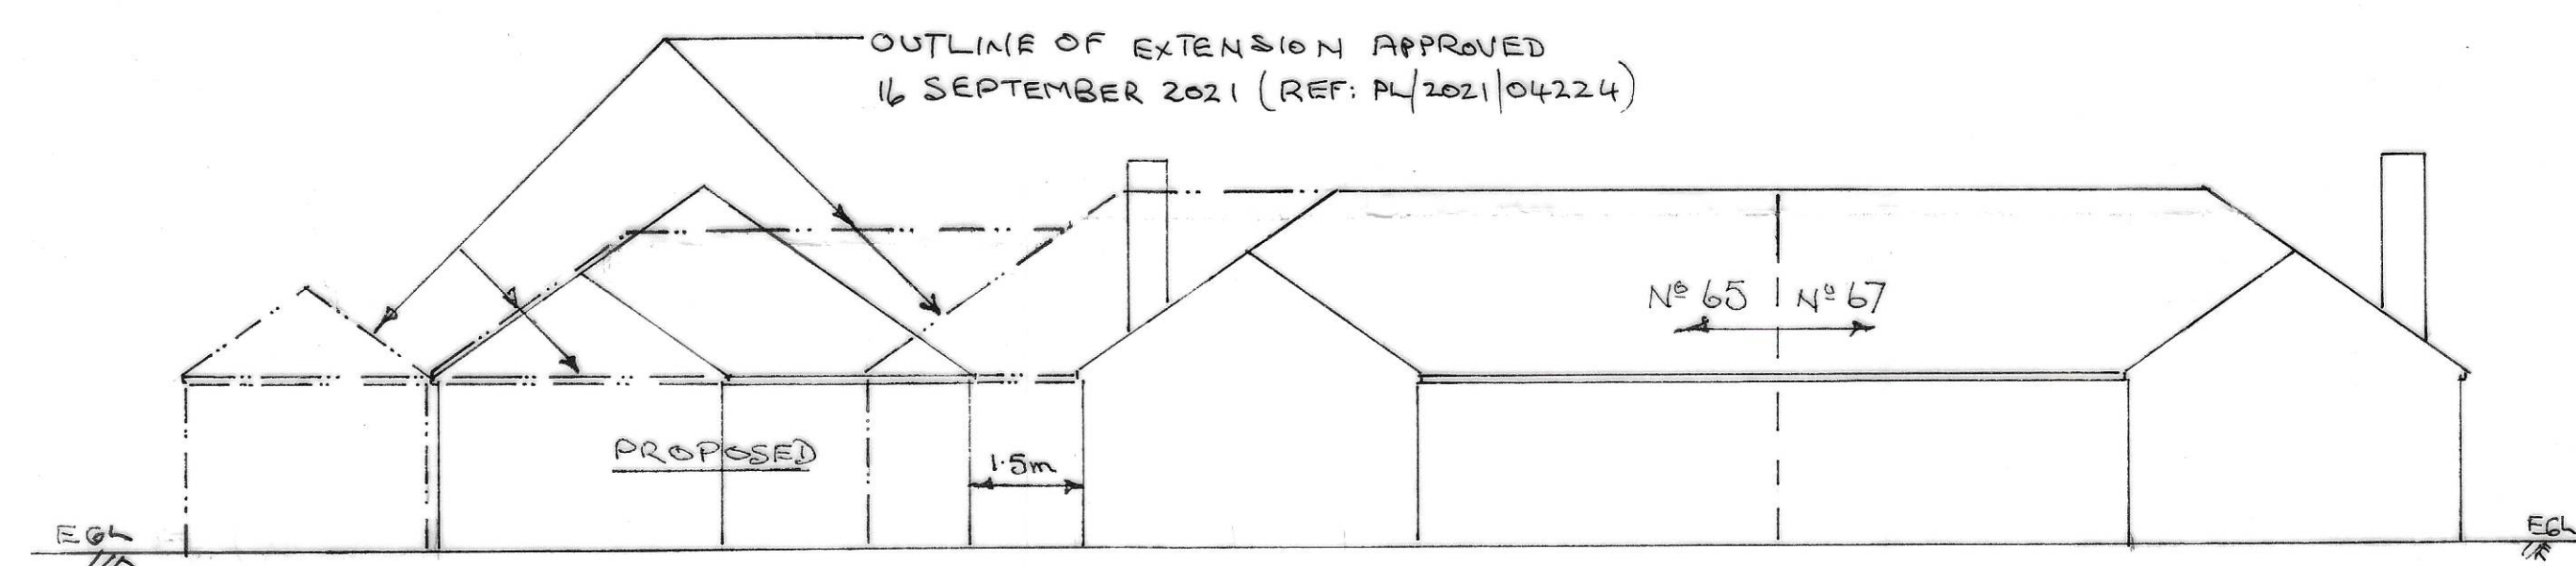

STREET SCENE SHOWING BUILDING OUTLINES

REVISIONS:-

- A'-7/09/2026-DIMENSIONS
ADDED
- B'-16/09/2026-RE-SITE SOAKAWAY

CLIENT:-

MR T. WILLIAMS

ADDRESS:-

65 LONGCROFT ROAD

DEVIZES

SN10 3AX

PROPOSED

NEW DWELLING

SCALE:- 1 TO 100

DATE:- JUNE 2026

DRAWING NO 3B