

401 The Spa, Bowerhill, Melksham, Wiltshire, SN12 6QL

PLANS AND DRAWINGS PACK

401 The Spa, Bowerhill, Melksham, Wiltshire, SN12 6QL


Proposal: replacement of existing polycarbonate conservatory roof with a Guardian Warm Roof system.

Drawing schedule

401SPA-01	Existing Conservatory - Historic Approved Drawing <i>Historic drawing supplied by property owner; used as existing-condition reference.</i>
401SPA-02	Proposed Guardian Warm Roof Plan <i>Dimensioned roof plan. Dimensions shown are in millimetres.</i>
401SPA-03	Proposed Guardian Warm Roof Appearance Views <i>Manufacturer appearance/elevation views - NOT TO SCALE.</i>

Important compilation notes

- The historic drawing is reproduced unaltered apart from rotation for readability. It contains the labels and address details used on the original application.
- The portions labelled 'Proposed' on the historic drawing depict the conservatory that was subsequently constructed and are submitted here as a reference for the existing arrangement. They should be read alongside current site photographs.
- The proposed Guardian roof plan and appearance views are manufacturer-generated drawings supplied for the current roof replacement proposal.
- The manufacturer appearance sheet retains its original GRD Manufacturing title block. Any manufacturer address or site-postcode field on that source sheet does not replace the current application site address stated in this compilation.
- Do not scale from the appearance views. Use the stated dimensions on the proposed roof plan and any site-verified measurements.

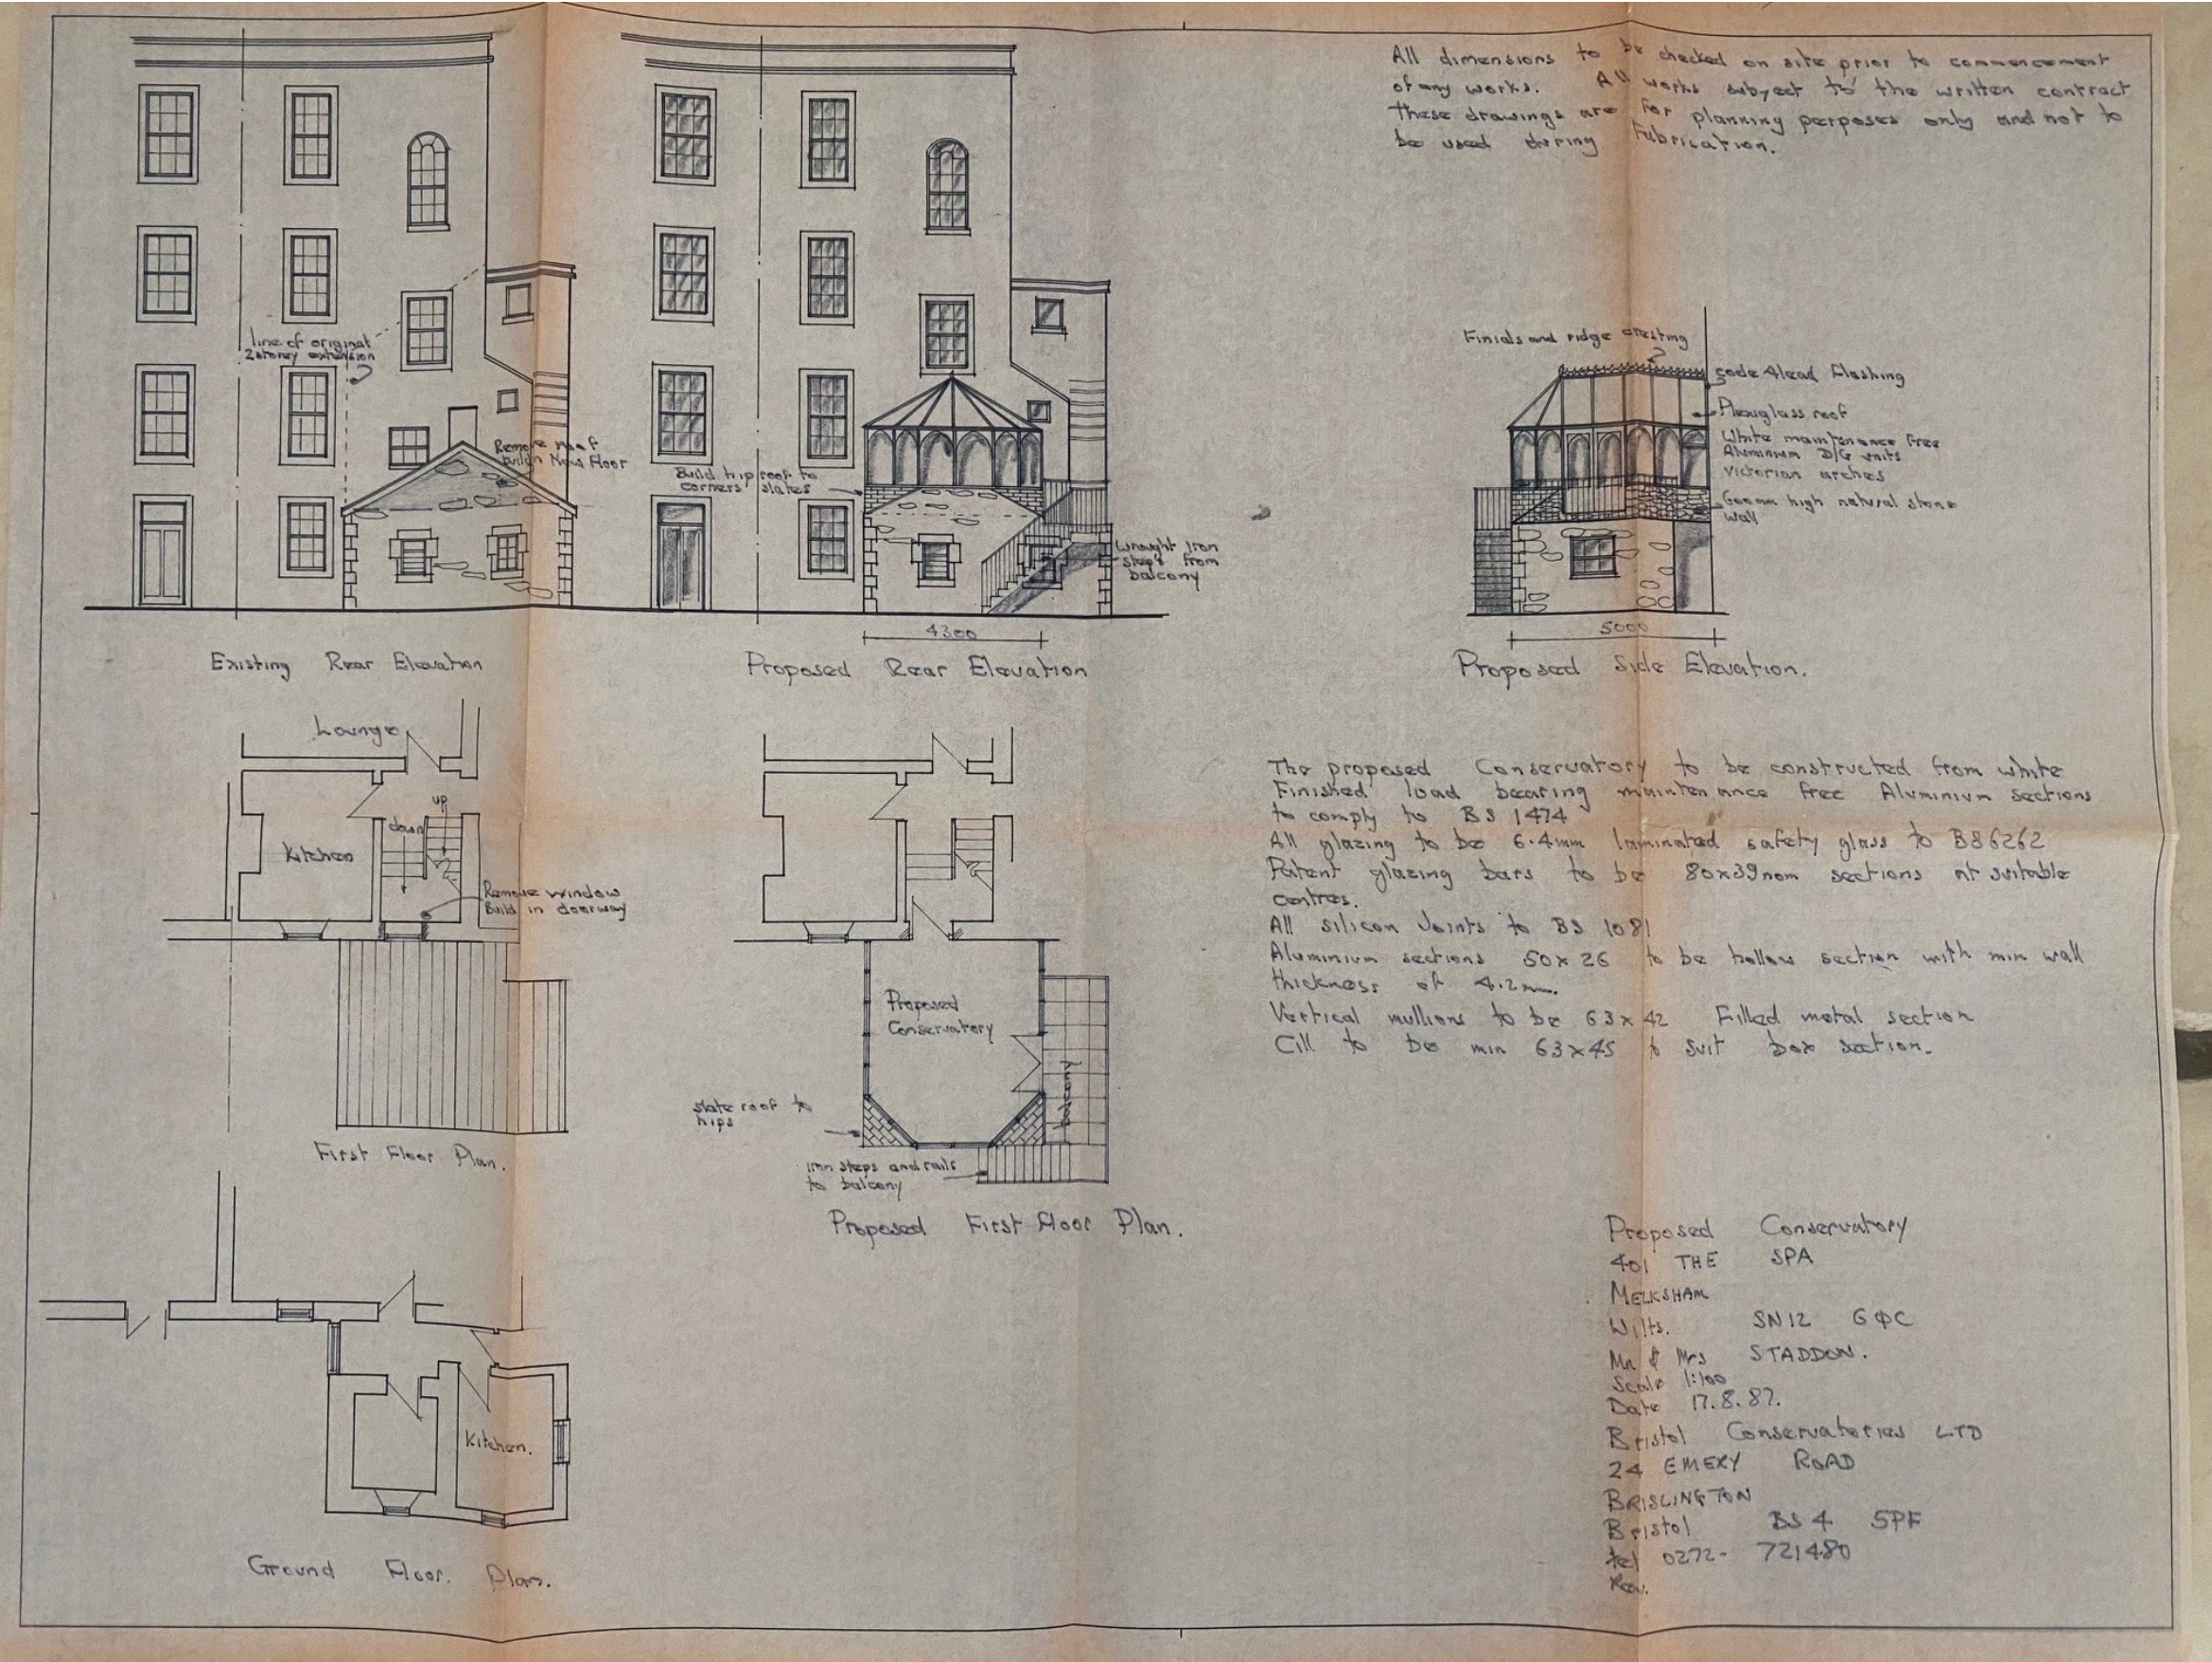


Historic drawing dated 17.8.87 as shown on the supplied original. Submitted as an existing-condition reference, to be read with current photographs.

401SPA-02 - Proposed Guardian Warm Roof Plan

401 The Spa, Bowerhill, Melksham, Wiltshire, SN12 6QL

PLANNING / LISTED BUILDING CONSENT

Dimensioned plan - dimensions in mm

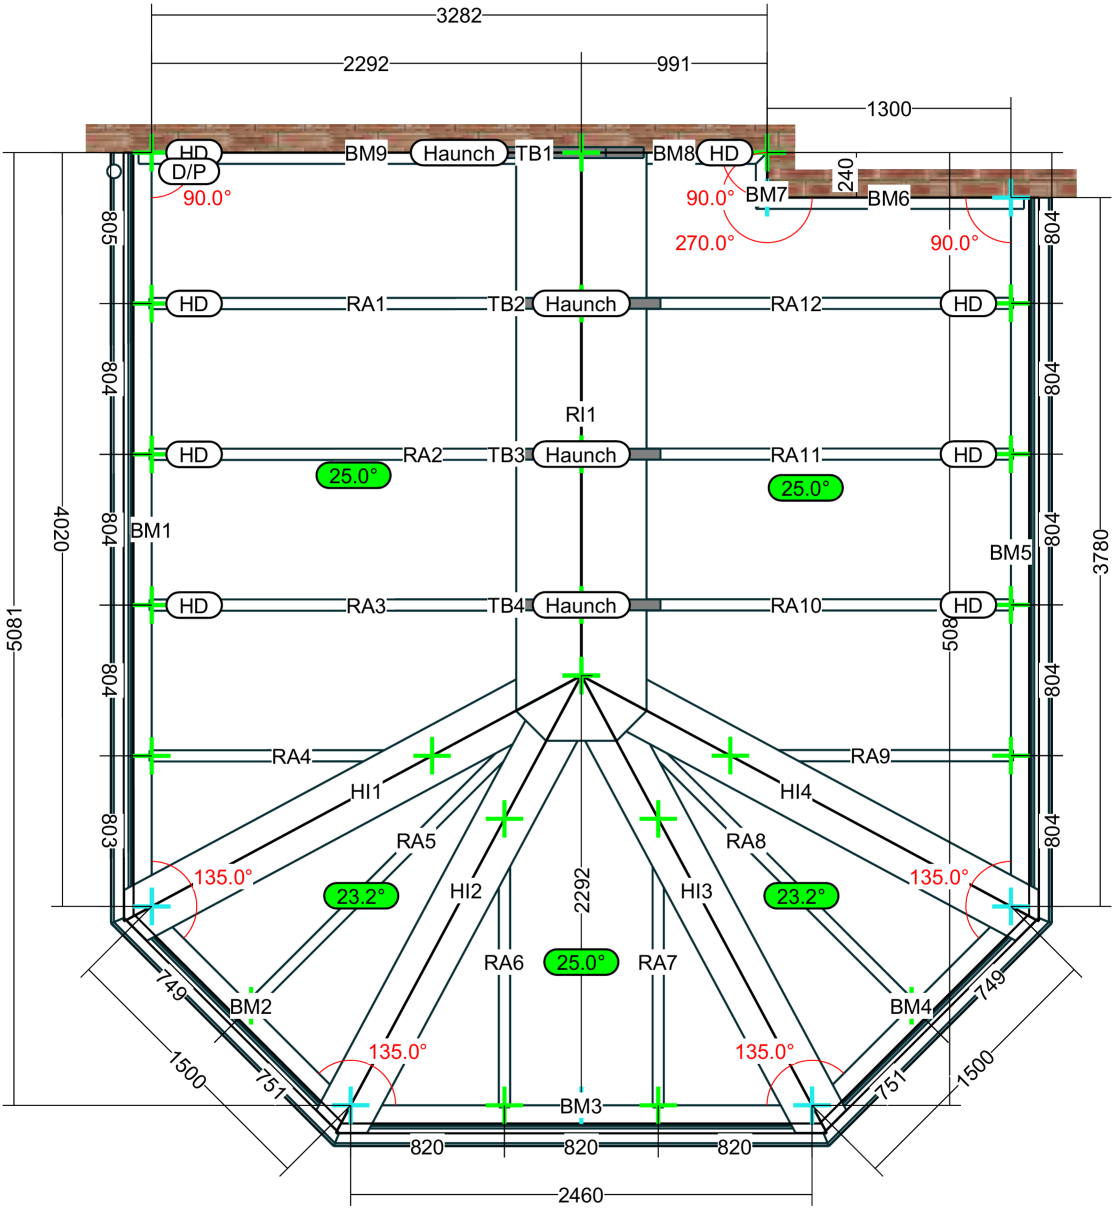


Use stated dimensions. Do not derive dimensions by scaling from this compiled sheet.

401SPA-03 - Proposed Guardian Warm Roof Appearance Views

401 The Spa, Bowerhill, Melksham, Wiltshire, SN12 6QL

PLANNING / LISTED BUILDING CONSENT

Appearance/elevation views - NOT TO SCALE

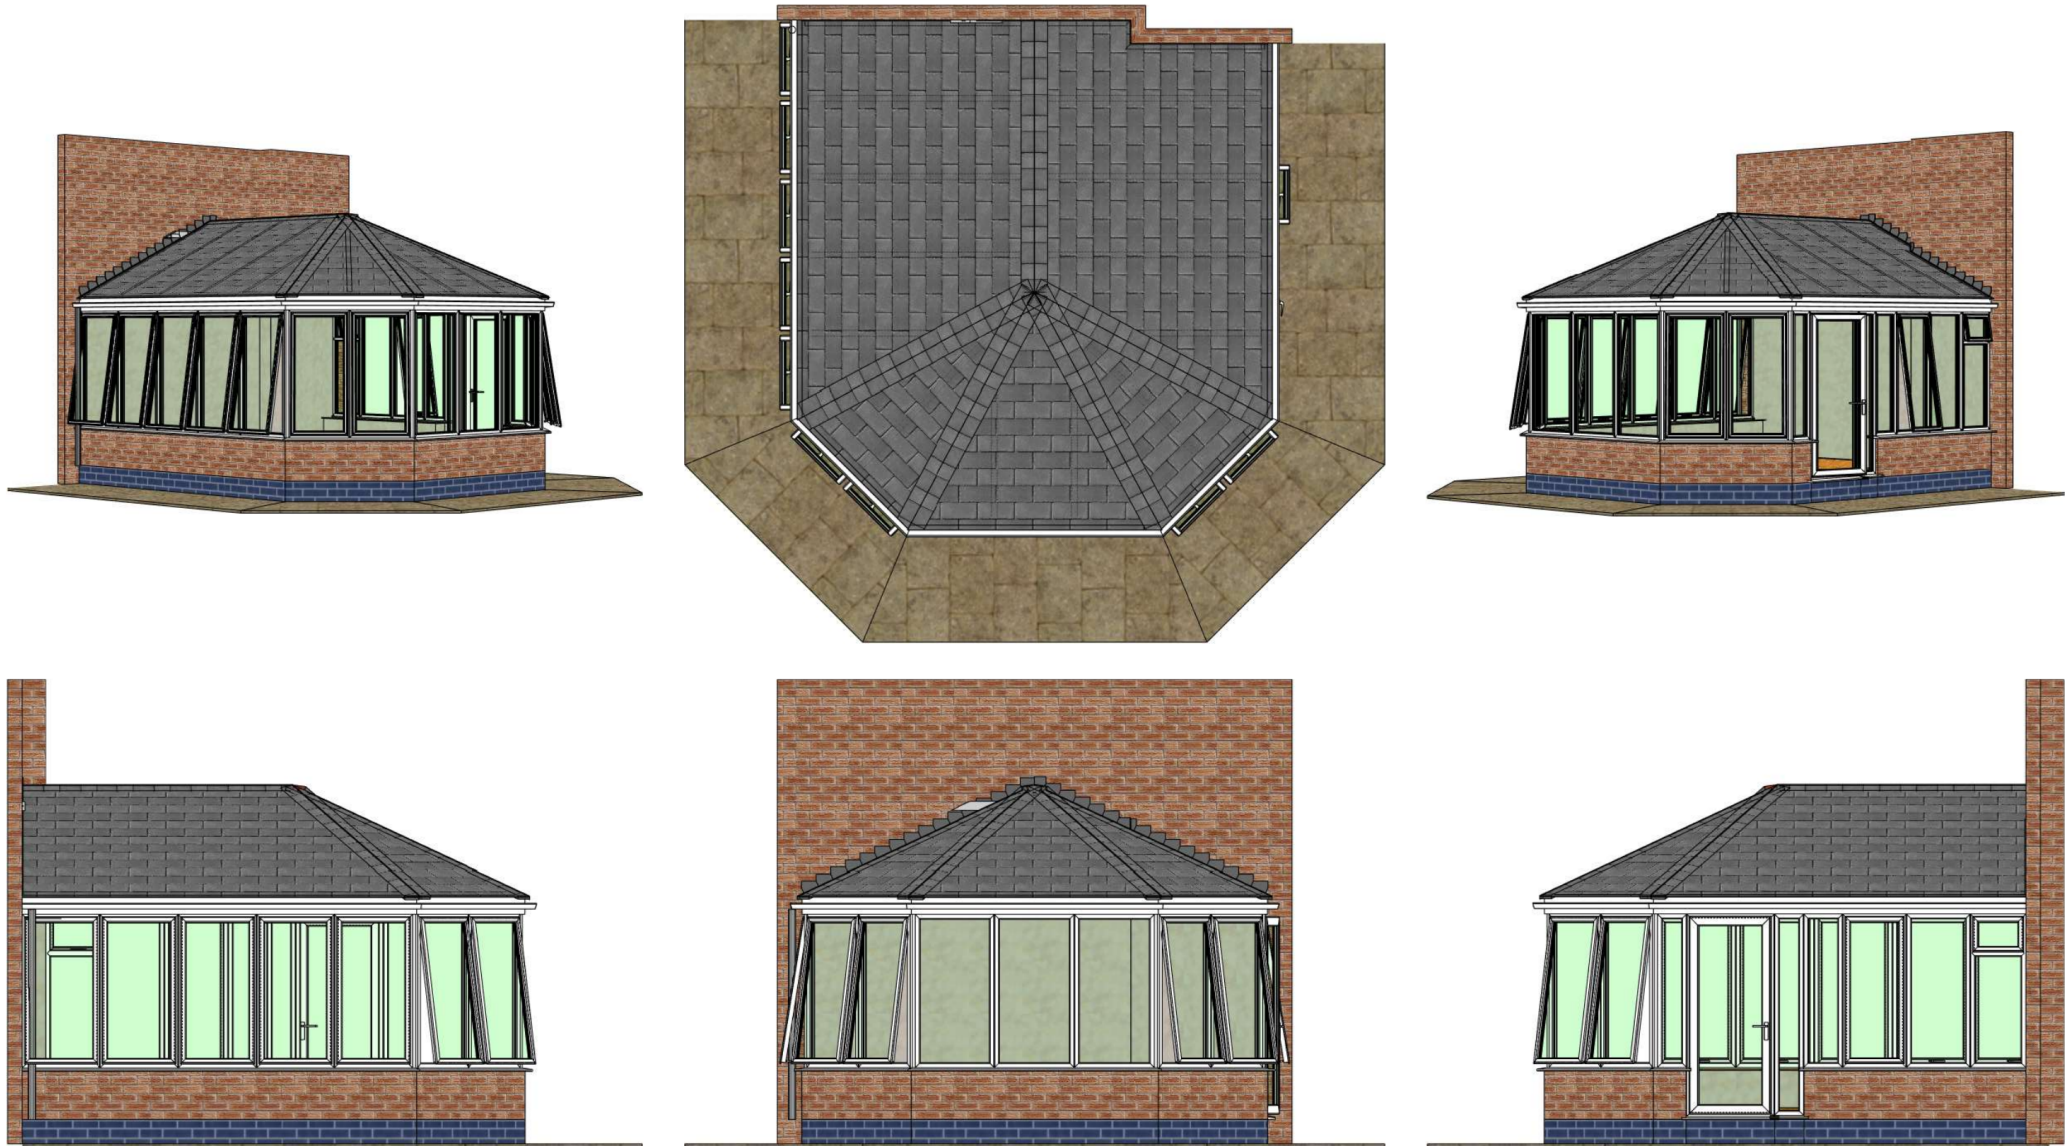

Version 6.429

GRD Manufacturing Ltd
Unit 6B Wessex Business Park
Halfway
Newbury
01488 646747
orders@grdman.co.uk

Quote Number	
Order Number	
Customer Reference	Wicks
Draughts Person	Anthony Hazell
Process Date	05/08/2026
Site Post Code	RG208NS
Customer Name	ADH Installations Ltd

Manufacturer source sheet retained with original title block. Application site address is the address shown in this compilation header.