


401 The Spa - Site/Block Plan

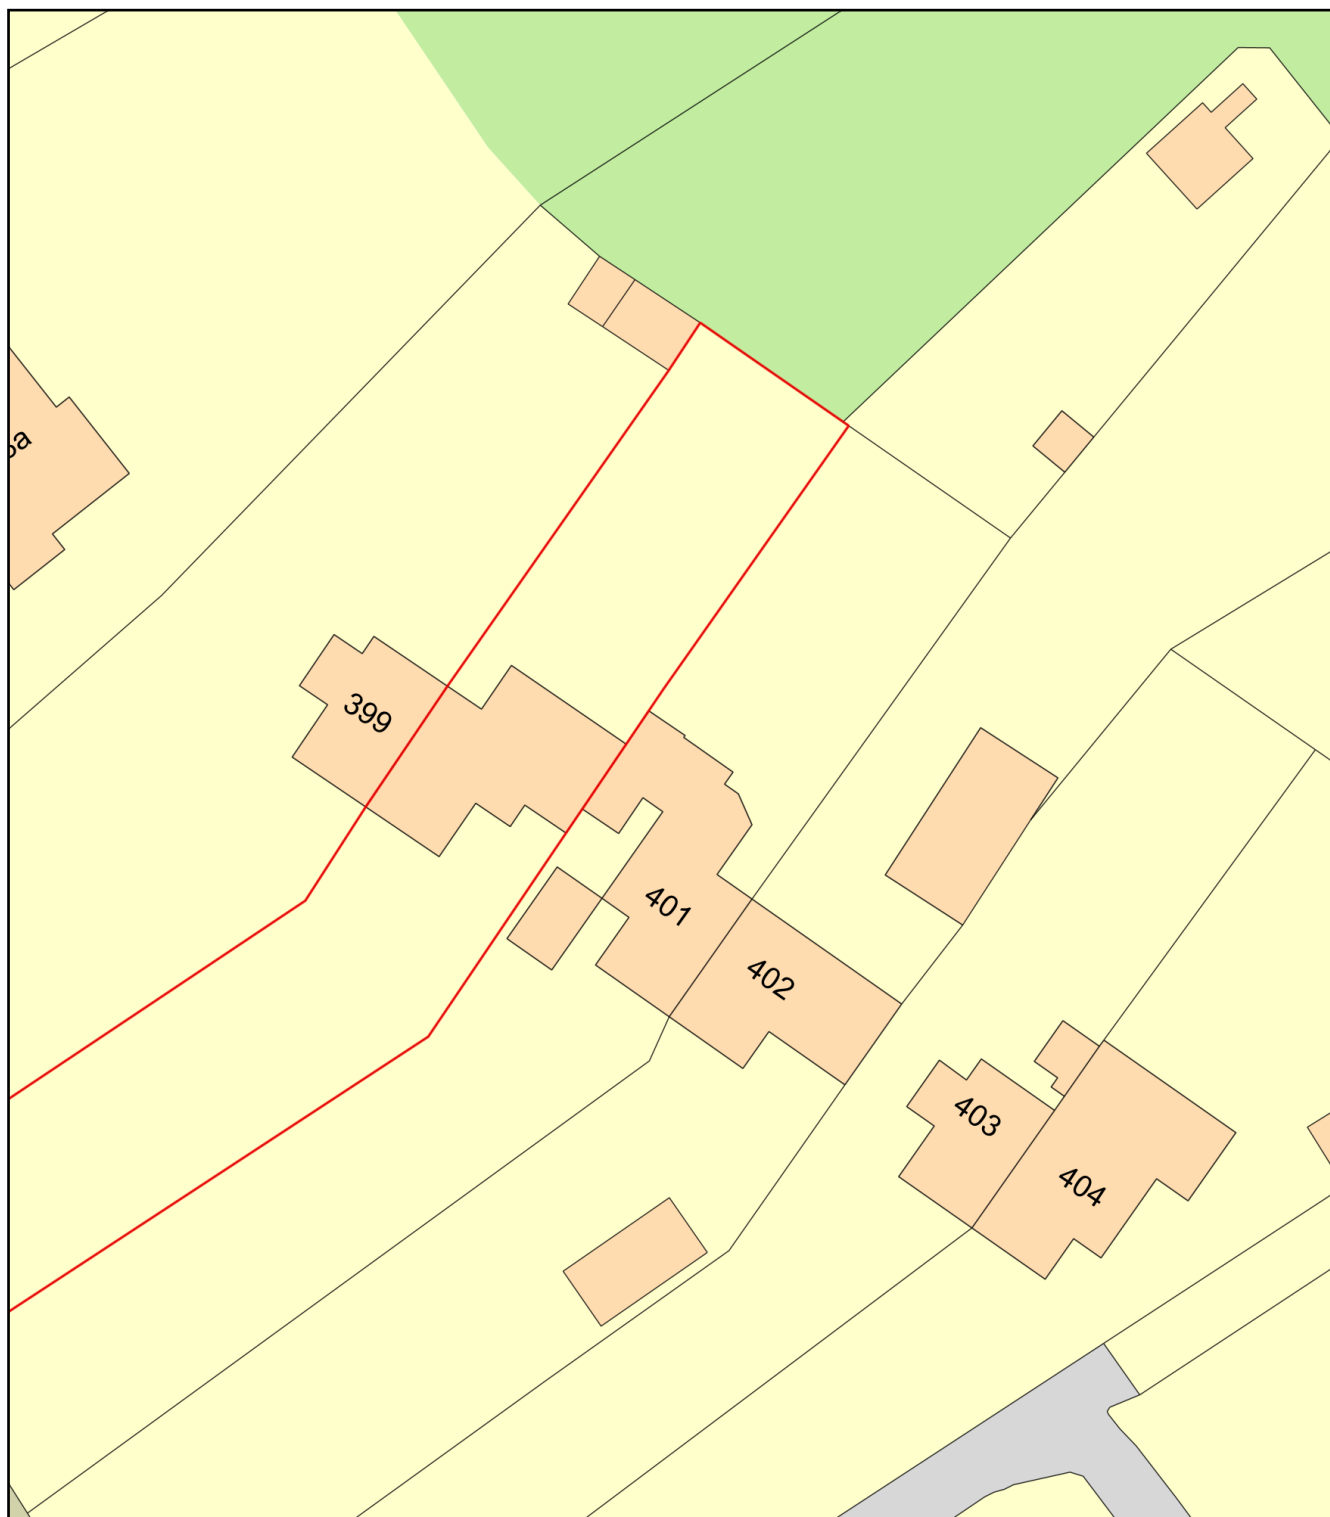

0 20
Metres



Plan Produced for: Simon Wicks

Date Produced: 16 Sep 2026

Plan Reference Number: TQRQM26259105358403

Scale: 1:500 @ A4