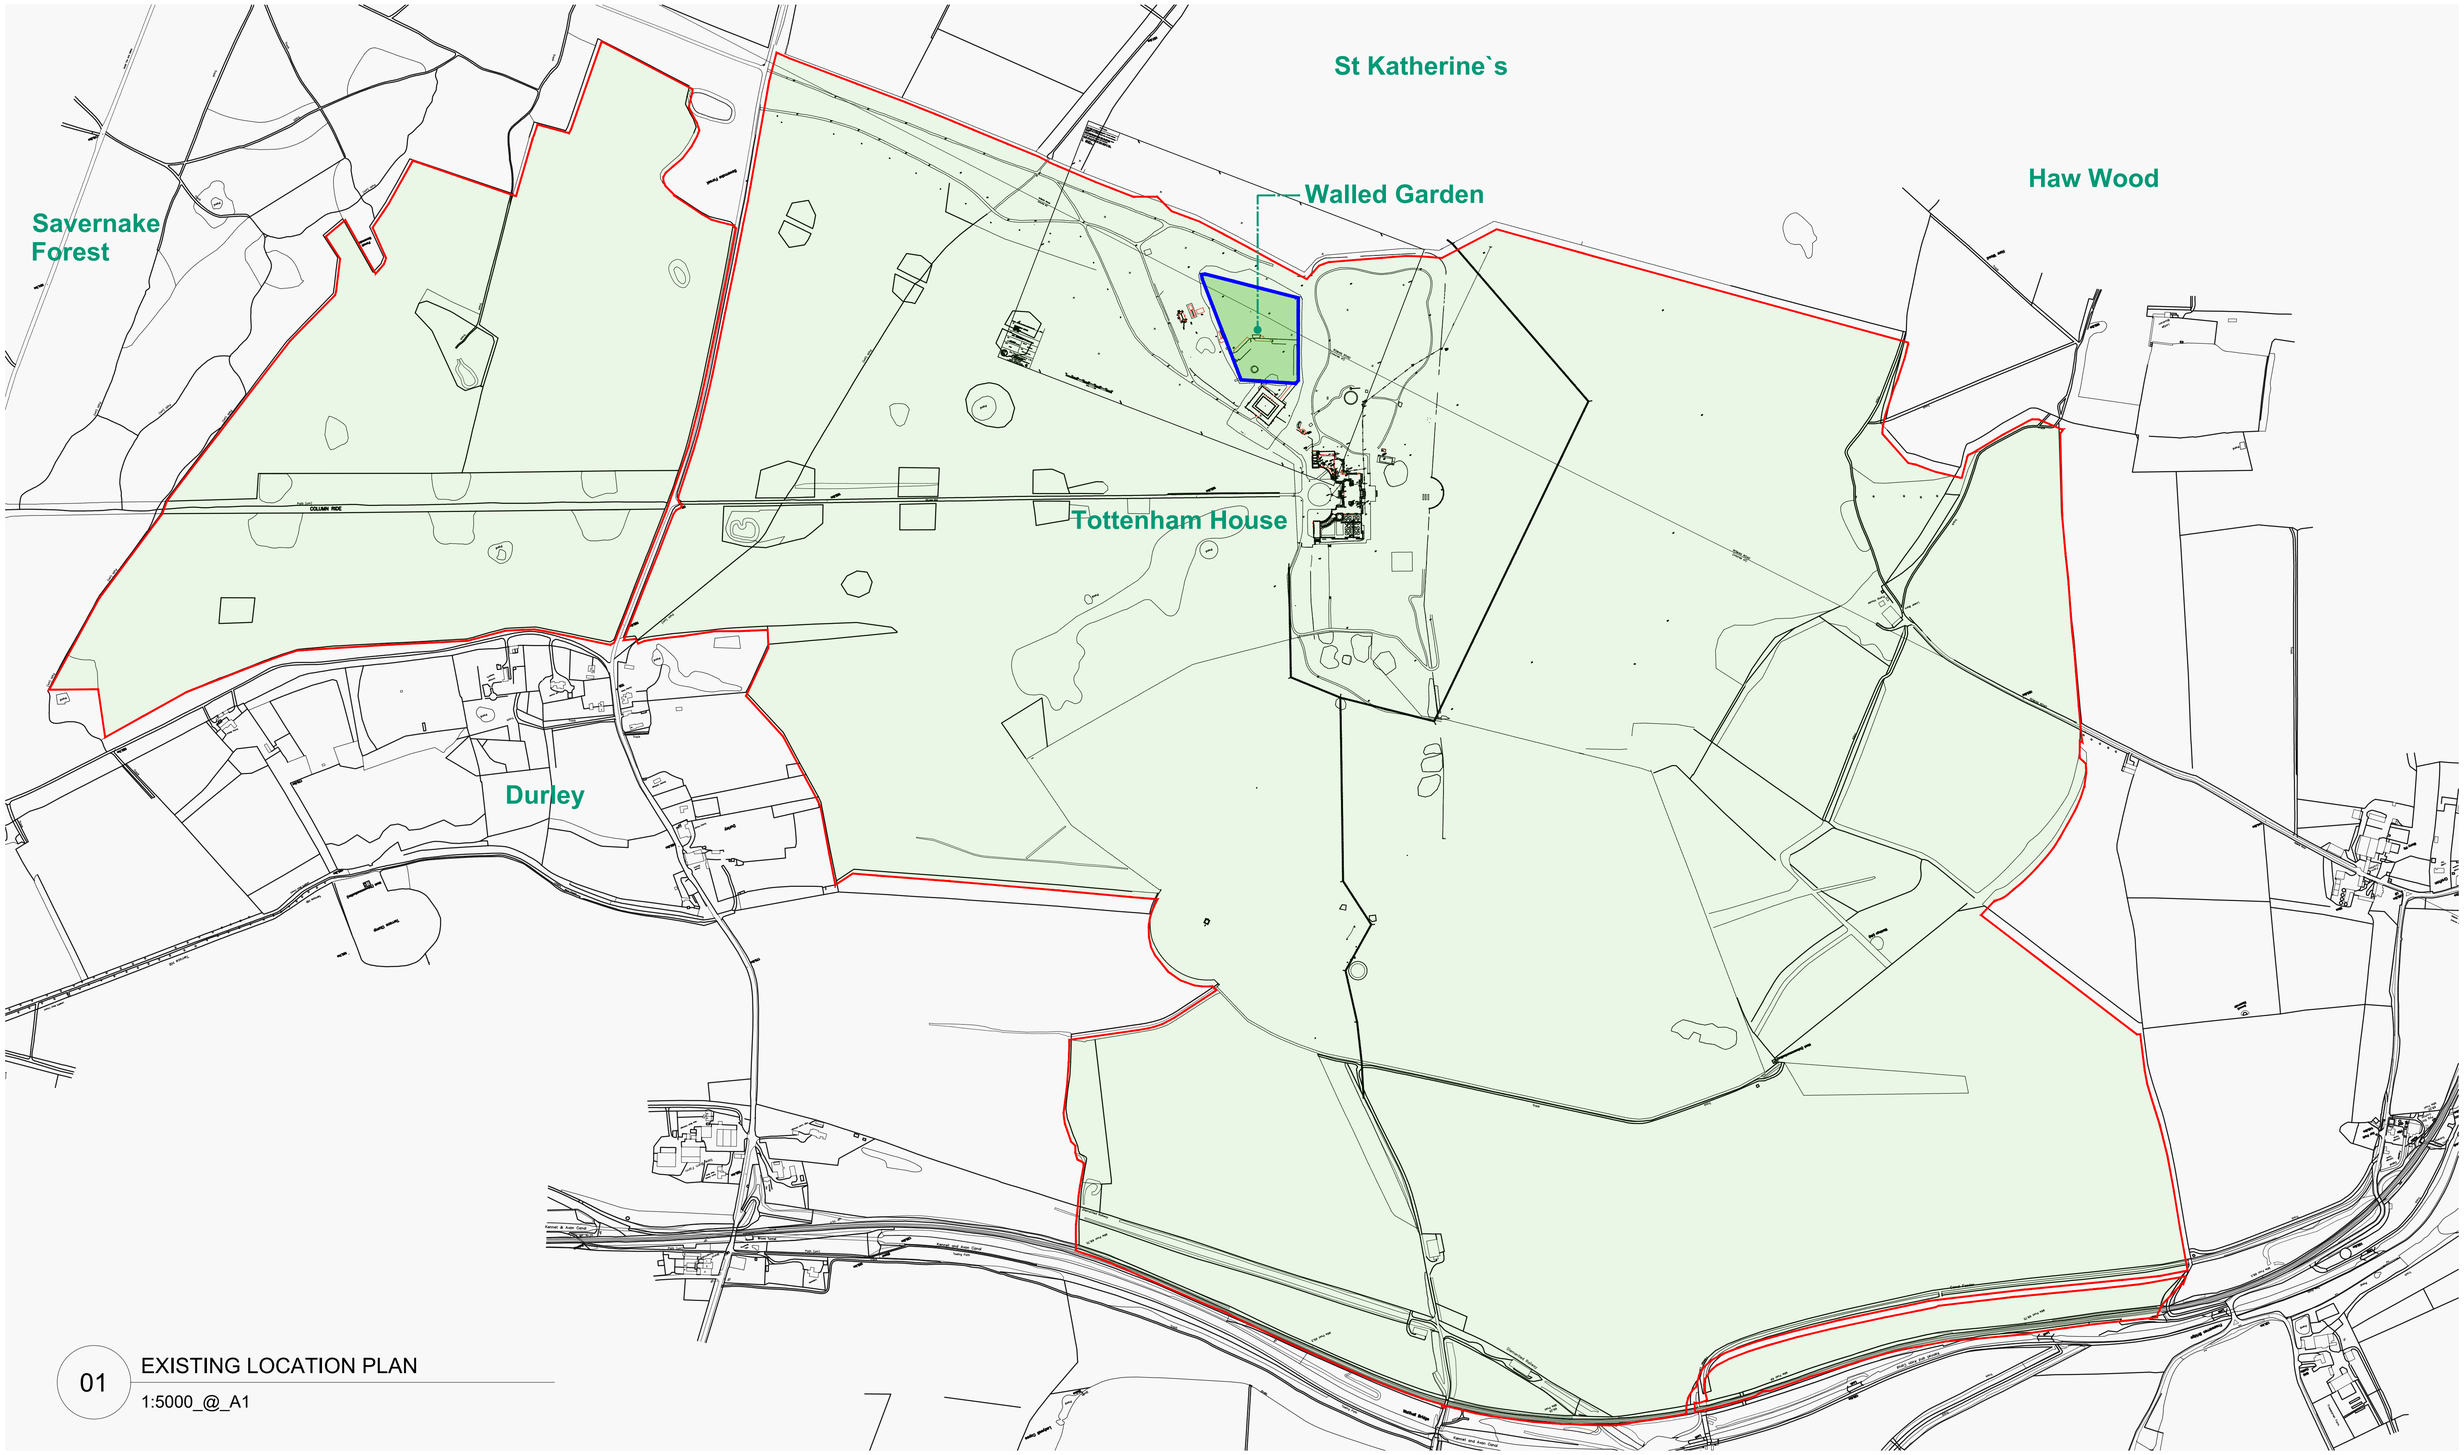

01 EXISTING LOCATION PLAN

1:5000_@_A1

No.	Notes
1.	Dimensions to be verified on site. Only figured dimensions to be used and any discrepancies in dimensions are to be reported to the architect. No dimensions are to be scaled from printed drawings. Any areas indicated on this drawing are for guidance only. No responsibility is taken for their accuracy.
2.	There is a risk of injury or death in construction if the works are not properly planned and supervised. The contractor must not undertake any element of the work without first having carried out the necessary risk assessments and prepared detailed method statements.

Walled Garden

Site Boundary

N

100

0

0 100 500 1000

Scale 1:5000 @ A1

no.	revision.	date.
*	Initial Release - WIP	14/01/26

Job: TH - Walled Garden Landscaping

Title: Existing Location Plan

Type: SPINE WALL

Status: FOR INFORMATION

drawn by	EC	checked by	BG	approved by	BG
scale	AS NOTED	size	A1	date	07/01/26
job number		drawing number		revision	
3125		001		*	

BLDA ARCHITECTS

RIBA Chartered Practice

211 Design Centre East
Chelsea Harbour
London, SW10 0XF

mail@blda.co.uk
www.blda.co.uk
t +44 (0) 20 7838 5555