






FRONT (SOUTH) ELEVATION - scale 1:100

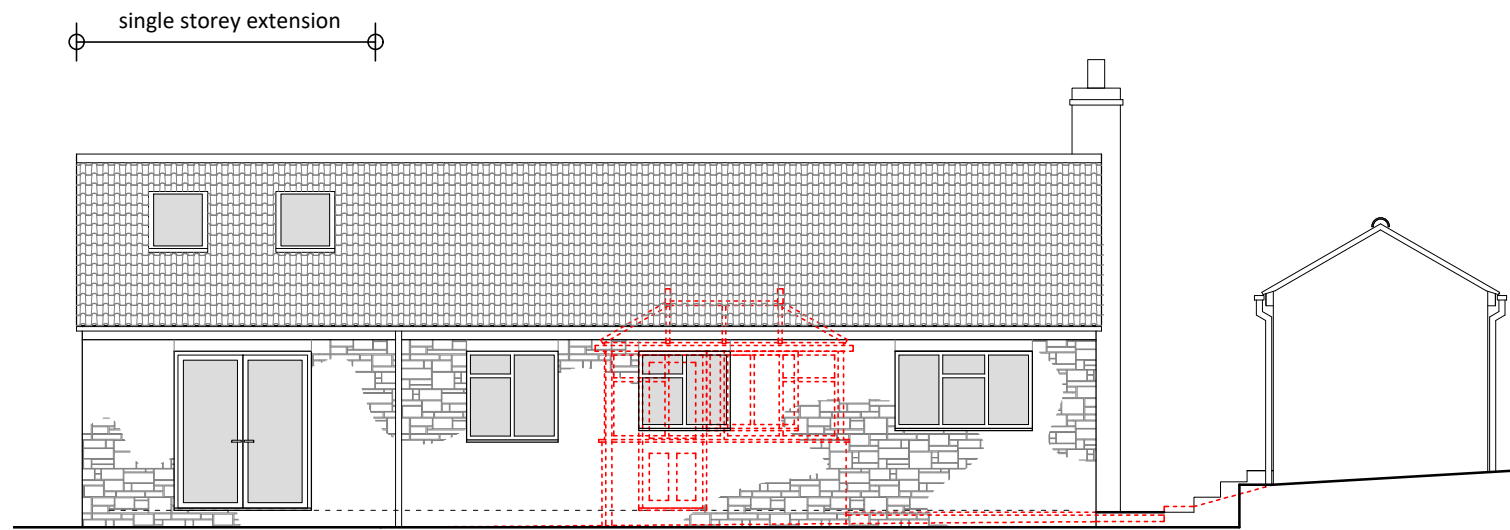

REAR (NORTH) ELEVATION - scale 1:100

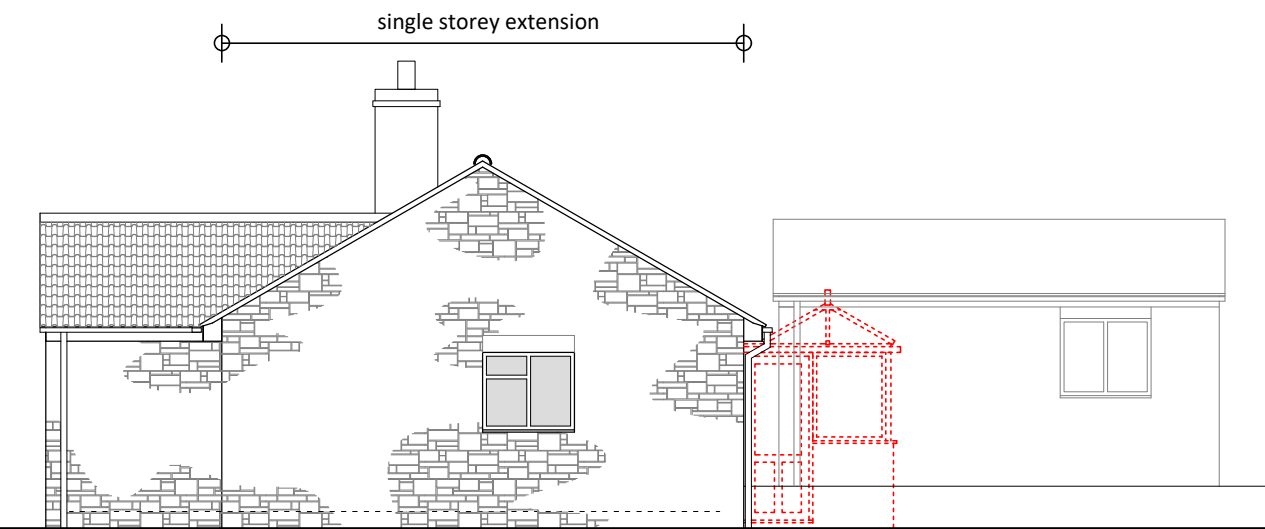


SIDE (EAST) ELEVATION - scale 1:100

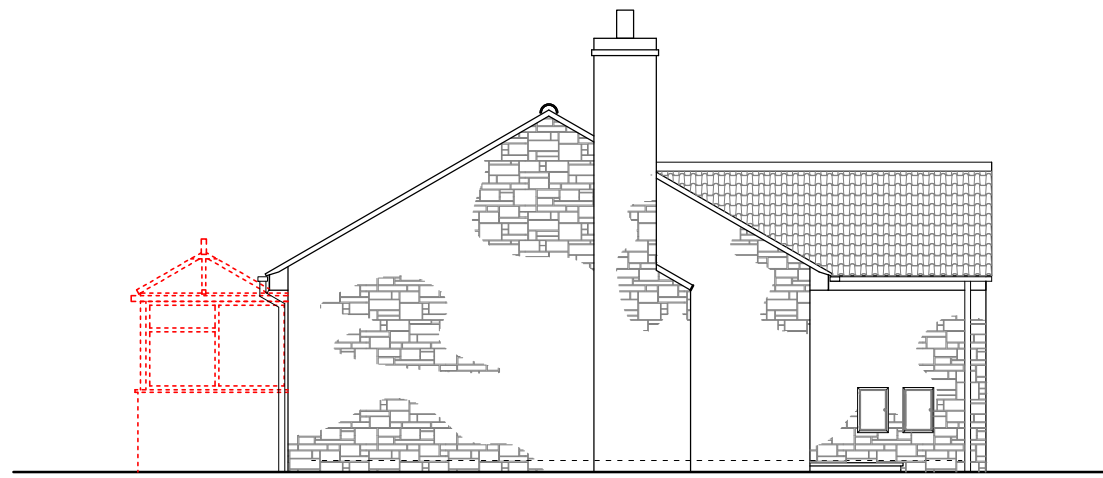

SIDE (WEST) ELEVATION - scale 1:100

landscape level amendments / retaining wall to boundary and garage (max height above ground 600mm)

MATERIALS SCHEDULE ALL MATERIALS TO INCLUDE WALLS, ROOF, WINDOWS, DOORS AND DRAINAGE TO MATCH EXISTING DWELLING

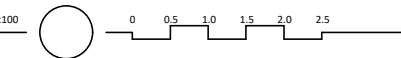

ISSUED FOR PLANNING

CLIENT Mr & Mrs Phillips
PROJECT 2a Elms Cross, Bradford On Avon
DRWG TITLE Proposed Elevations
DRWG NO A17 26 17 P03 Rev A
DRAWN NB
SCALE 1:100 @ A3
DATE 01.09.26
CHK'D NB

atelier i7 ltd

Atelier 17 Ltd, 28 Southleigh, Bradford On Avon, BA15 2EQ
nigel.a.w.bedford@gmail.com www.atelier17.co.uk T: 07841679591

This drawing is copyright. Only figured dimensions to be used.
Contractors to check all dimensions before proceeding