




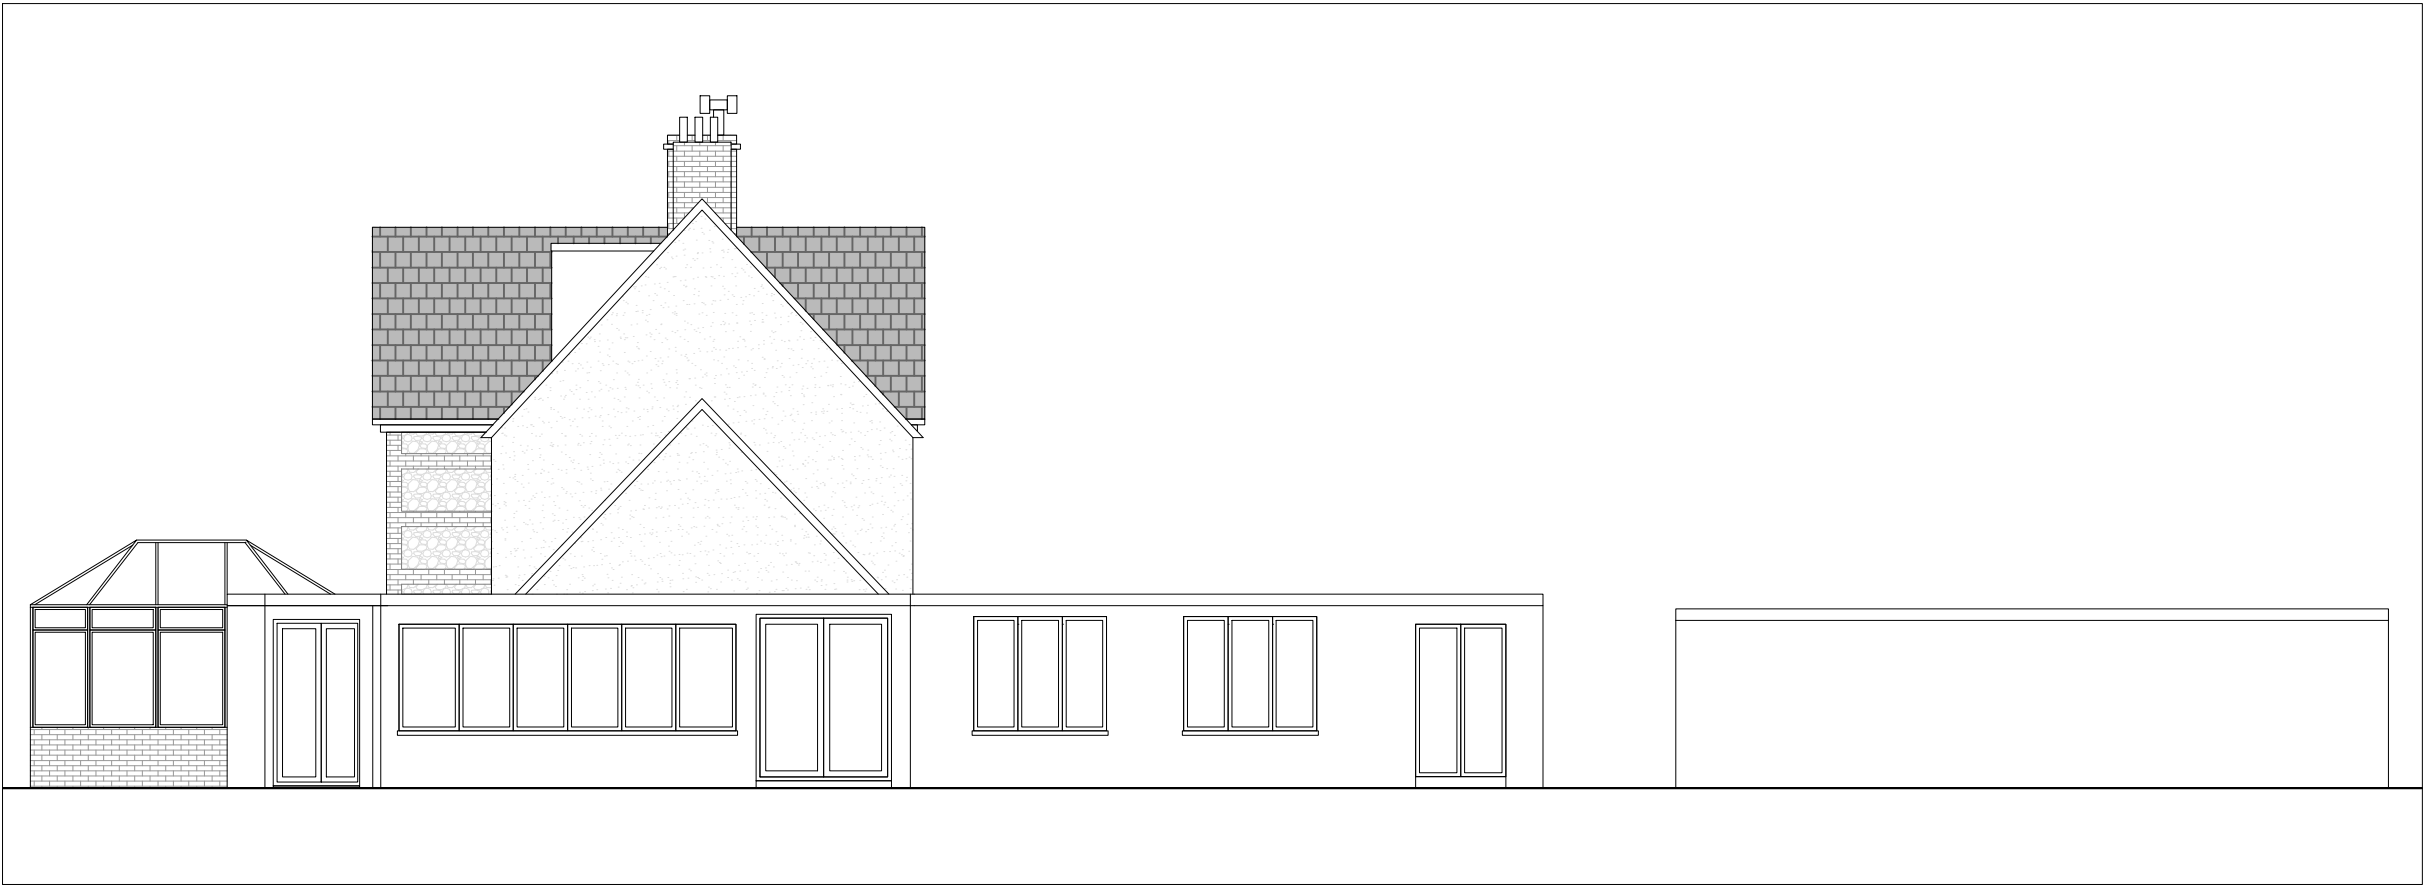


Existing Elevation A
Scale 1:100 @ A3

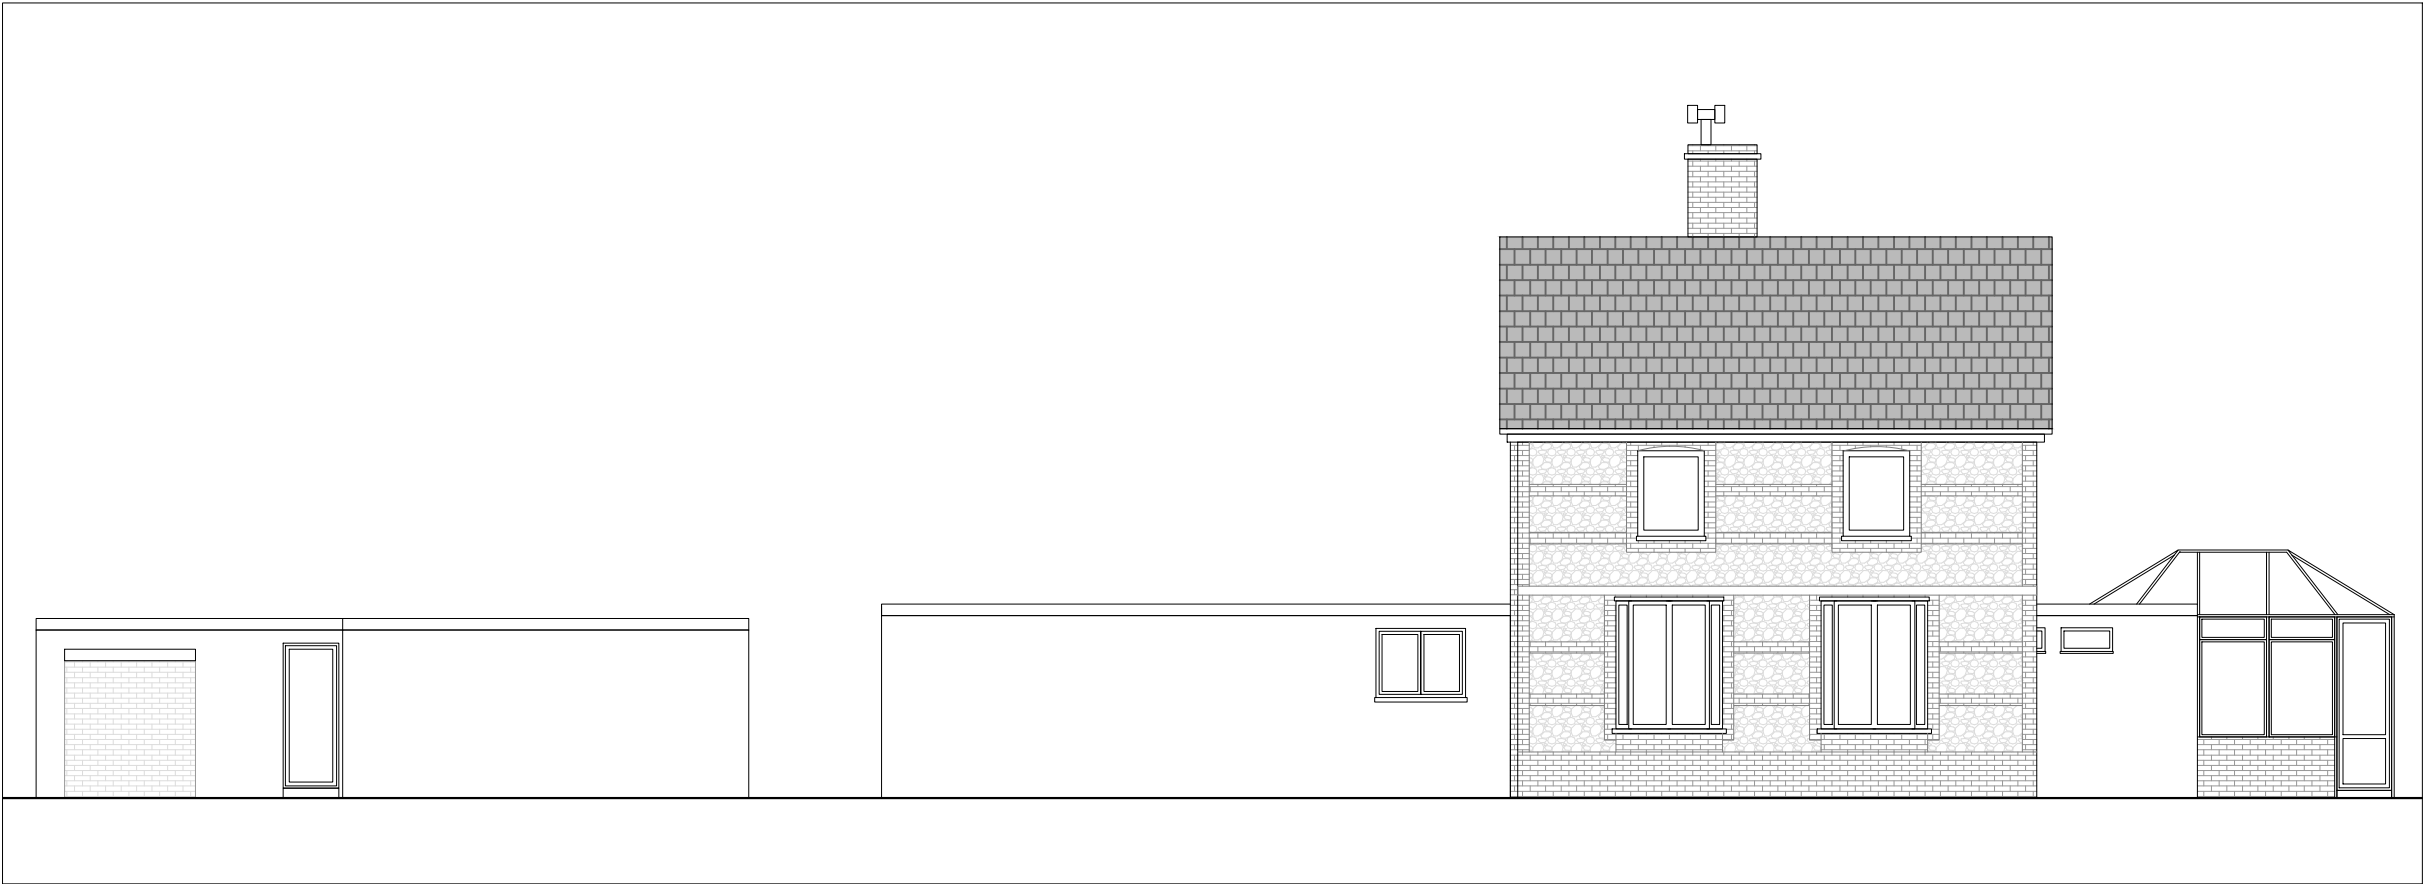

Existing Elevation B
Scale 1:100 @ A3

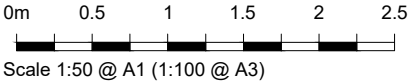

© This drawing must not be reproduced in whole or in part without the express written consent of the relevant issuing DPDS Consulting Group Company.
Reproduced From 'Ordnance Survey' mapping with the permission of the Controller of Her Majesty's Stationery Office © Crown Copyright DPDS Consulting Group, Old Bank House, 5 Devises Road, Old Town, Swindon, Wiltshire, SN1 4BJ. Licence No. 100022432.
Use of this drawing does not absolve the client from his responsibilities under Health and Safety: The Construction (Design and Management) Regulations 2015.
Note: NOT TO BE USED FOR CONSTRUCTION PURPOSES

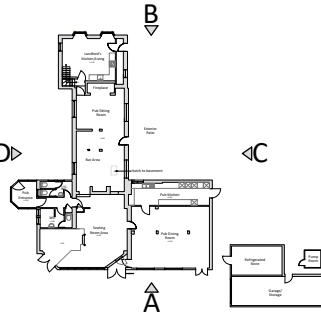

Issued for Planning	08.11.2024	JS	-
Revision	Date	Drawn	Rev



Town Planning | Development | Architecture
Urban Design | Landscape Design | Project Management
Old Bank House, 5 Devises Road, Old Town, Swindon,
Wiltshire, SN1 4BJ | T: 01793 610222 | W: www.dpbs.co.uk

DRAWING ISSUED FOR:
PLANNING

Client
Mr. M Giallombardo

Project

Red Lion, Axford

Drawing Title

Existing Elevations (1/2)

Date	Drawn	Checked
Nov 2024	JS	LMD
Drawing No.	Revision	Scale
C12489.PL.020	-	1:100 @A3 1:50 @A1