




COURT MEAD
ELEVATIONS

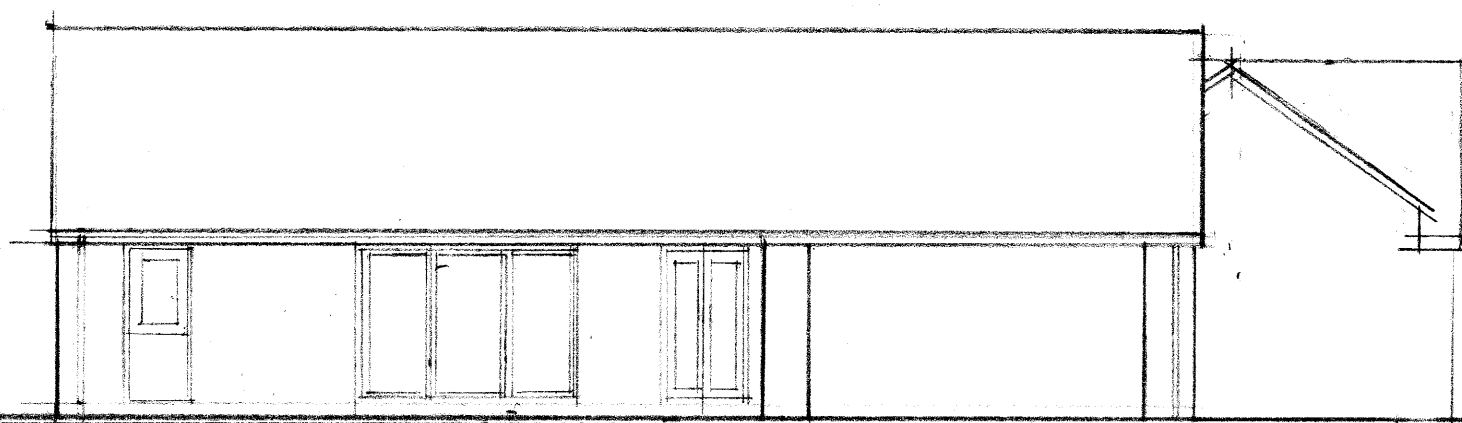

NORTH WEST

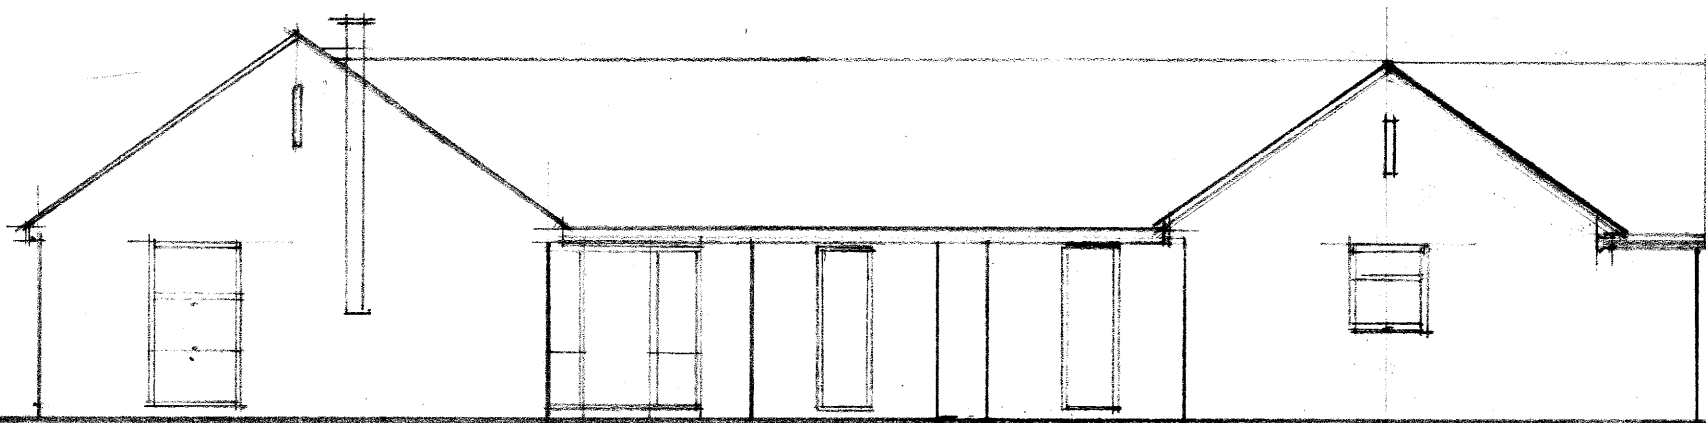


SOUTH WEST

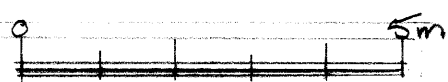


SCALE 1:100

AT A3

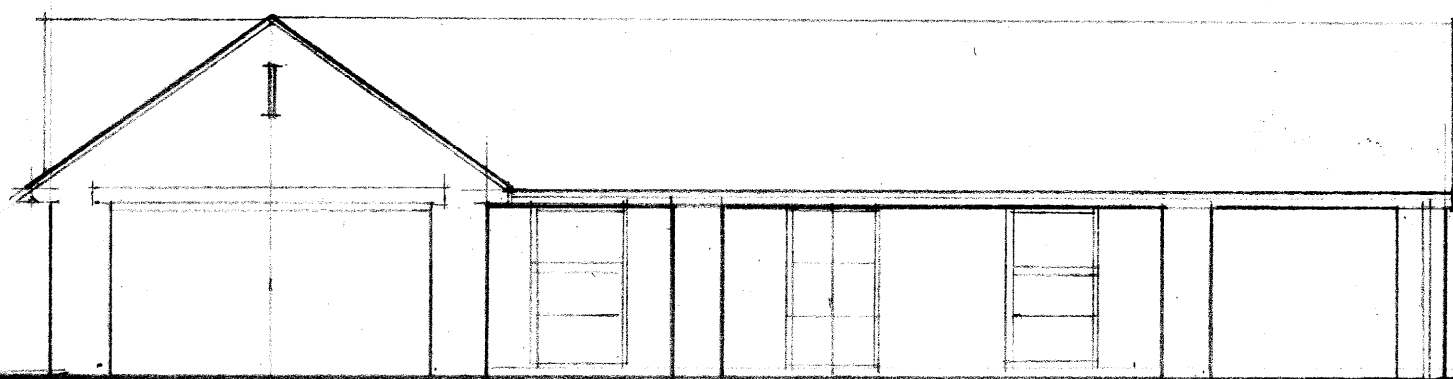

SOUTH EAST

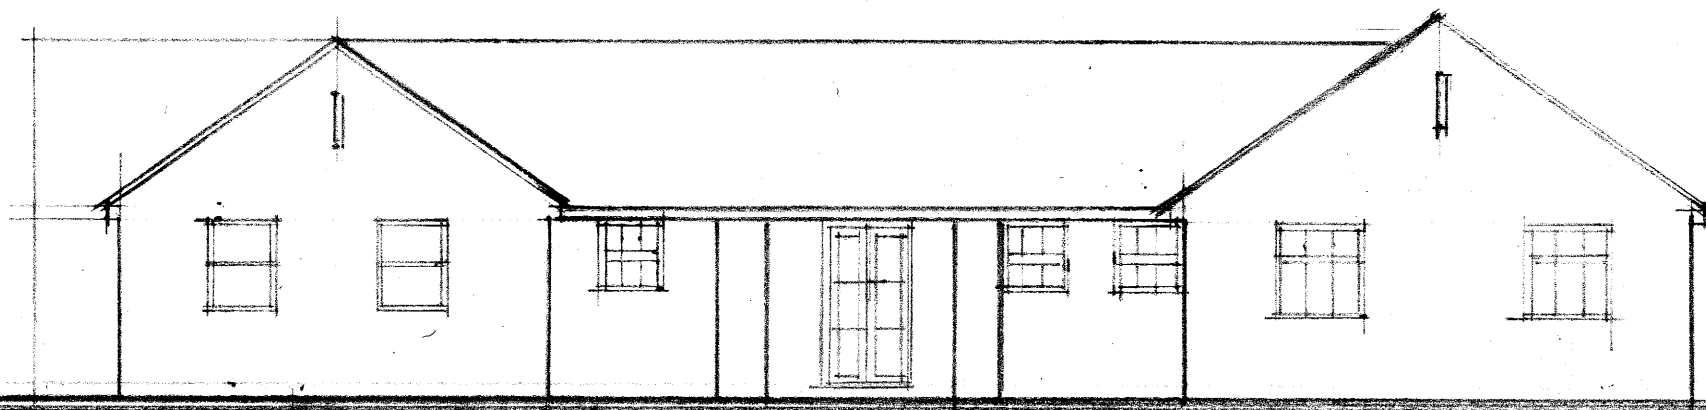

NORTH EAST