
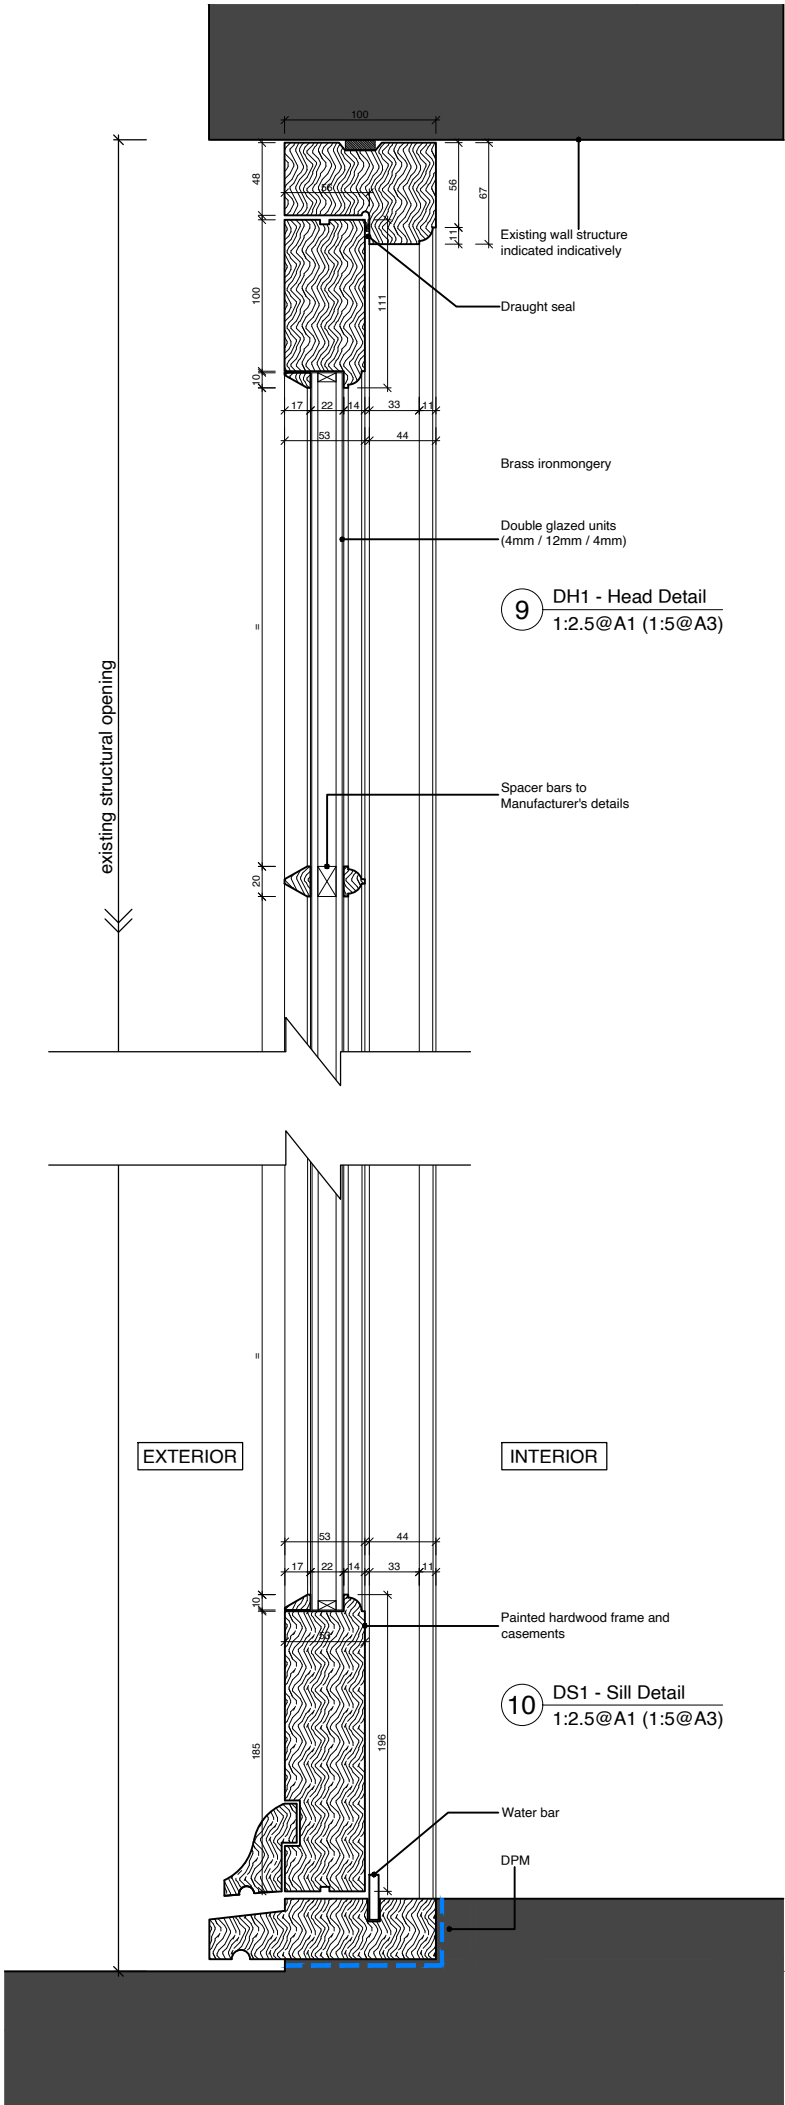


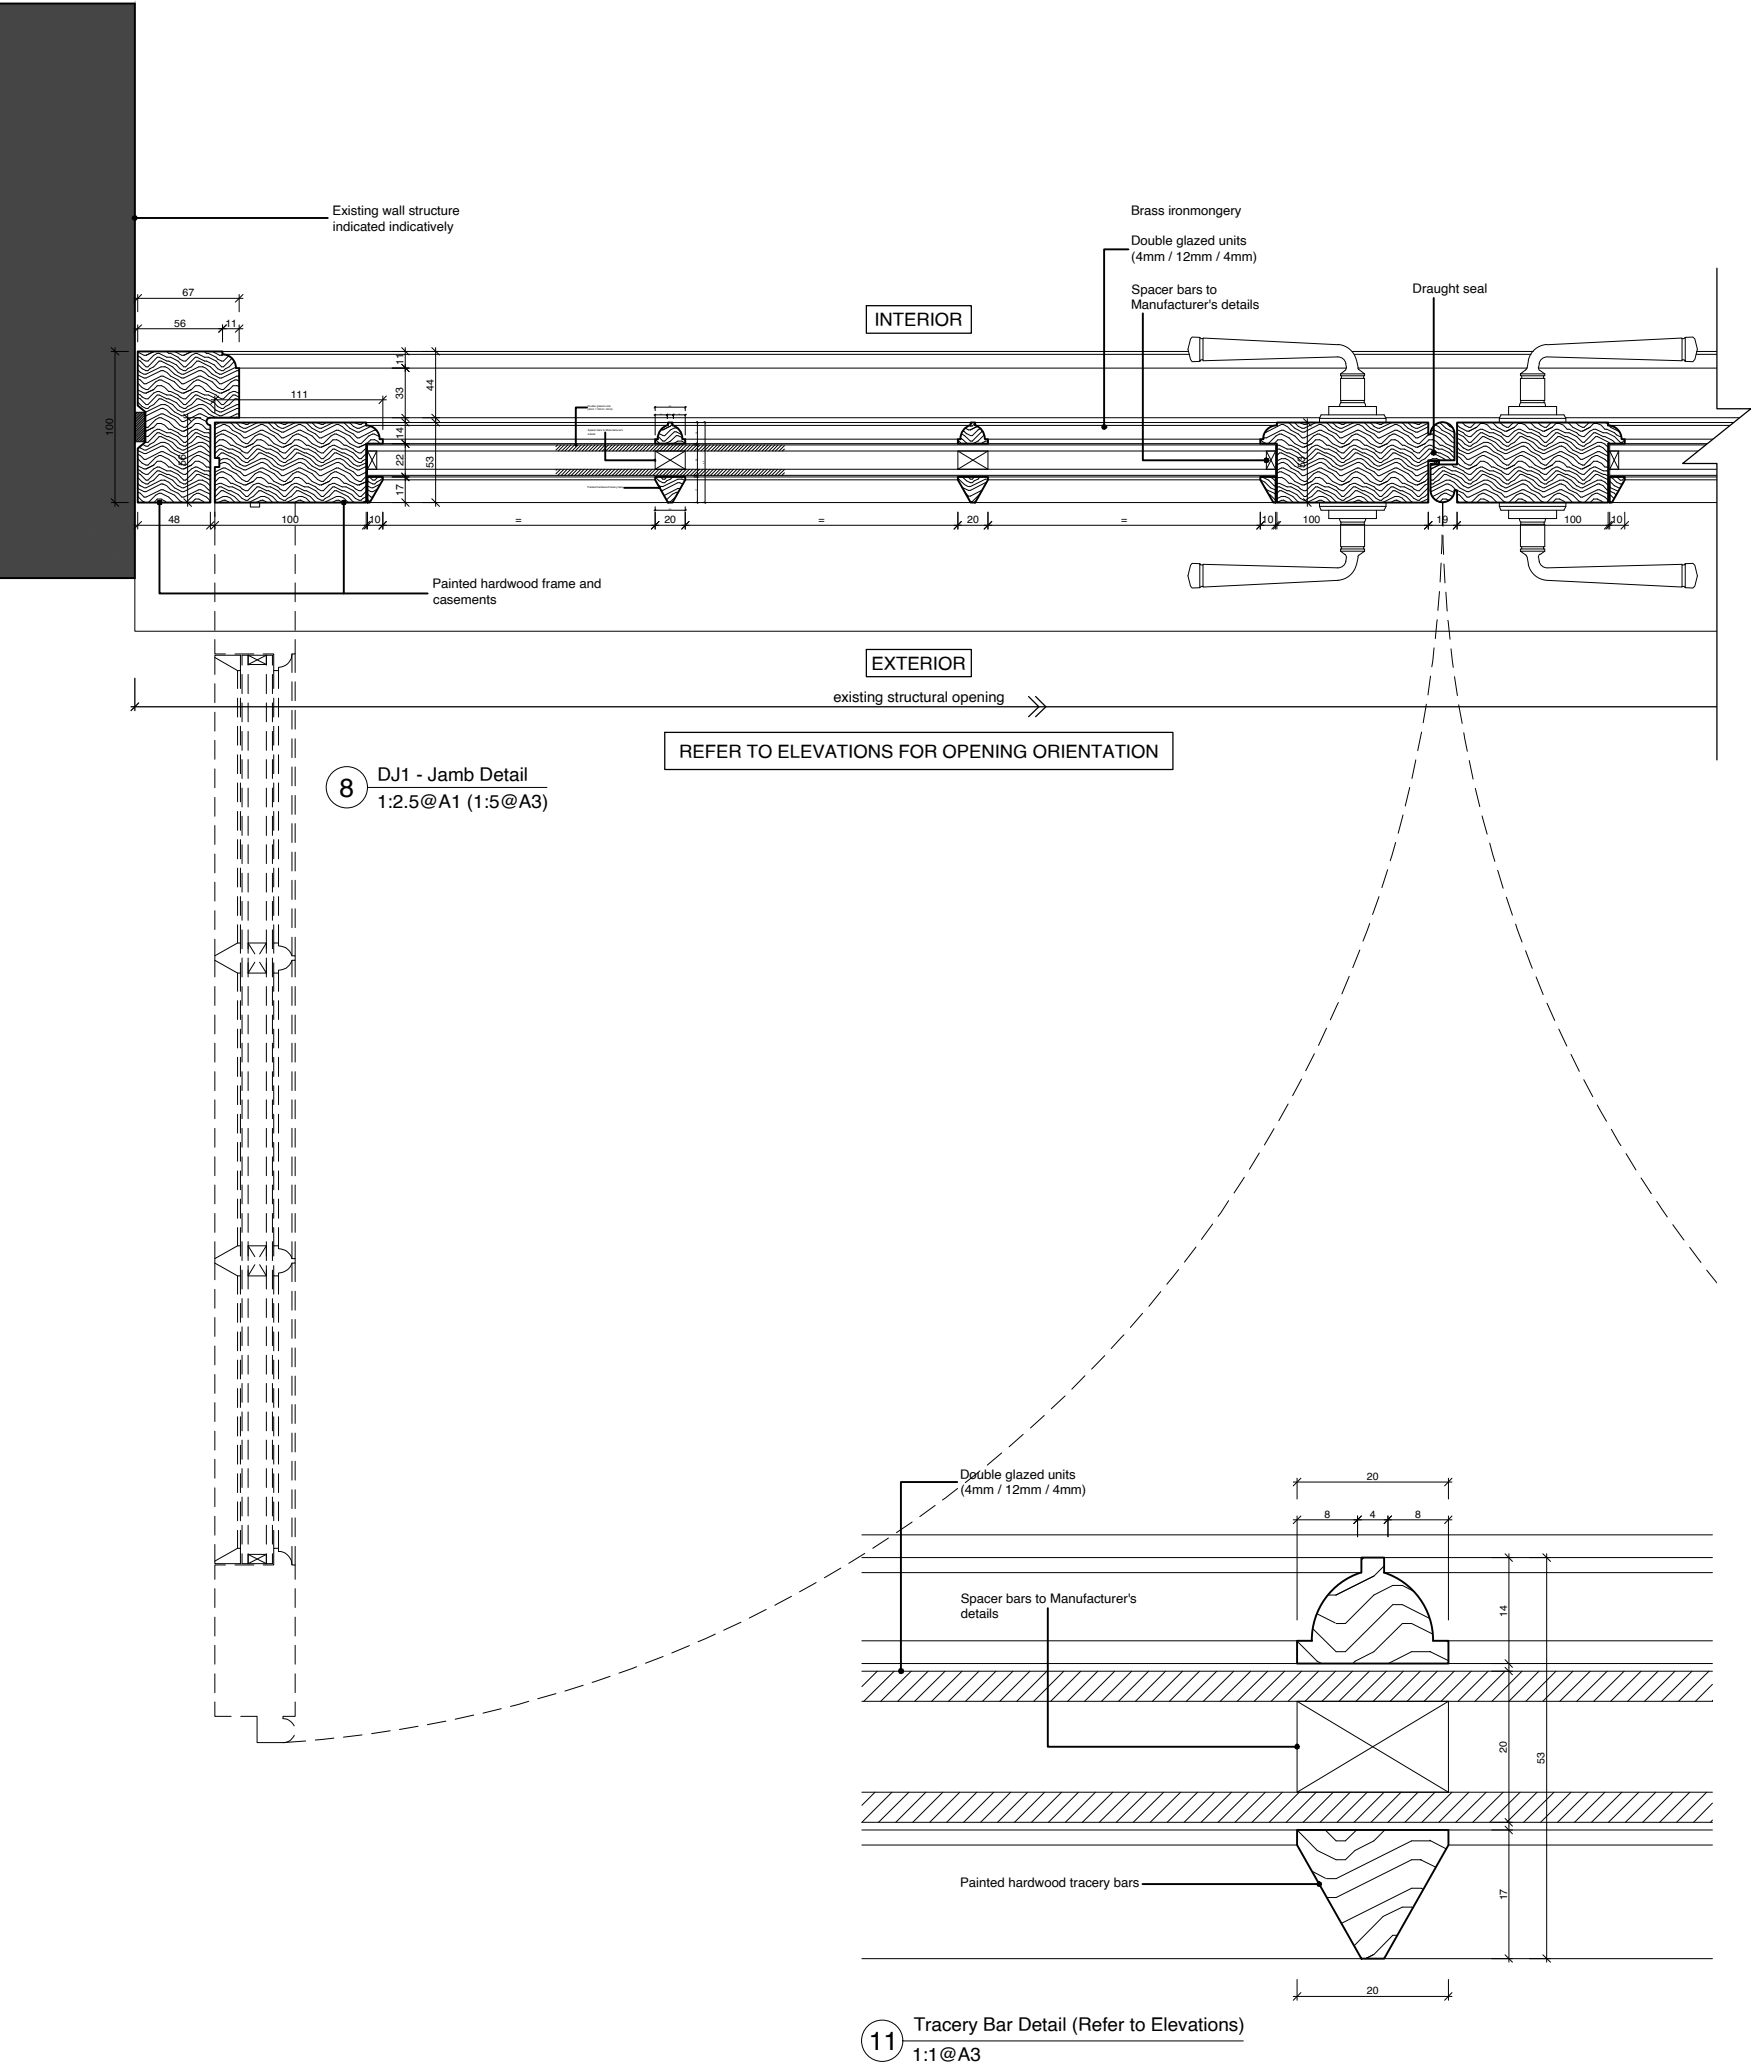

| <b>NOTE</b> <ul style="list-style-type: none"><li>This drawing is copyright of MDC Architecture and is not to be reproduced</li><li>This drawing has been produced to support a sketch scheme/planning application and should not be used for any other purpose</li></ul>   |                  |          |
|---|------------------|----------|
| Rev   | Revision Details | Date     |
| -   | First issue      | 16.09.26 |
| <div><div><div>050100150200250</div><div>1:5@A3</div><div>Millimeters</div></div><div><div>01020304050</div><div>1:1@A3</div><div>Millimeters</div></div></div>   |                  |          |
| <div><div><div>mdca.</div><div>07402866166</div><div>martin@mdcarchitecture.co.uk</div></div><div><div>Client</div><div>Mr &amp; Mrs Mooney</div></div><div><div>Project Address</div><div>Bank House, High Street,<br/>Hindon, Wiltshire, SP3 6DR</div></div><div><div>Description</div><div>Proposed Window Replacement &amp; Associated Repairs</div></div><div><div>Title</div><div>Proposed Typical Replacement External Door Details</div></div><div><div>Status</div><div>SCHEME DESIGN</div></div><div><div>Drawn by</div><div>MDC</div></div><div><div>Approved by</div><div>MDC</div></div><div><div>Scale</div><div>Refer to drawing</div></div><div><div>Project No.</div><div>2620</div></div><div><div>Drawing Ref.</div><div>PL</div></div><div><div>Drawing Ref.</div><div>Rev</div></div><div><div>05</div><div>-</div></div></div> |                  |          |