


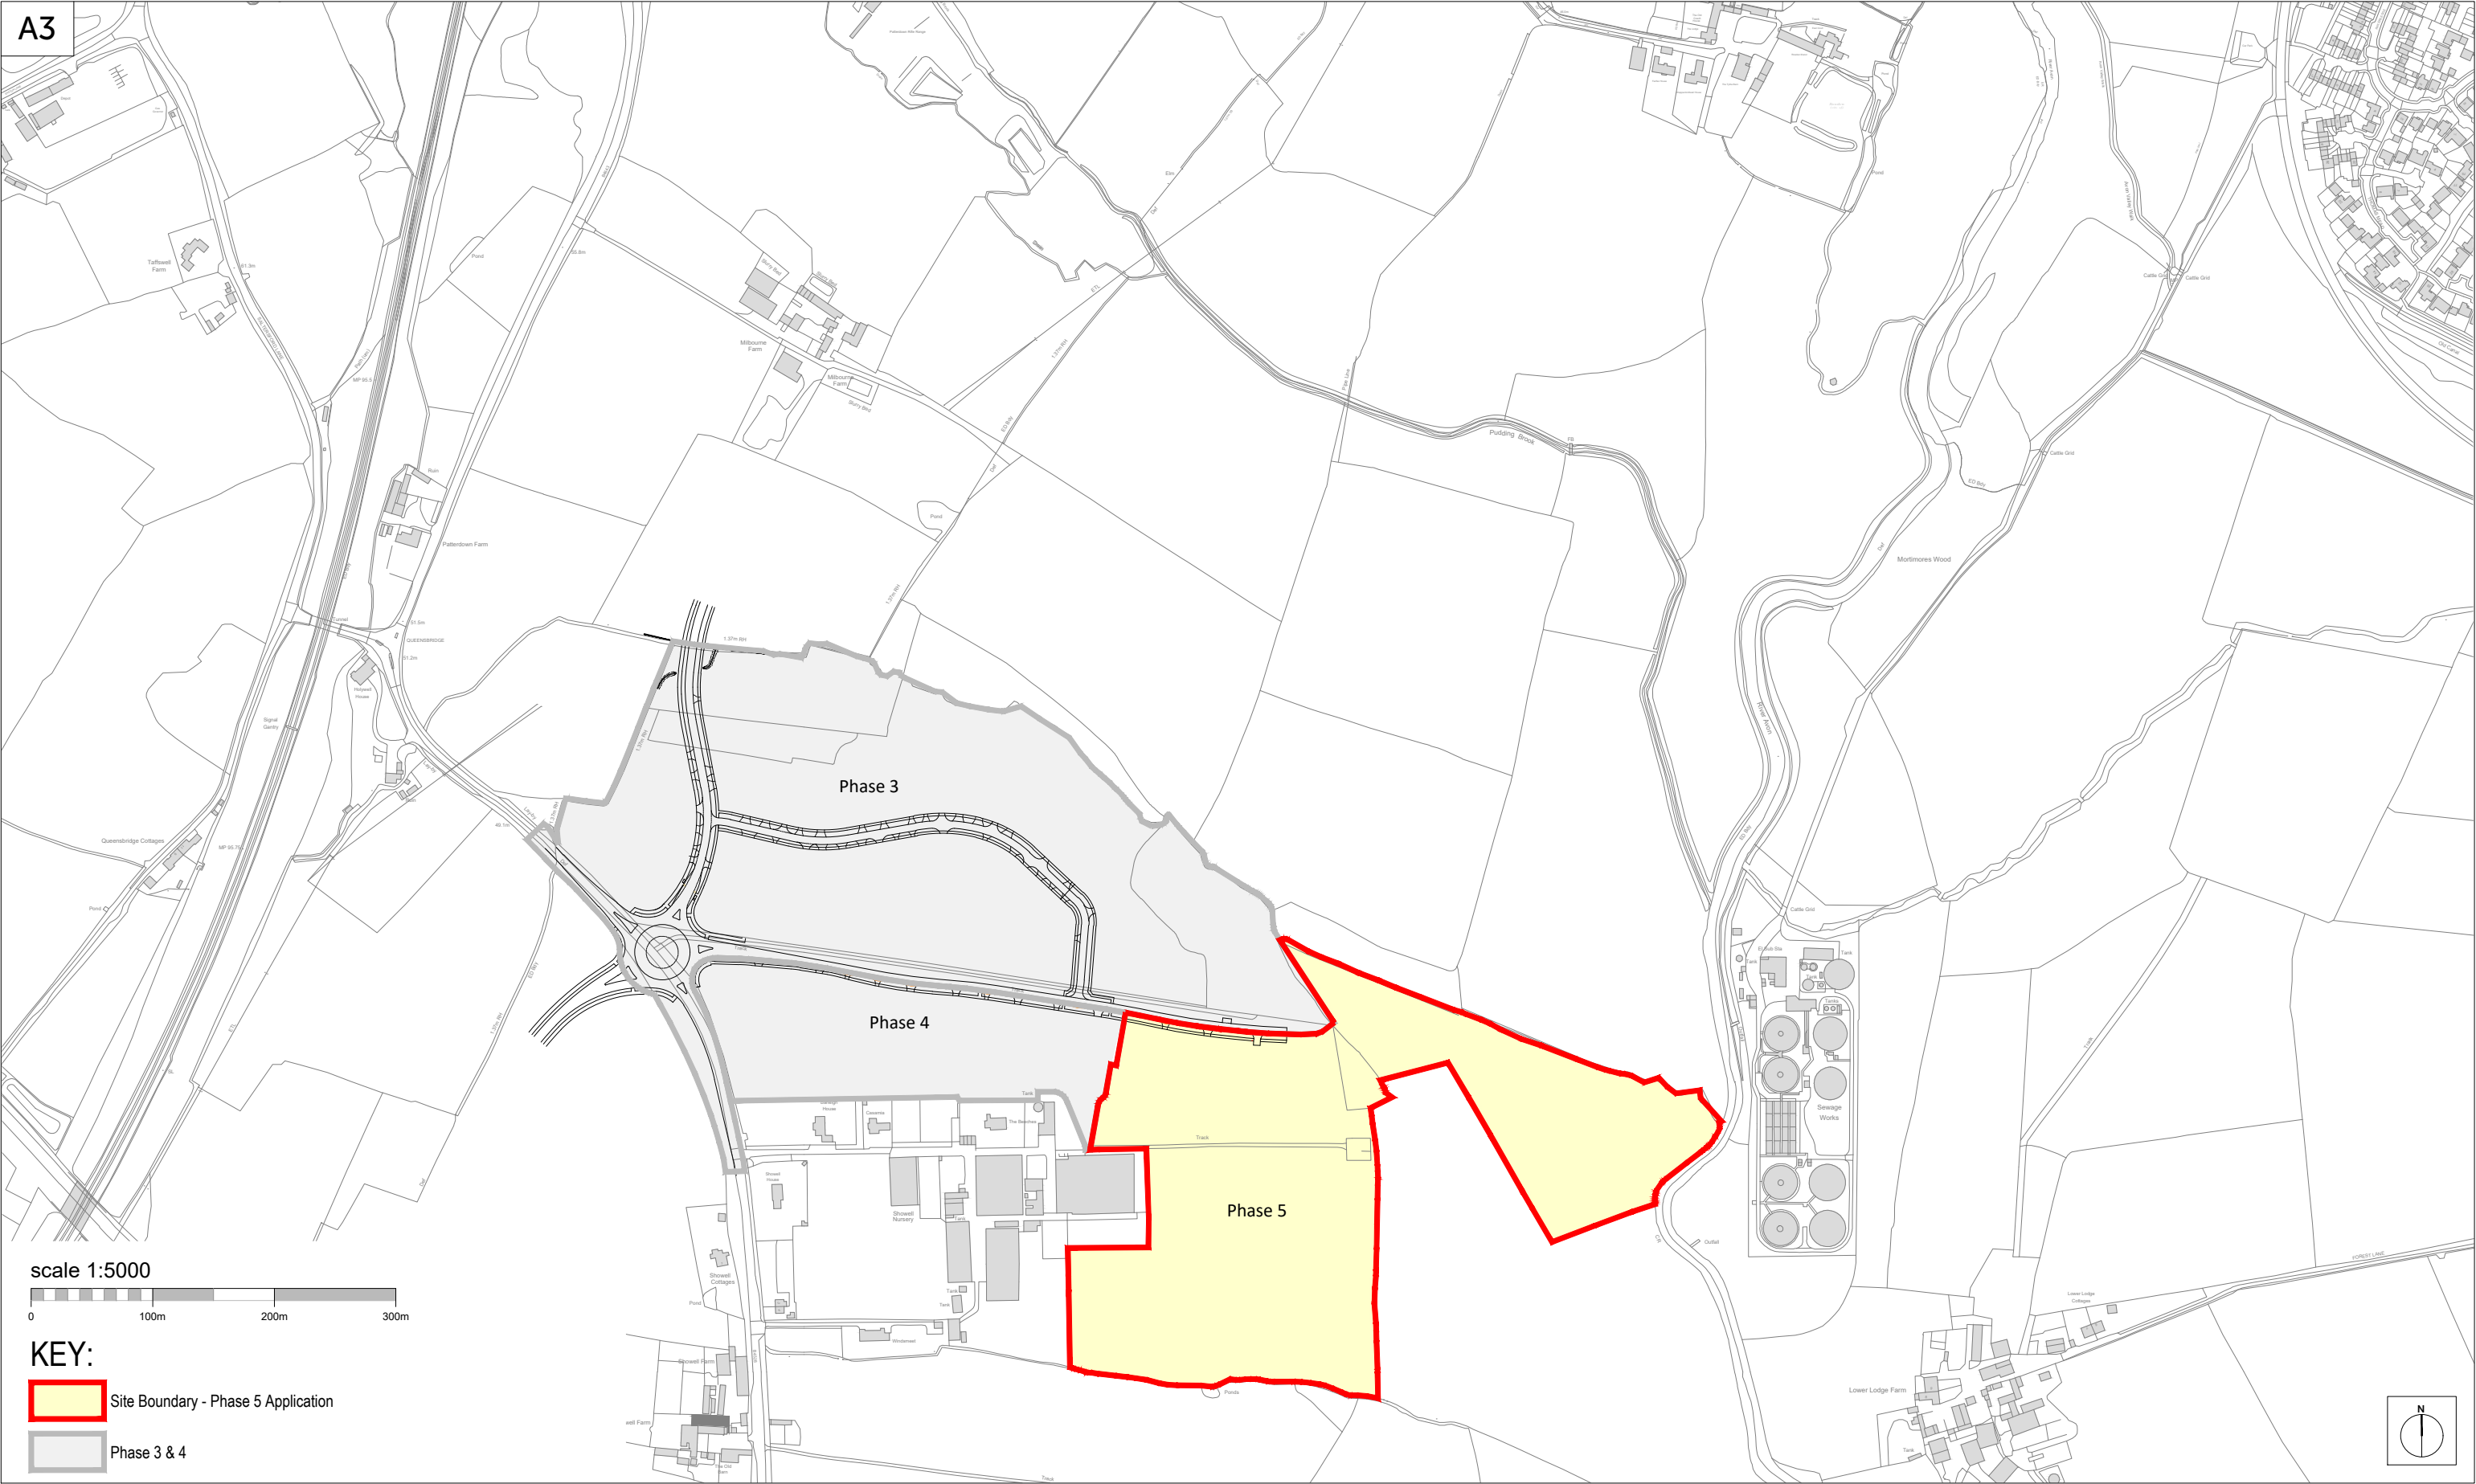

Romsey Office
Building 300, The Grange,
Romsey Road,
Michelmersh, Romsey,
Hampshire. SO51 0AE
T:01794 367703 F:01794 367276

www.thrivearchitects.co.uk
This drawing is the copyright of Thrive Architects Ltd ©. All rights reserved. Ordnance Survey Data © Crown Copyright. All rights reserved. Licence No. 100007359. DO NOT scale from this drawing. Contractors, Sub-Contractors and Suppliers are to check all relevant dimensions and levels of the site and building before commencing any shop drawings or building work. Any discrepancies should be recorded to the Architect. Where applicable this drawing is to be read in conjunction with the Consultants' drawings.

Portishead Office
Unit 5, Middle Bridge Business Park,
Bristol Road,
Portishead
Bristol, BS20 6PN
T:01275 407000 F:01794 367276

Rev	Description	Date	Au	Ch
A	Issued for Planning.	13.09.24	KK	KK

Project	Rowden Park, Chippeham, Phase 5			
Drawing	Location Plan - Phase 5			
Client	Bellway Homes South West			
Job no.	BELL230512	Date	13.09.24	
Dwg no.	PH5 LP.01	Rev.	A	
Author	KK	Checker	KK	Scale
Status	PLANNING	Office	Portishead	1:5000 at A3
Client ref.				

