



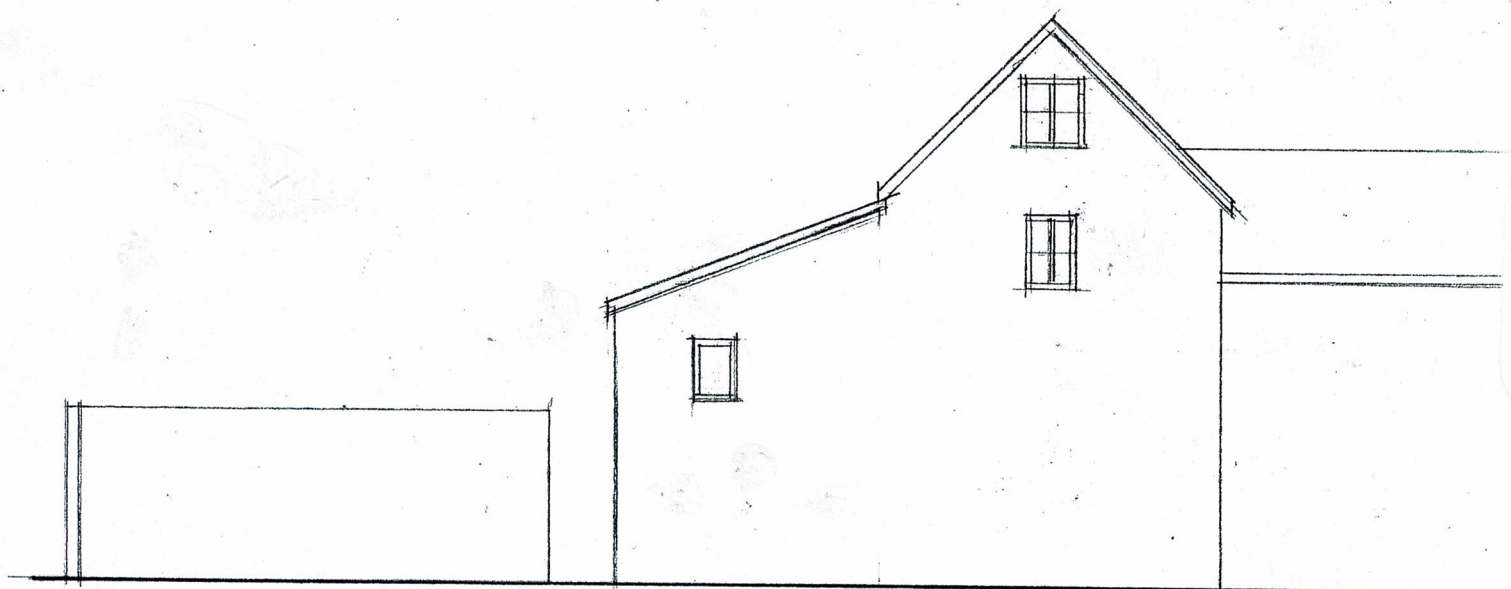

ELEVATION A



ELEVATION B

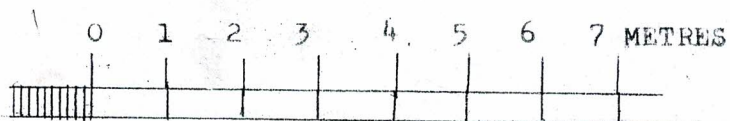

ROCKS NEST FARMHOUSE
ELEVATIONS A & B
AS EXISTING

SCALE 1:100 @ A4