



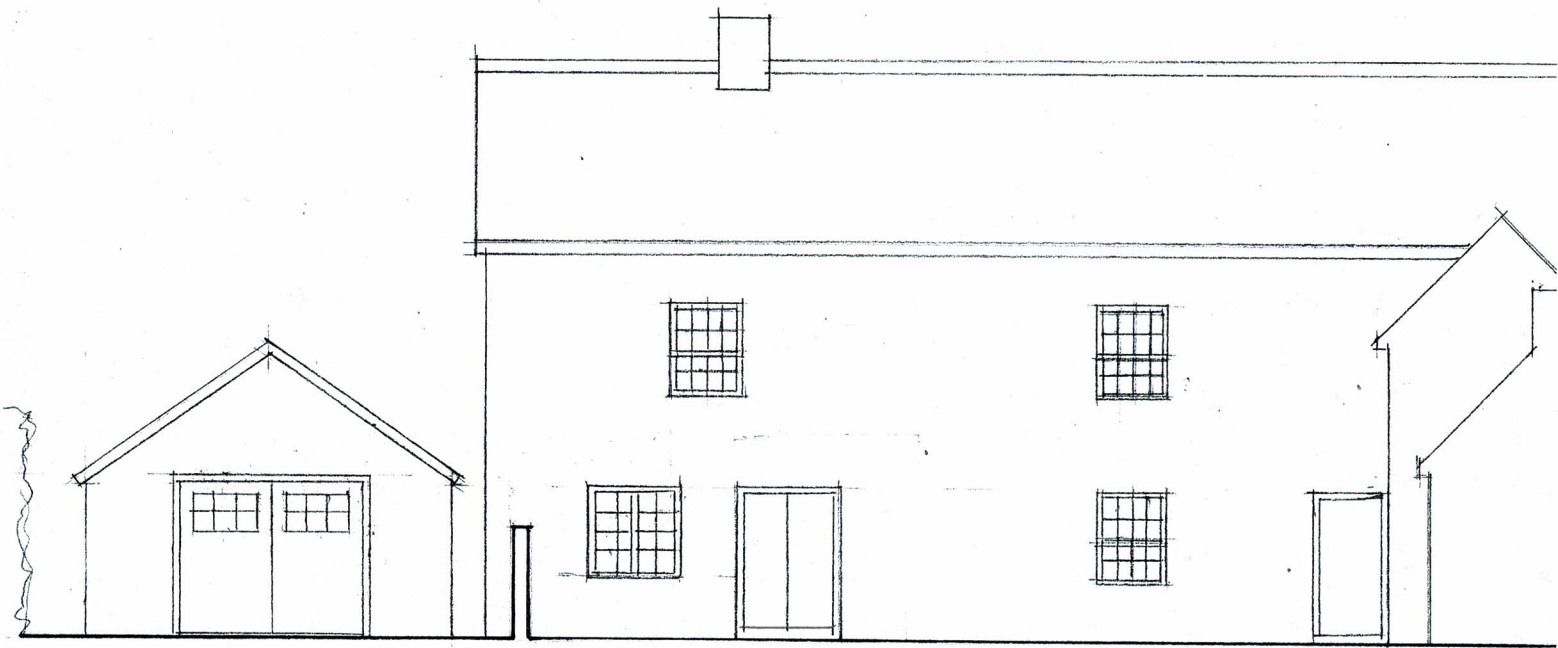

ELEVATION A

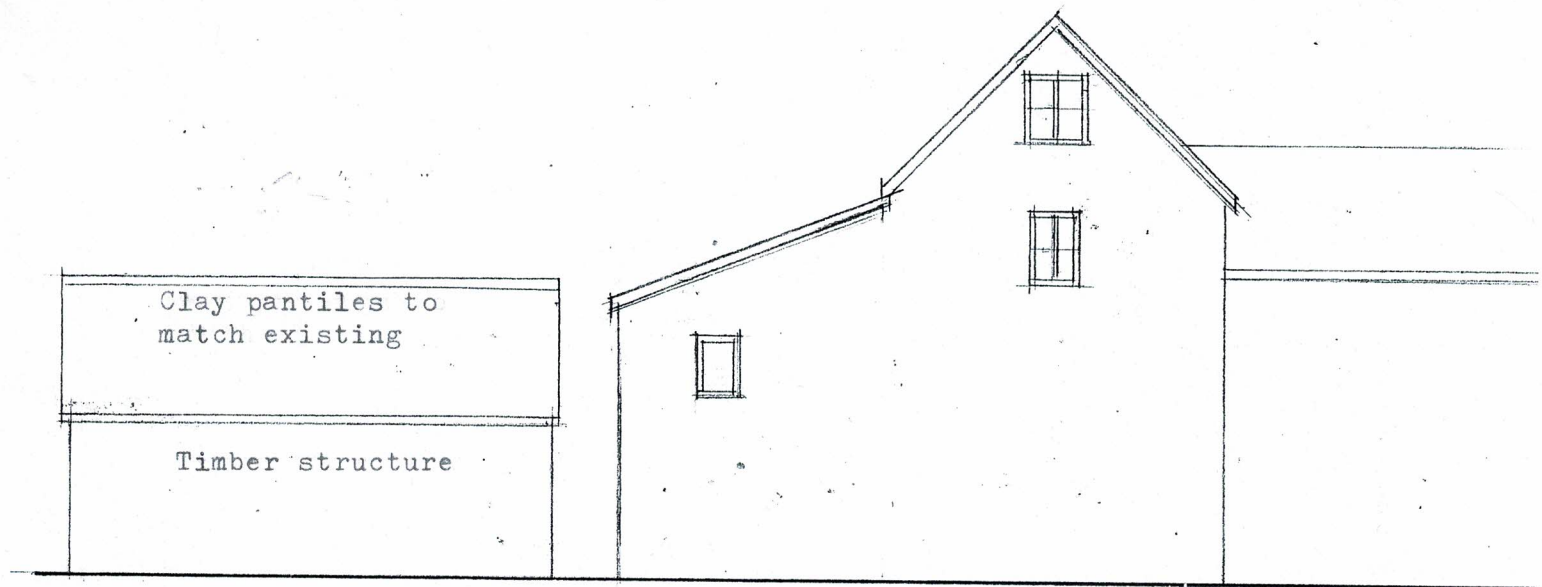

ELEVATION B



ROOKS NEST FARMHOUSE
ELEVATIONS A & B

AS PROPOSED

SCALE 1:100 @ A4