



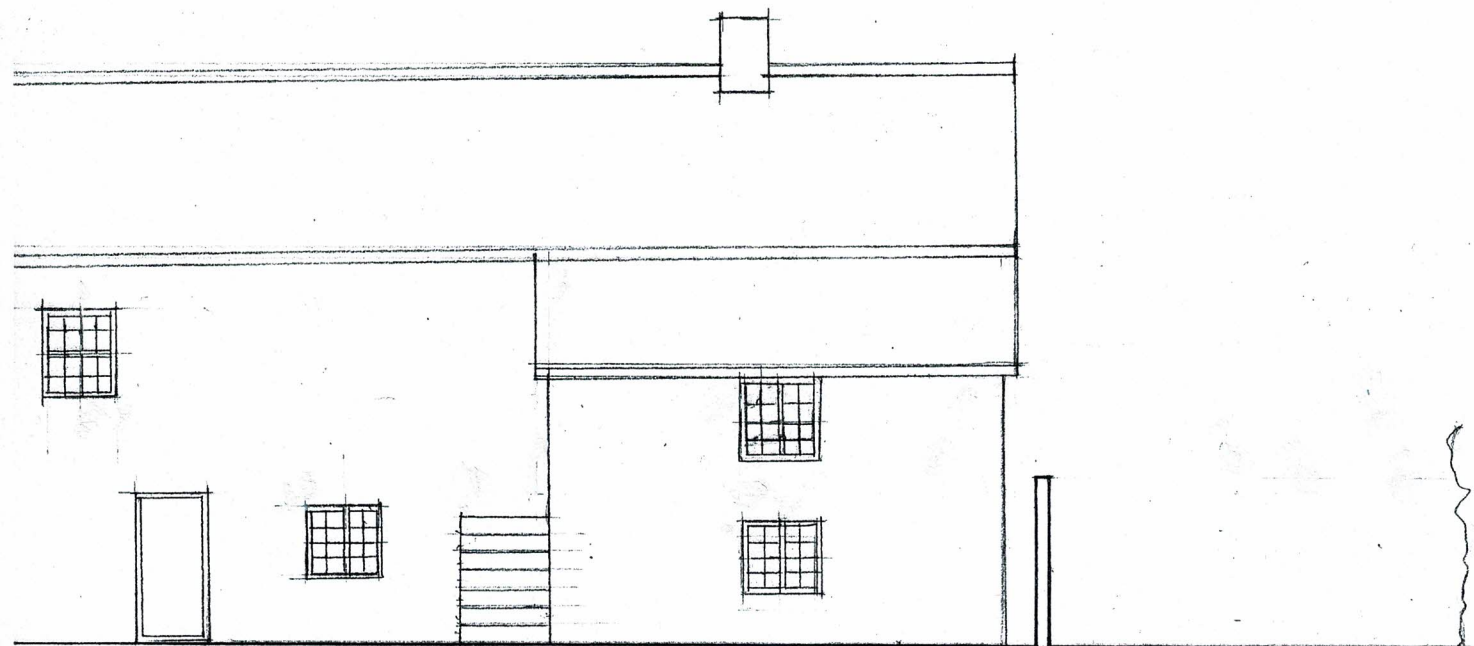

ELEVATION C

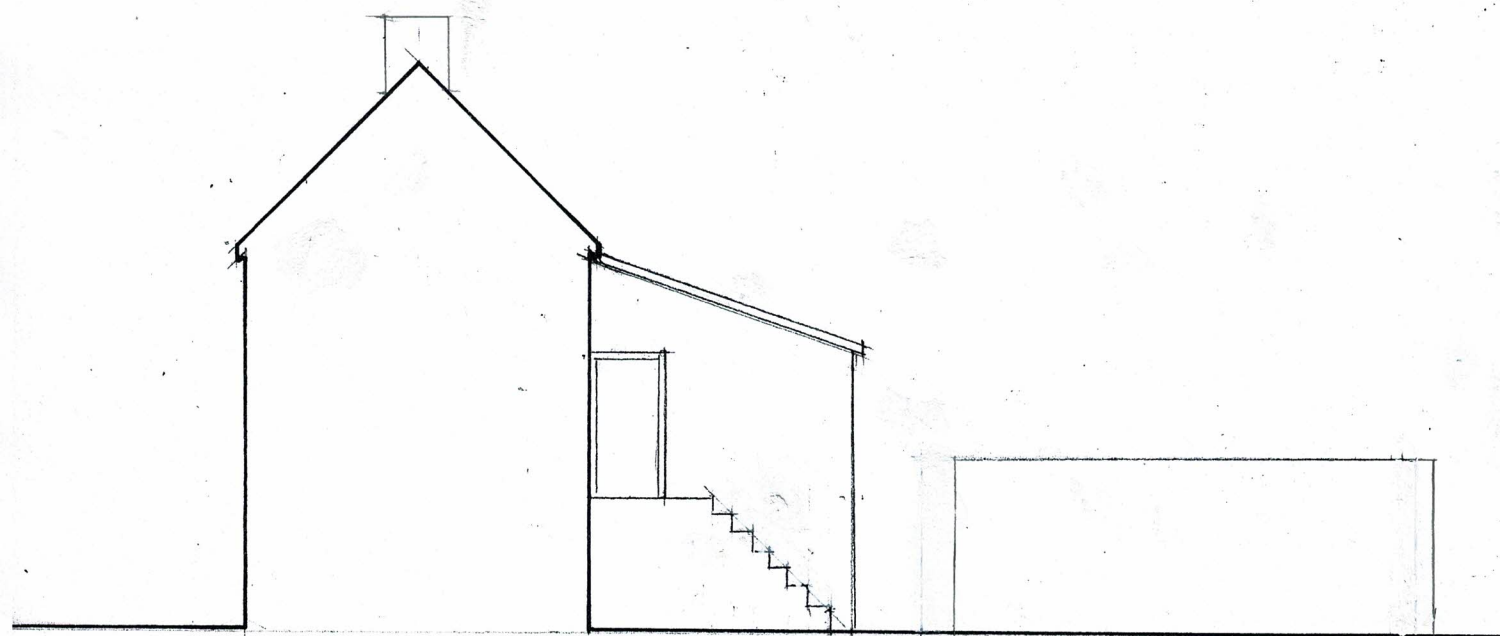

ELEVATION D



ROOKS NEST FARMHOUSE
ELEVATIONS C & D

AS EXISTING

SCALE 1:100 @ A4