





ELEVATION C

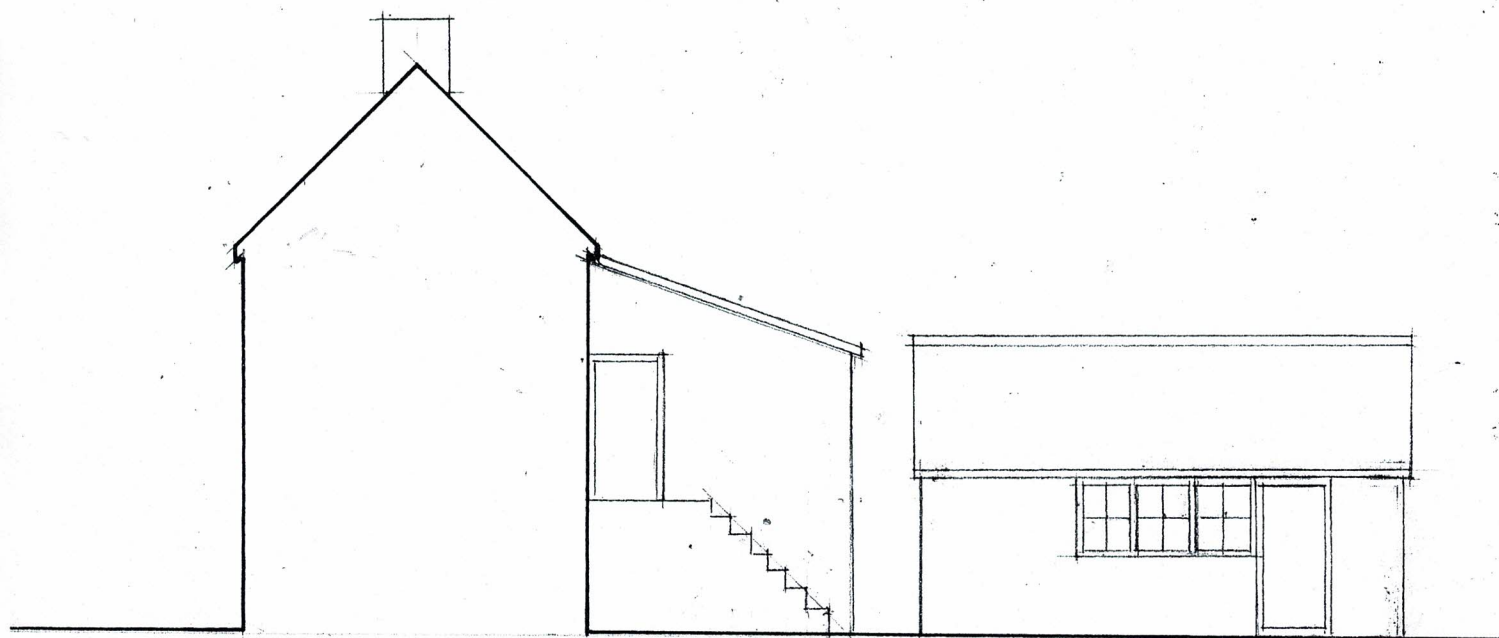

ELEVATION D

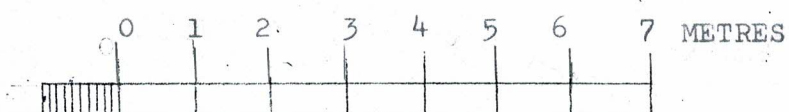

ROCKS NEST FARMHOUSE
ELEVATIONS C & D

AS PROPOSED

SCALE 1:100 @ A4