

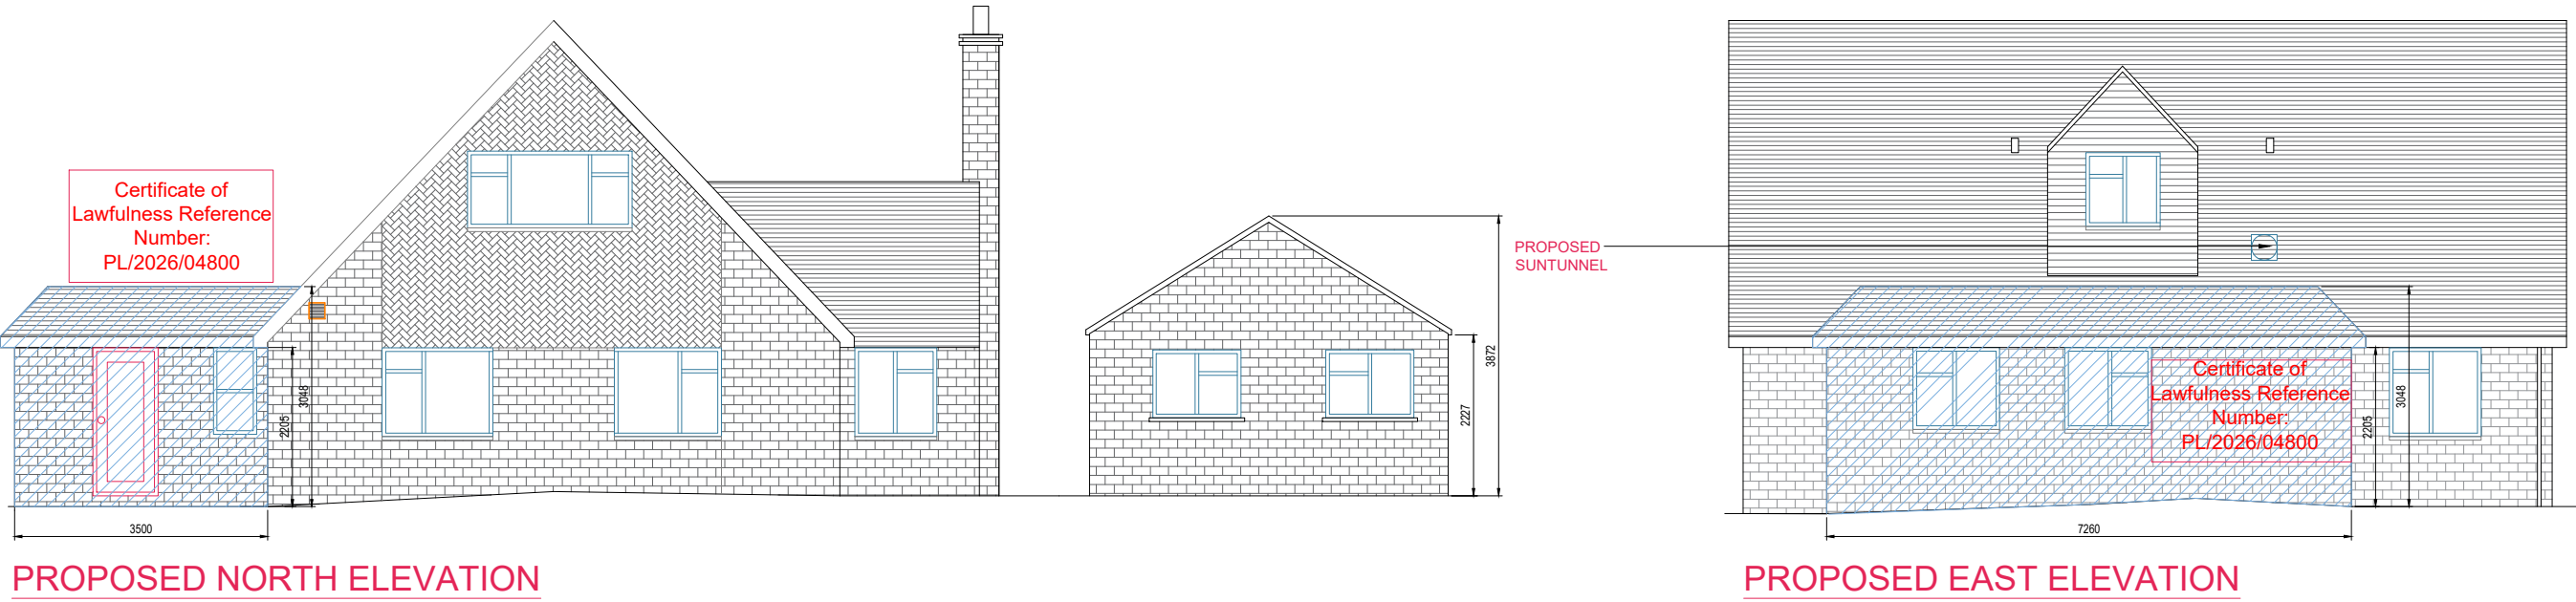


NOTE: NOT FOR CONSTRUCTION

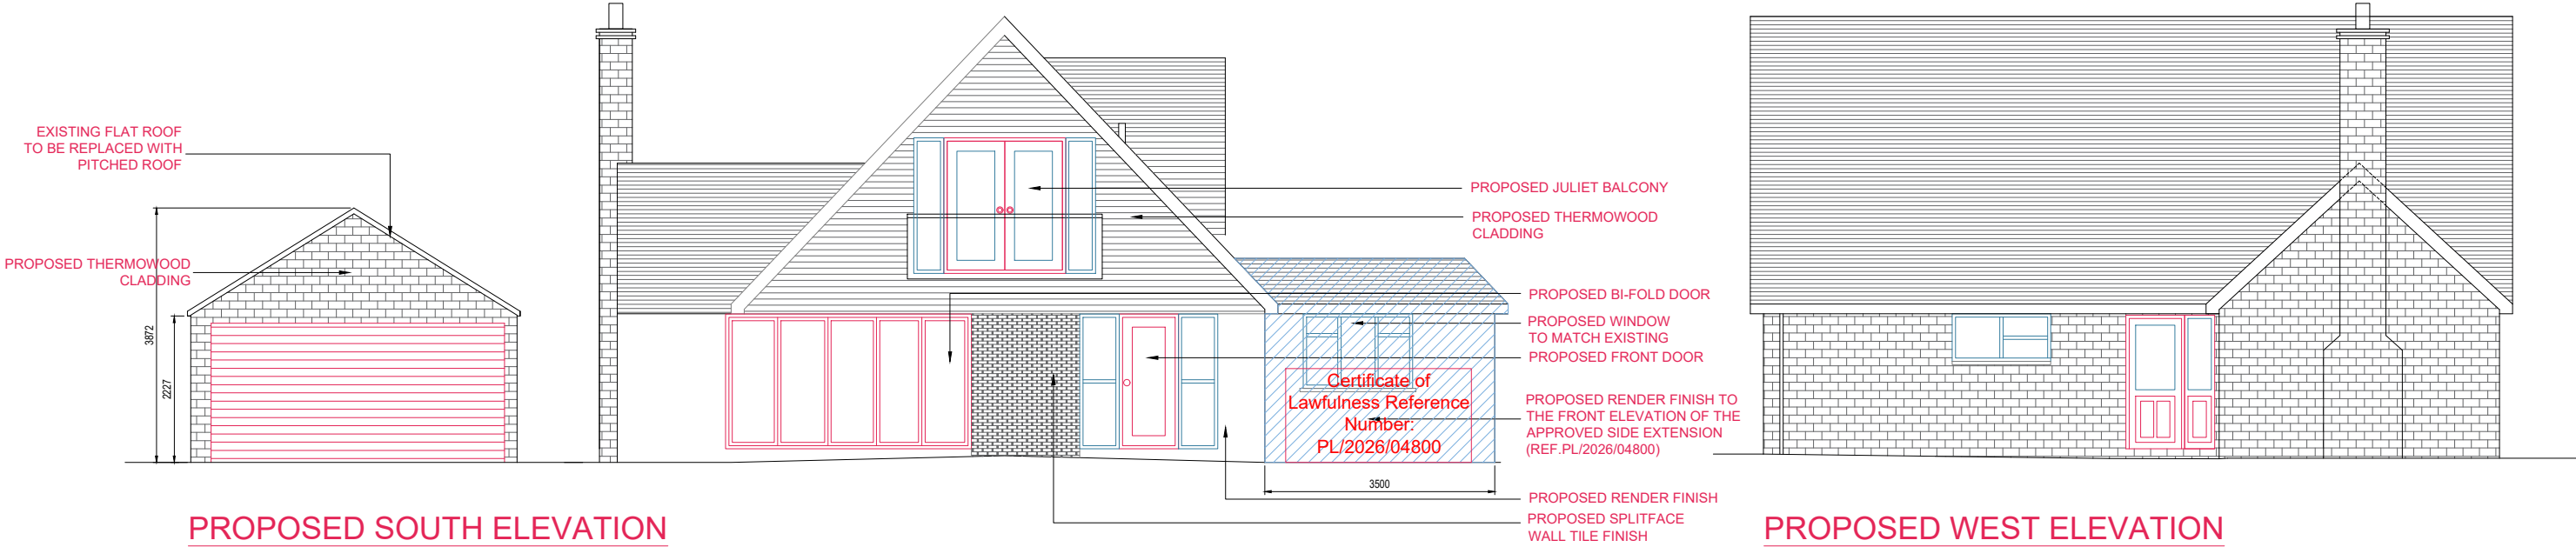

KEY: — SITE BOUNDARY

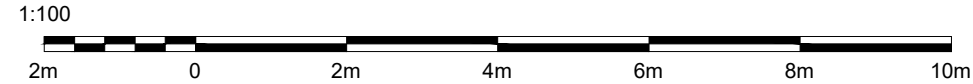

Copyright in design of this drawing is the property of BAYA

- Reproduction in whole or in part is forbidden without written permission from BAYA
- All dimensions to be cross checked on site prior to construction. Any discrepancies to be reported to BAYA immediately
- Print out to actual size.
- Copyright in design of this drawing is the property of BAYA

38 The Breach, Devizes
SN10 5BJ

Date:10/09/2026

Scale: As noted @ A3

Drawing Code: 38/TB-09

Revision: R0

Proposed Elevations



0800 998 7701 info@bayadesign.co.uk
13 Clifton Vale, Bristol, BS8 4PT