



Key:

Approximate area of existing unsurfaced verge to be levelled and changed to hardstand using an aggregate or similar material type to facilitate vehicle swept path (approximately 25 sqm), during temporary construction period only

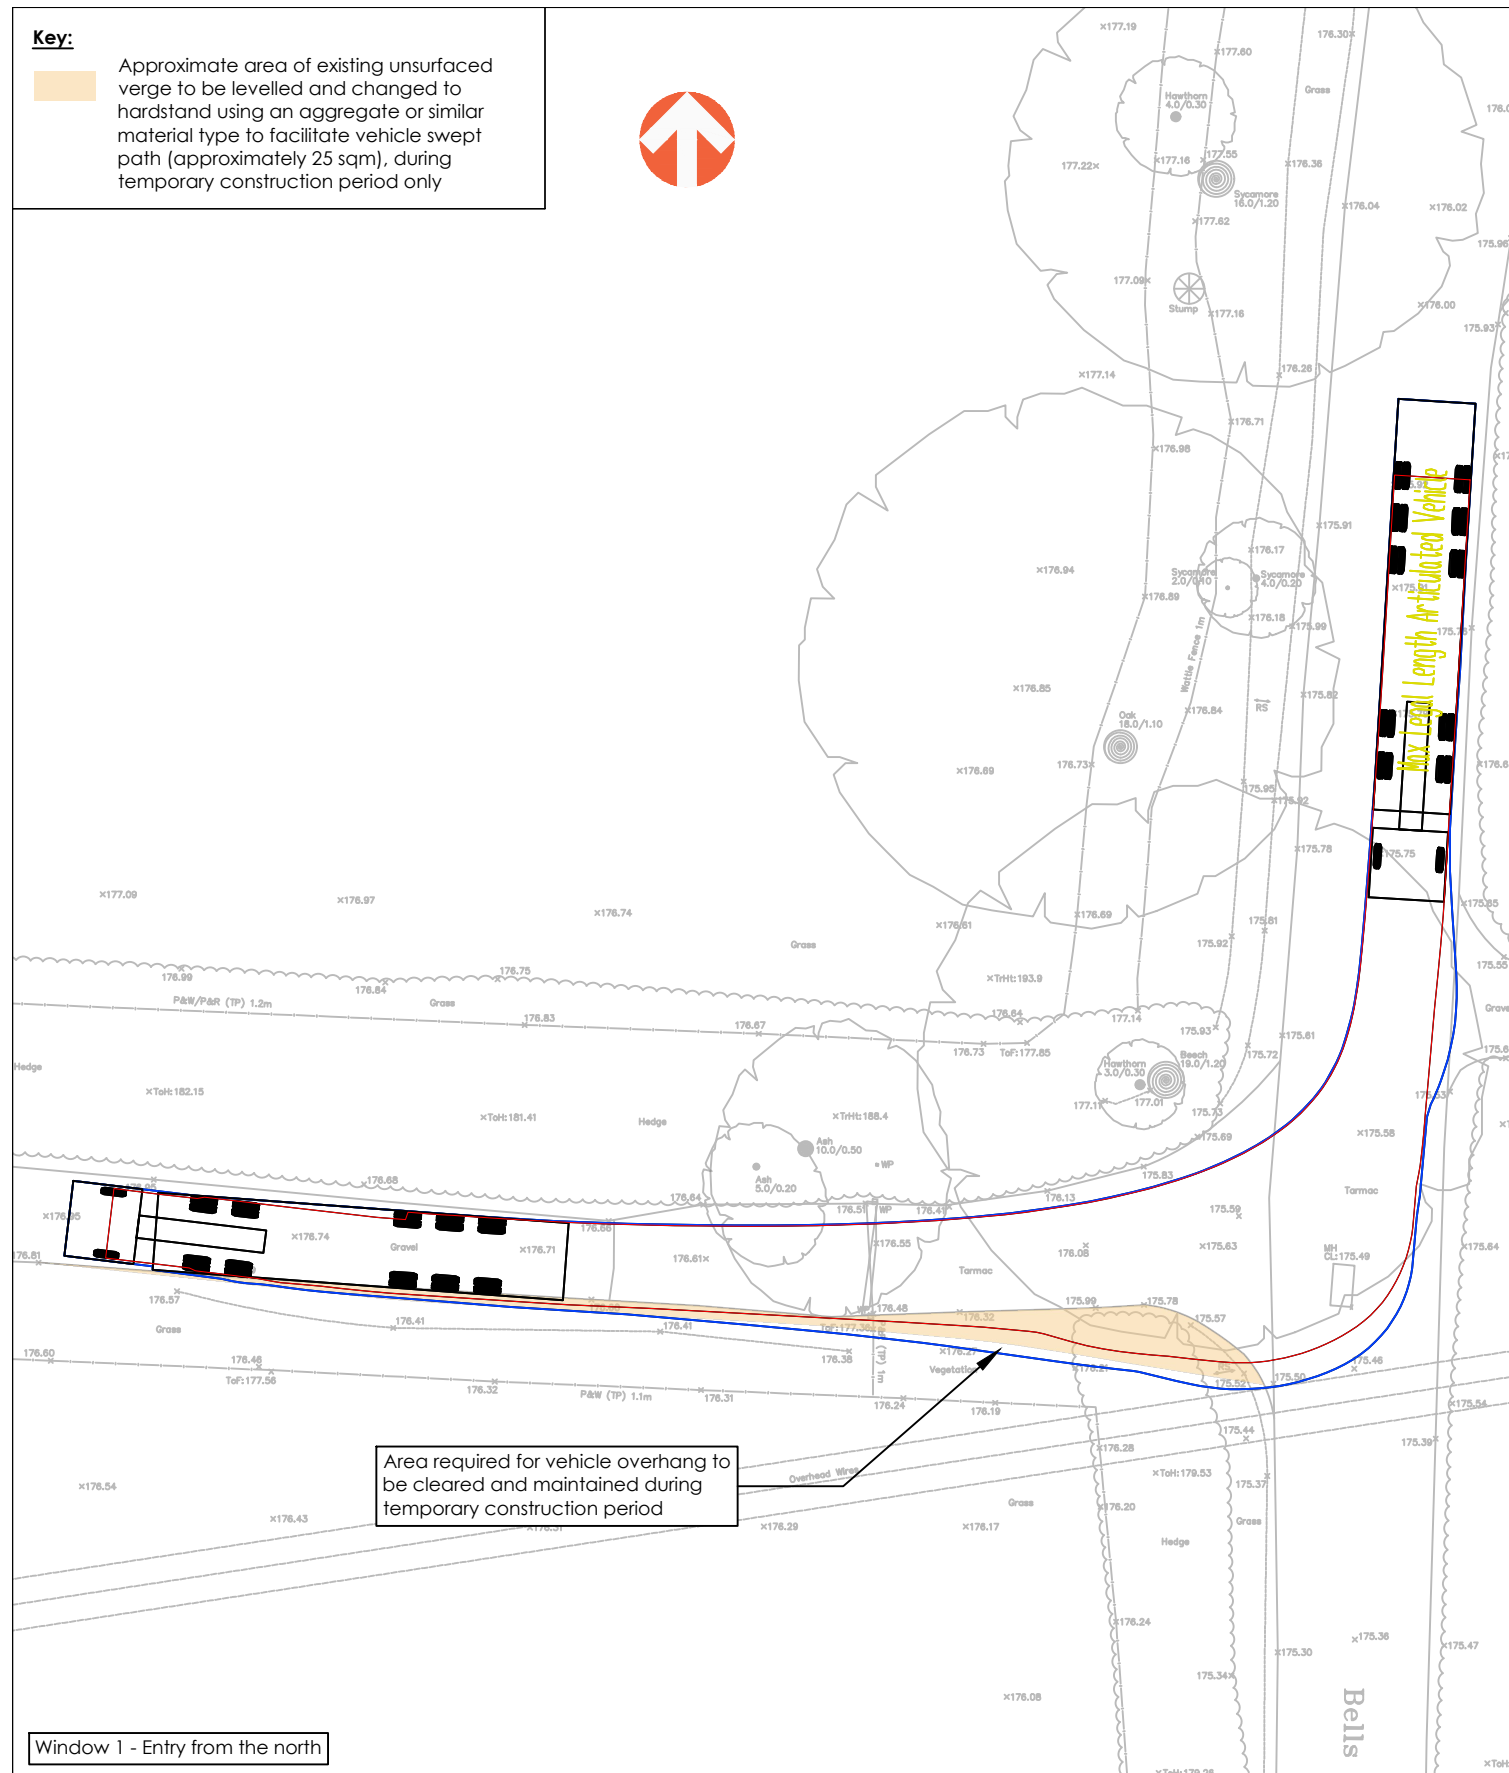

Window 1 - Entry from the north

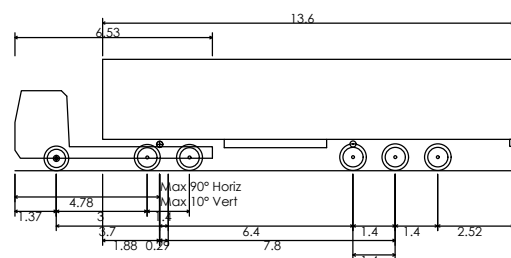

Max Legal Length Articulated Vehicle	
Overall Length	16.500m
Overall Width	2.550m
Overall Body Height	3.681m
Min Body Ground Clearance	0.411m
Max Track Width	2.500m
Lock to lock time	6.00s
Kerb to Kerb Turning Radius	6.530m


A	29.07.2026	INITIAL ISSUE	AC	CAM	CM
REV	DATE	DESCRIPTION	BY	CHK	APD

CLIENT:

NATIONAL TRUST (RENEWABLE ENERGY) LTD

DRAWING STATUS:

FOR INFORMATION ONLY

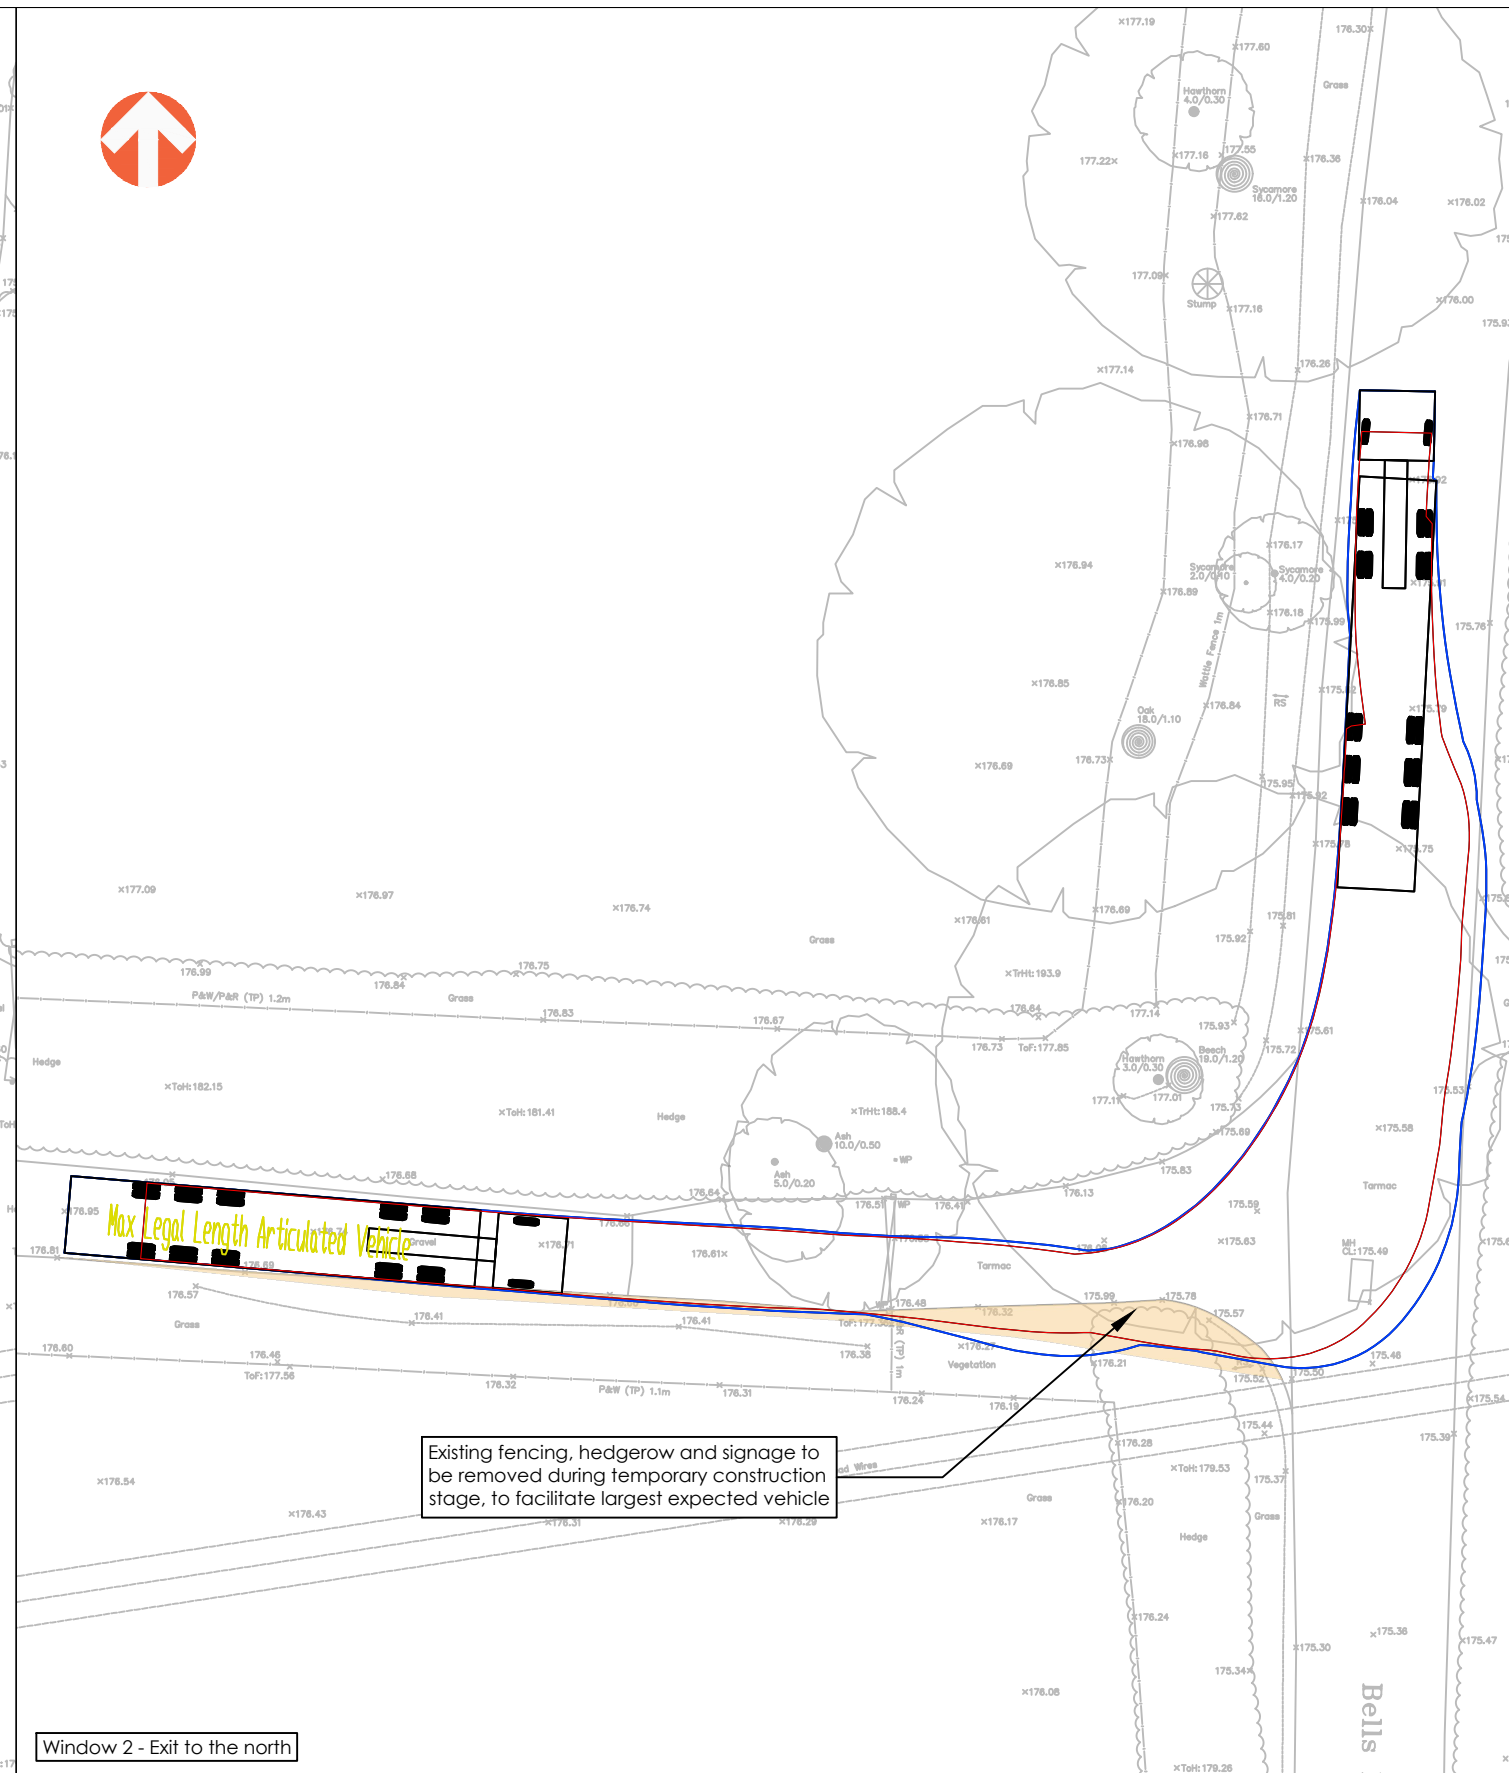

Window 2 - Exit to the north

PROJECT: STOURHEAD SOLAR, STOURTON, WARMINSTER

TITLE: SWEPT PATH ANALYSIS - MAX LEGAL ARTICULATED VEHICLE

PROJECT No:

2032

DRAWING No:

01-ATR-1001

REV:	
------	--

A

SCALE @ A3:

: 0

1.250

1.250

12.5

12.5

12.5

A scale bar with alternating black and white segments. The total length is 12.5 metres. The first segment is 1.250 metres. The label 'metres' is at the end.



AWP (Exeter) LLP, Ada House, Pynes Hill, Exeter, EX2 5TU
Tel: 01392 409007 Web: www.awpexeter.com