

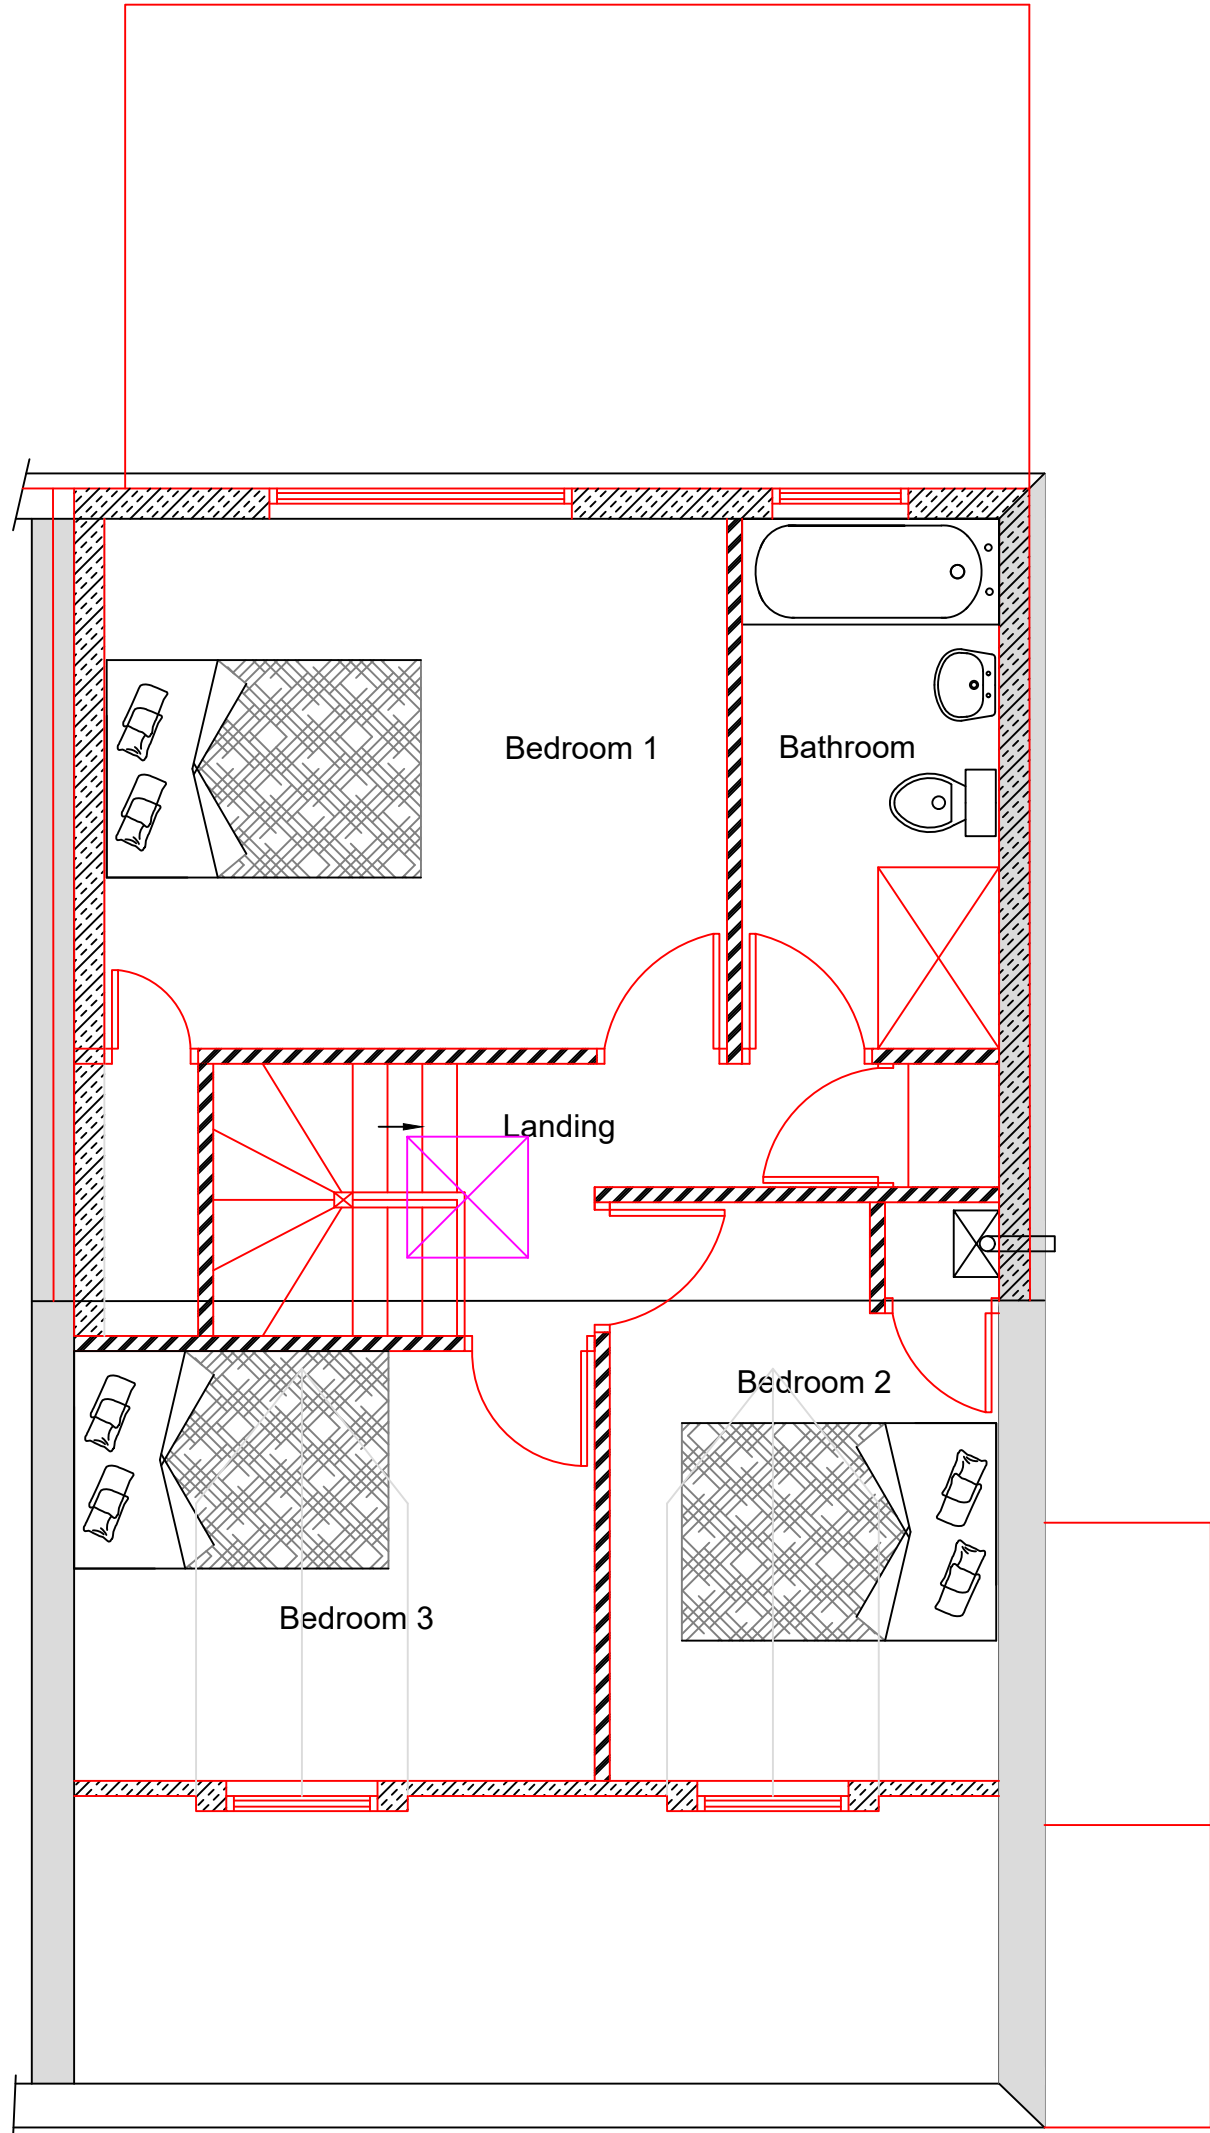


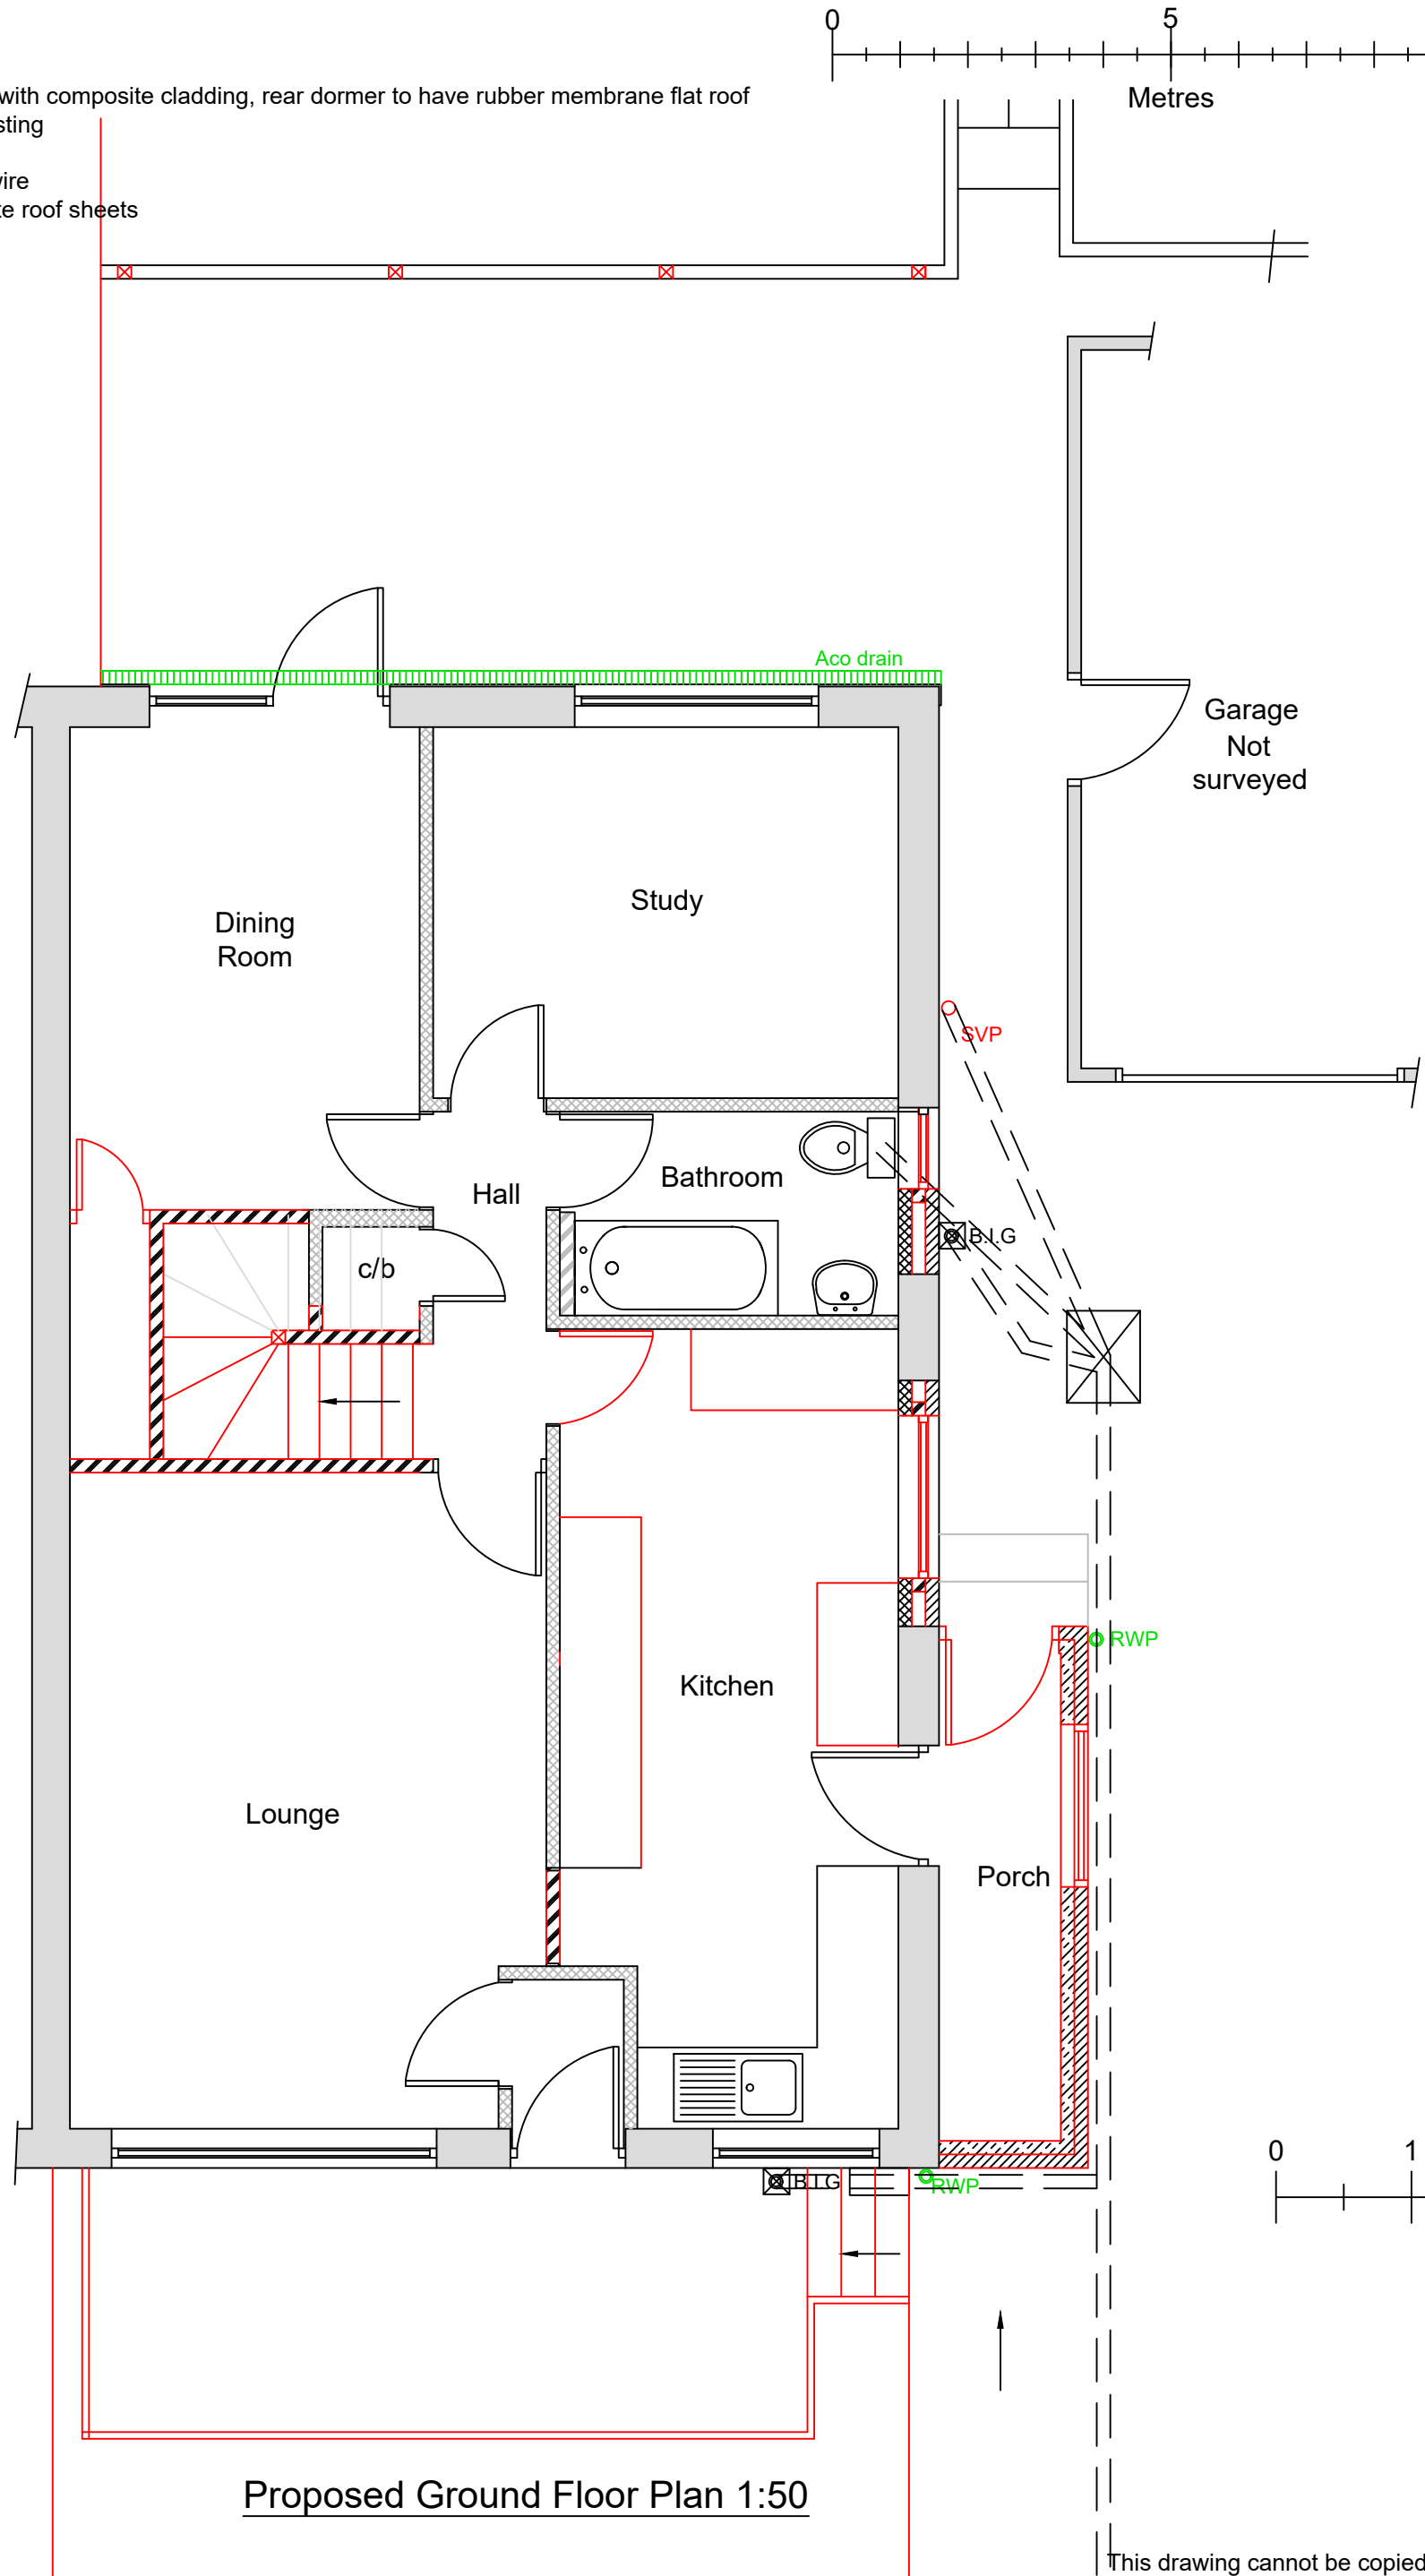

Building Materials:-
Walls:- Cream render to match existing
Roof:- Front dormers to match existing tiles, with composite cladding, rear dormer to have rubber membrane flat roof
Windows & Doors:- White upvc to match existing
Rainwater Goods:- Upvc to match existing
Balcony:- Timber decking, metal posts and wire
Rear Pergola:- Metal posts and polycarbonate roof sheets

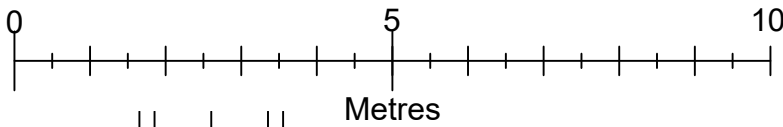

<u>Drawn by</u>	A Harlow & Son 01225 938329	
<u>Proposed Front Balcony, Widen Driveway, Enlarge Porch, Loft Conversion with Dormers & Rear Pergola for Mr G Pye & Mrs J Campbell at 11 Whiteland Rise Westbury Wiltshire BA13 3HP</u>		
A1 Papersize		
<u>Scale</u>	1:100, 1:50	<u>Drawing No AH2026/ Sheet 1 of 2</u>
<u>Date</u>	17th Sept 2026	