

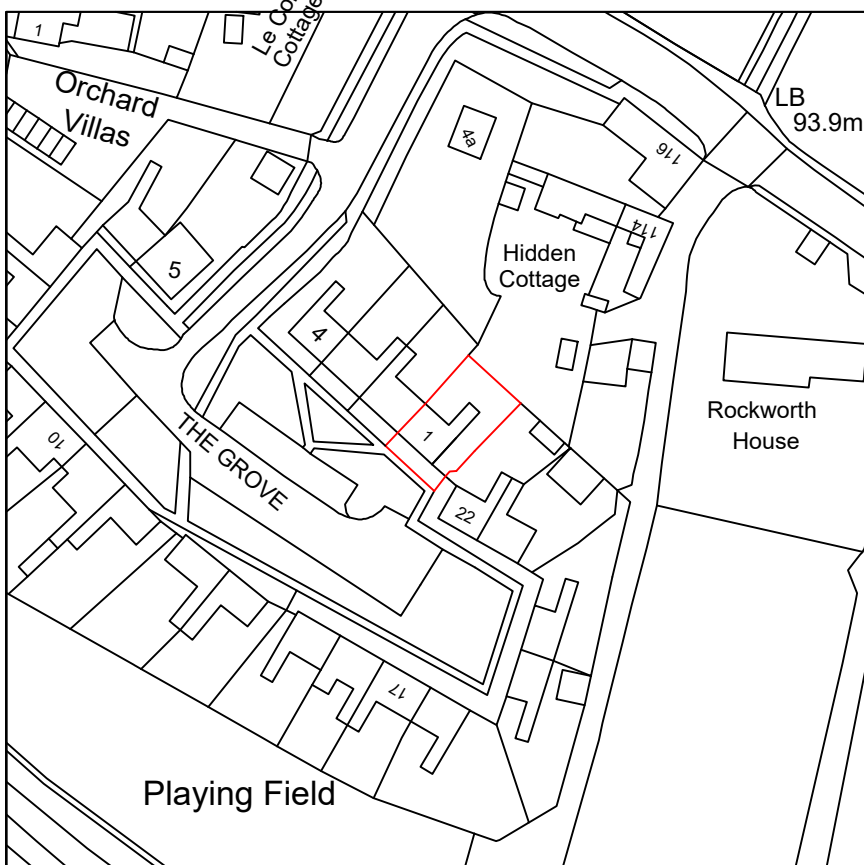
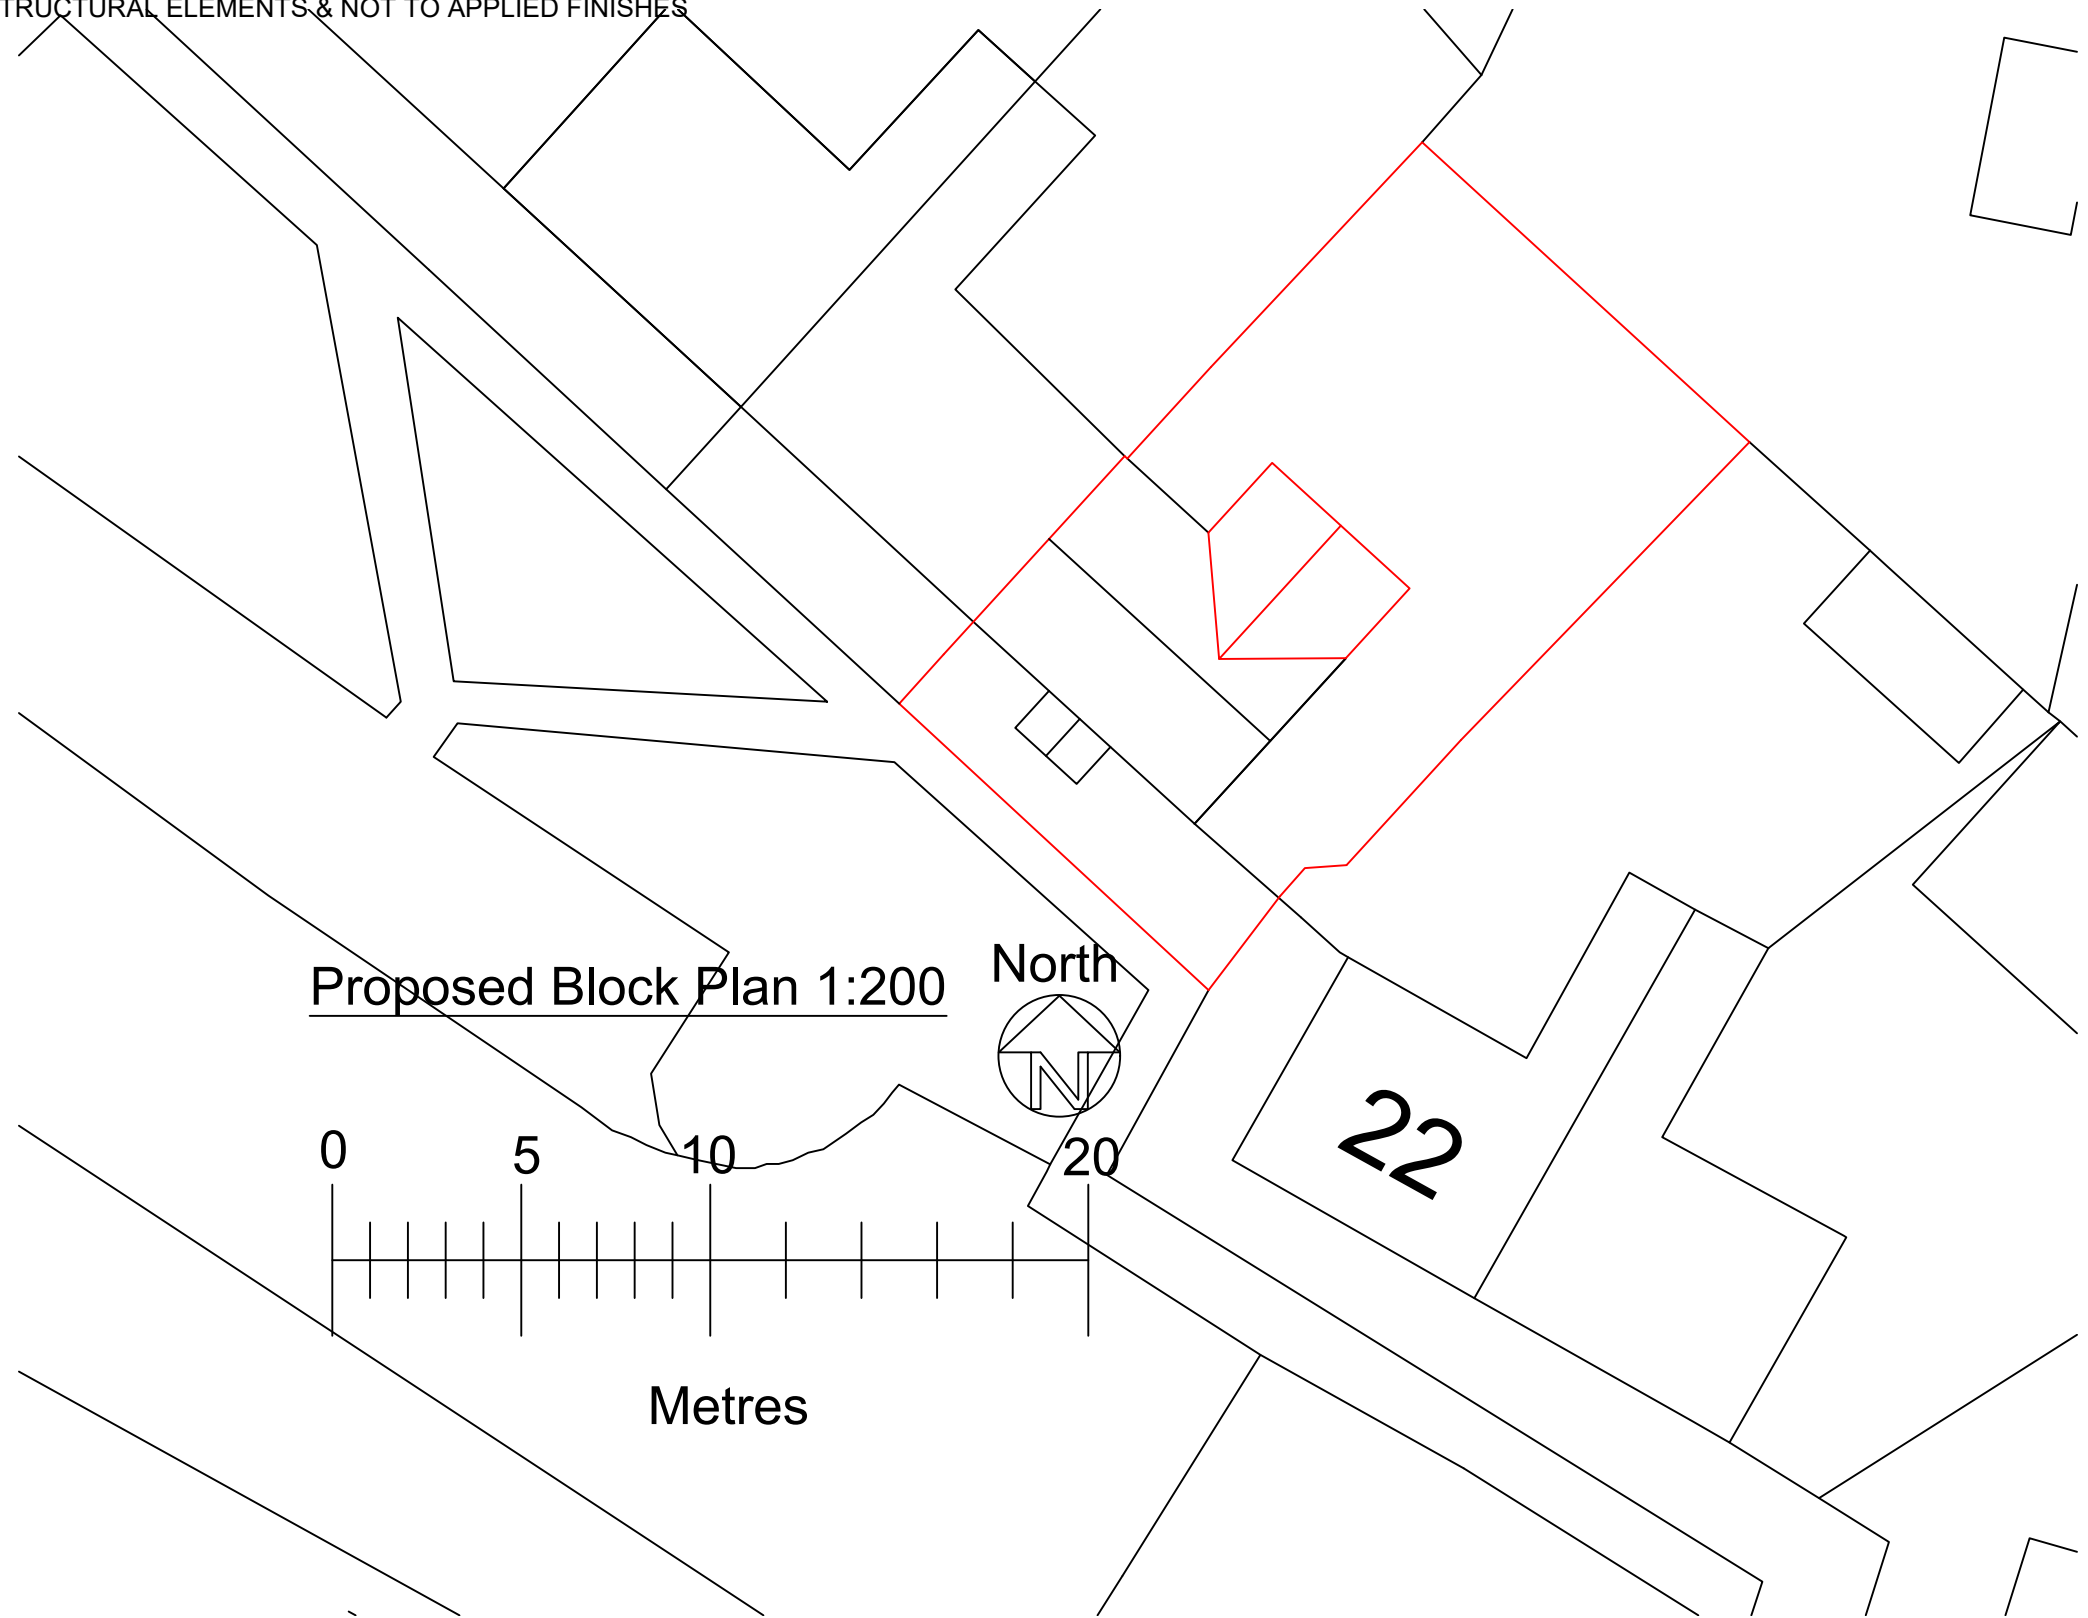
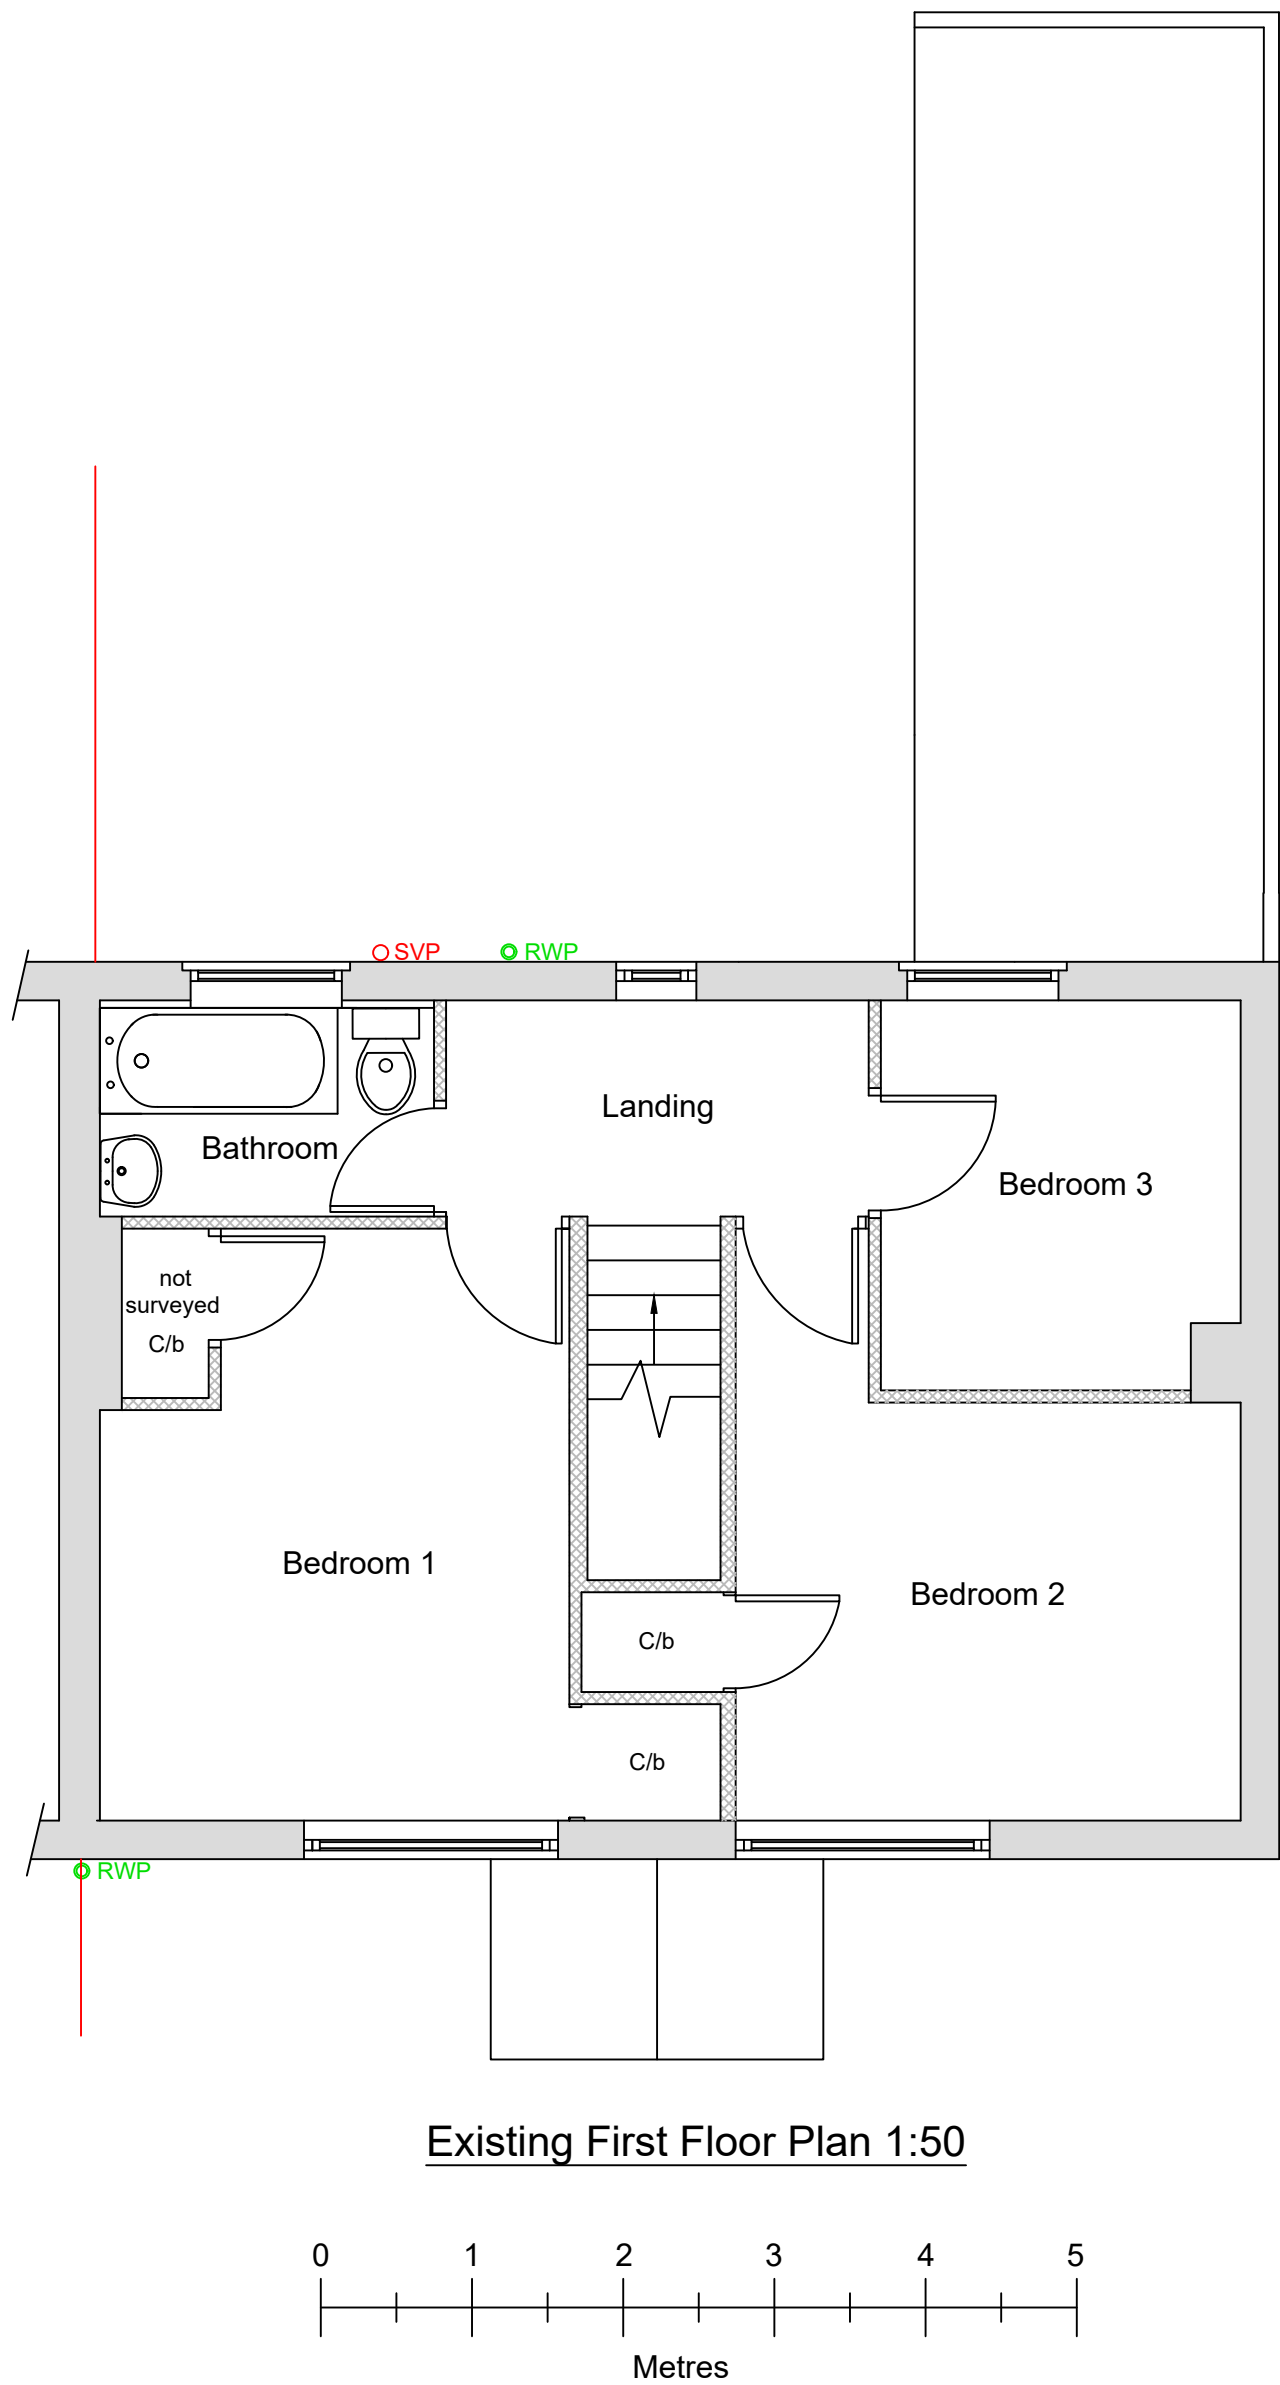


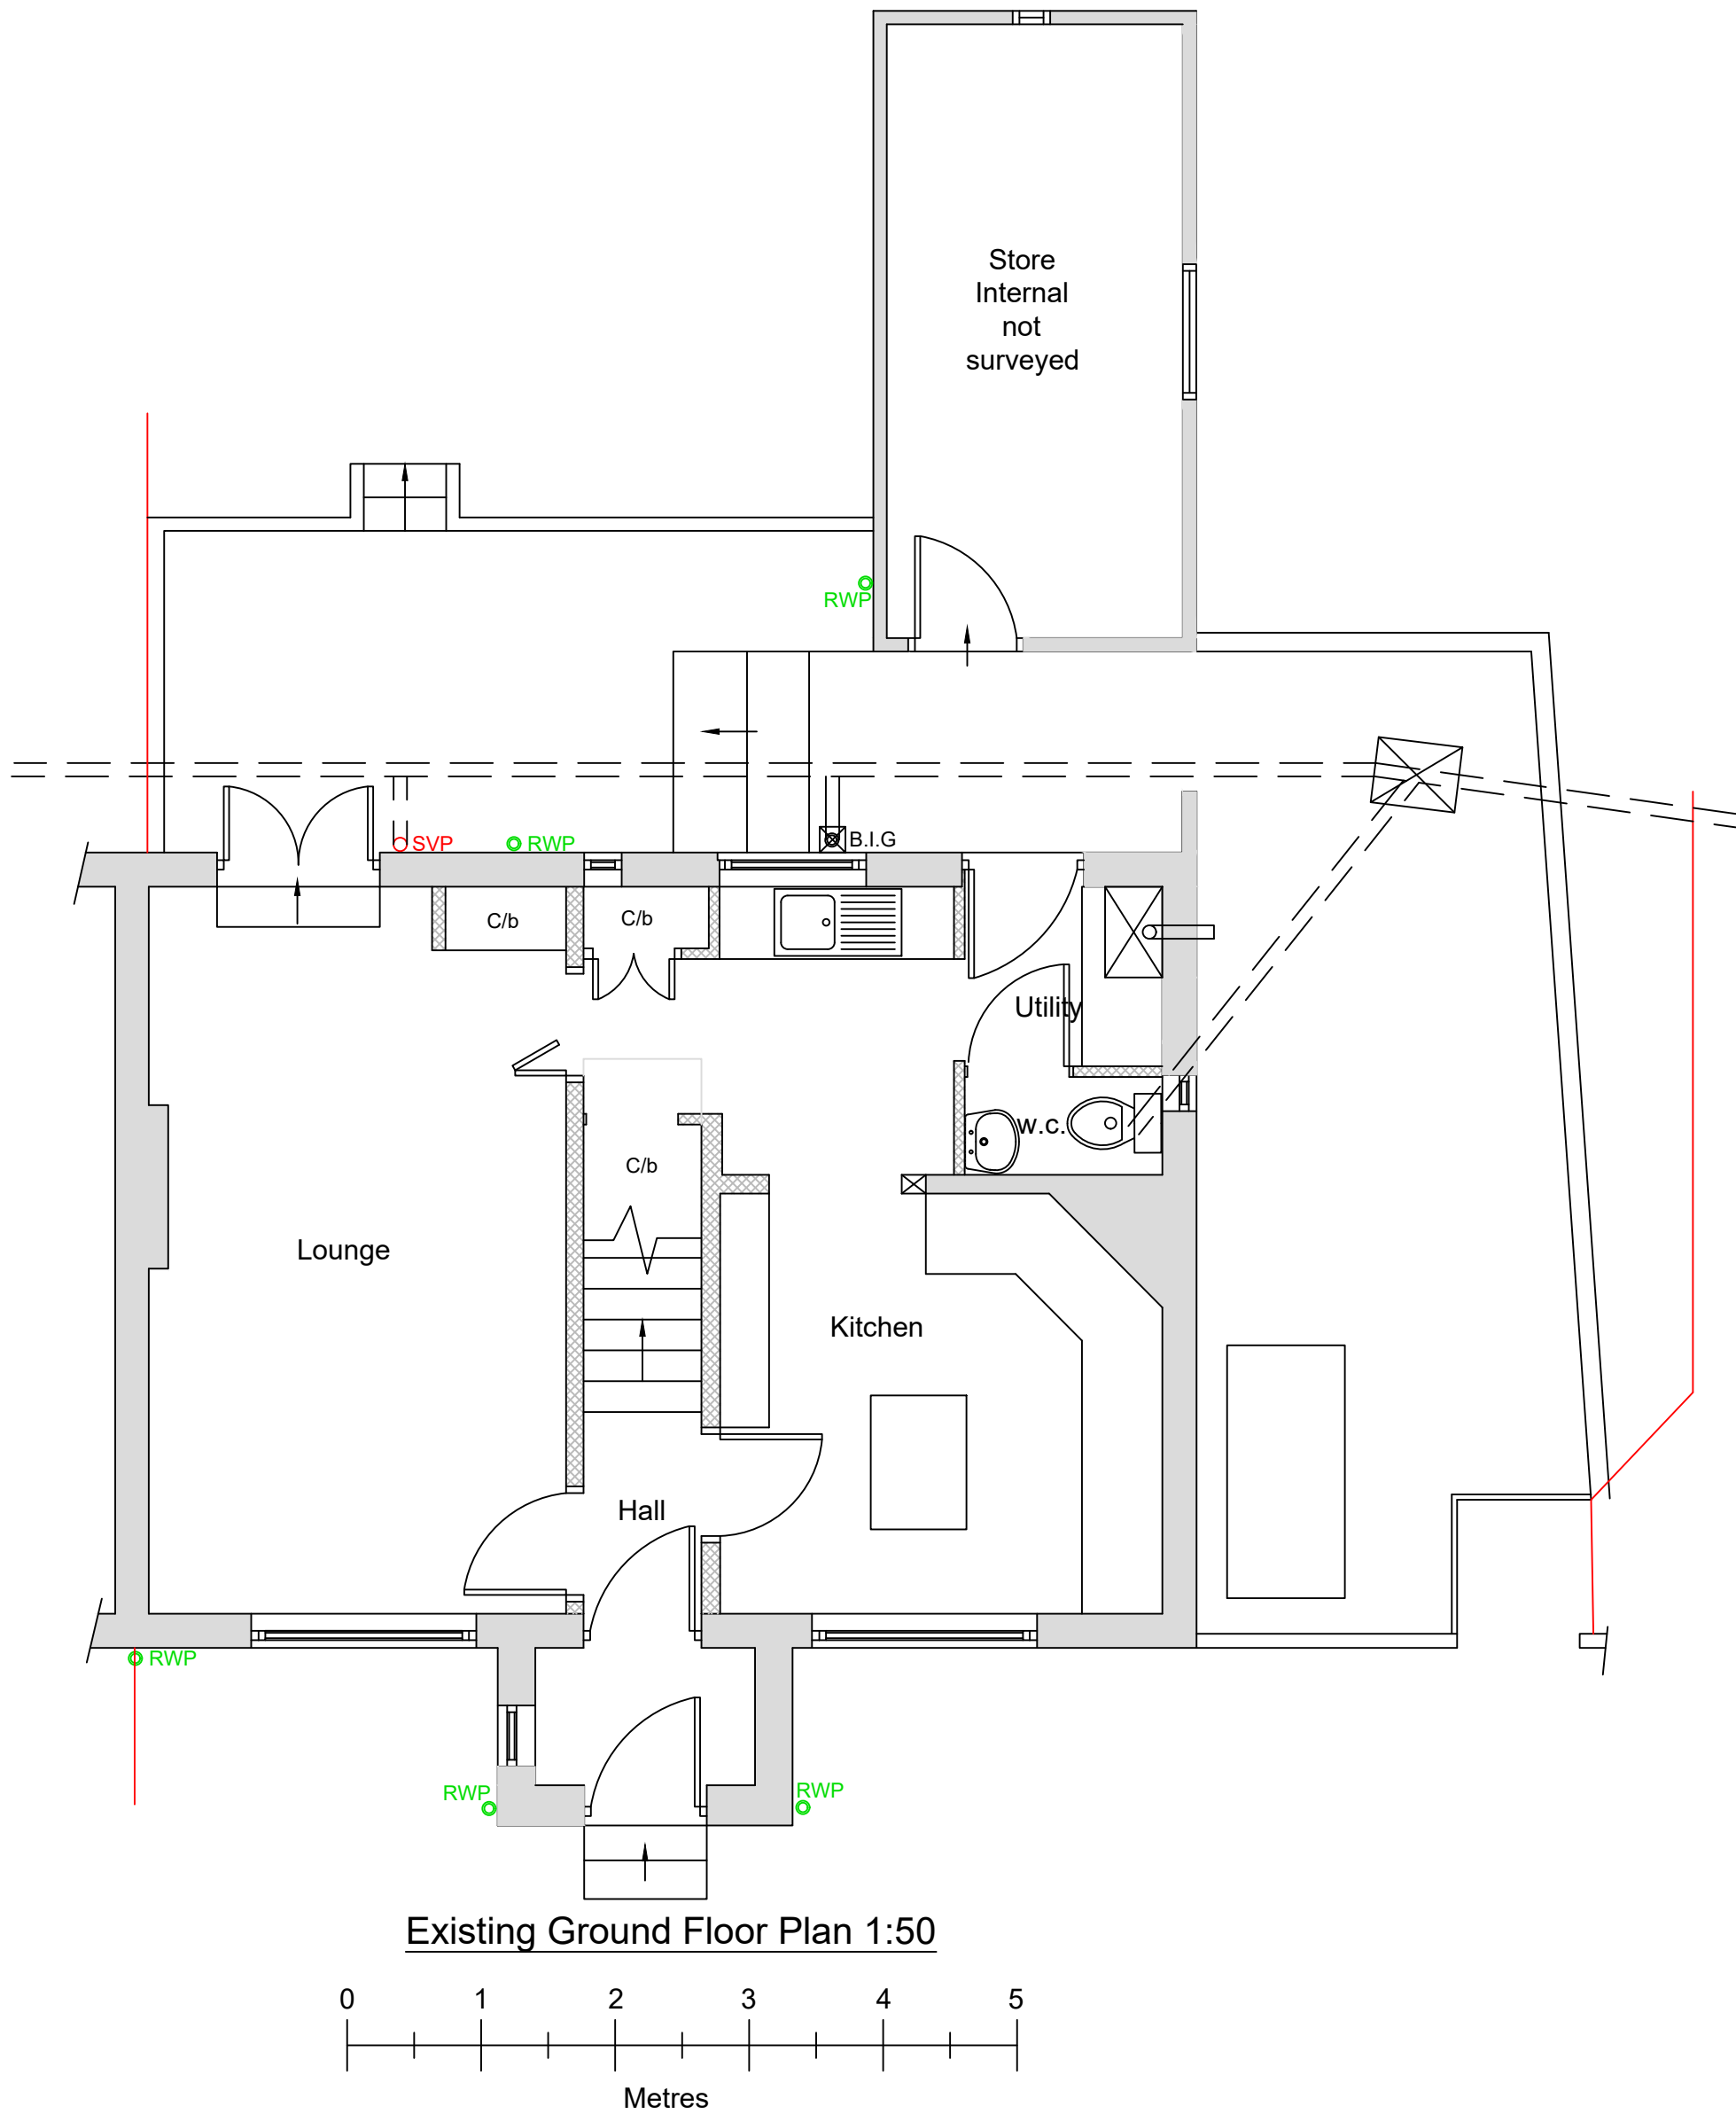

Produced on 17 September 2026 from the Ordnance Survey National Geographic Database and incorporating surveyed revision available at this date.
This map shows the area bounded by 1396403 1396203, 1396403 1396203, 1396403 1396203, 1396403 1396203, 1396403 1396203.
Ordnance Survey copyright and database rights 2026 OS 100054135. Supplied by means of a licence to the Ordnance Survey partner (OS 100054135).
Data source expires 17 September 2027. Unique plan reference: 100054135

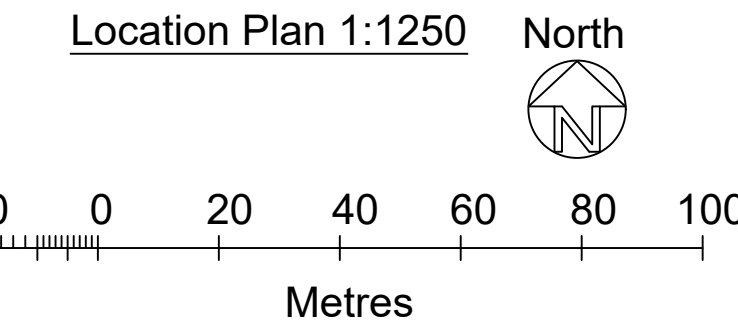

<u>Drawn by</u>	A Harlow & Son 01225 938329	
<u>Proposed Two Storey Rear Extension for</u> <u>Mr & Mrs Joyce</u> <u>1 The Grove</u> <u>Codford</u> <u>Wiltshire</u> <u>BA12 0NT</u>		
A1 Papersize		
<u>Scale</u>	1:50, 1:200, 1:1250	<u>Drawing No AH2026/67</u> Sheet 2 of 2
<u>Date</u>	17th Sept 2026	