



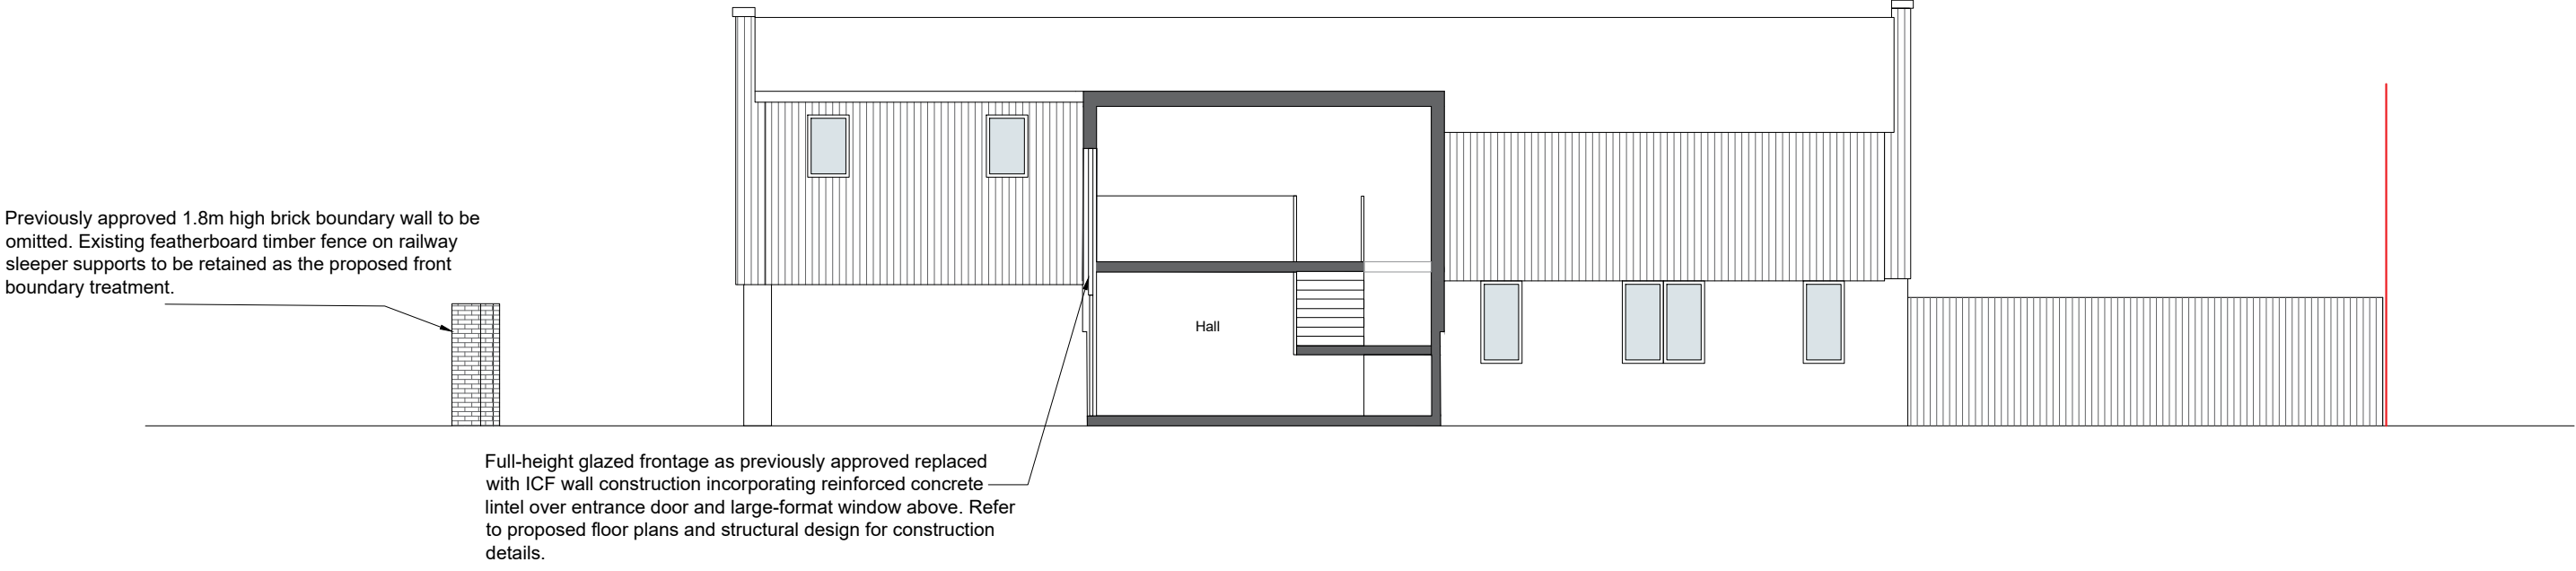


Approved Scheme Section A-A

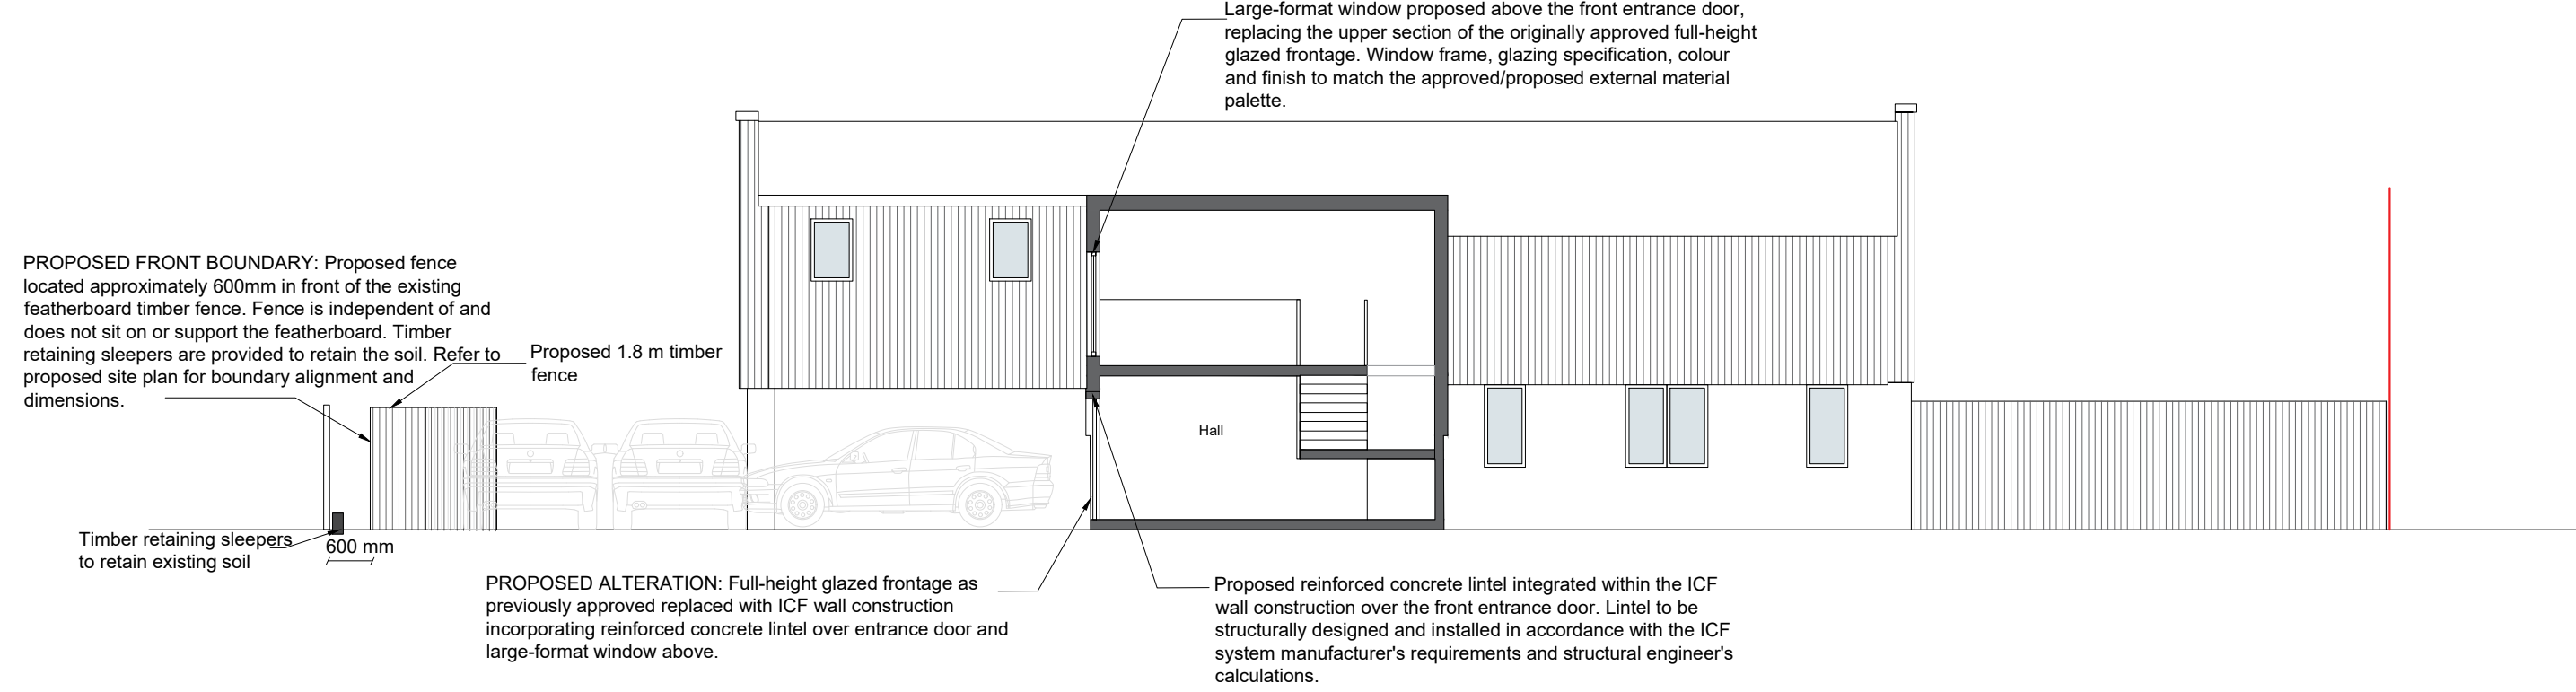

Proposed Amendments Section A-A

Any dimensions shown should be checked on site.
Designs are not coordinated with engineer projects.
Not for construction purposes.

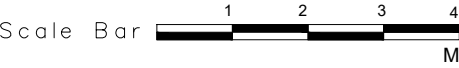

HOMZ

DESIGN | PLAN | BUILD
www.homz.uk / 0 330 818 3001

Approved Scheme & Amendments Sections
Drawing Title Proposed Amendments Sections Scale :1/100@A2
DrawingH-01032- 07164 High Street RevisionV1
Drawing Number:H-01032 Approved Scheme & Amendments Sections Date :02.09.2026
Site Address 164 High street, Worton, SN105SE V1