

KIN HOUSE, KINGTON LANGLEY, CHIPPENHAM, WILTSHIRE, SN15 5NA

This drawing is copyright of CLARK & MASLIN Ltd and may not be copied or reproduced without permission.



Figured dimensions are to be taken in preference to scaled dimensions.

Large scale drawings to have preference to small scale drawings.

Dimensions for fixed-in items are to be checked on site prior to manufacture.

REV	DETAIL OF REVISION	BY	DATE
-----	--------------------	----	------

A RED LINE REVISED JR 17/09/26

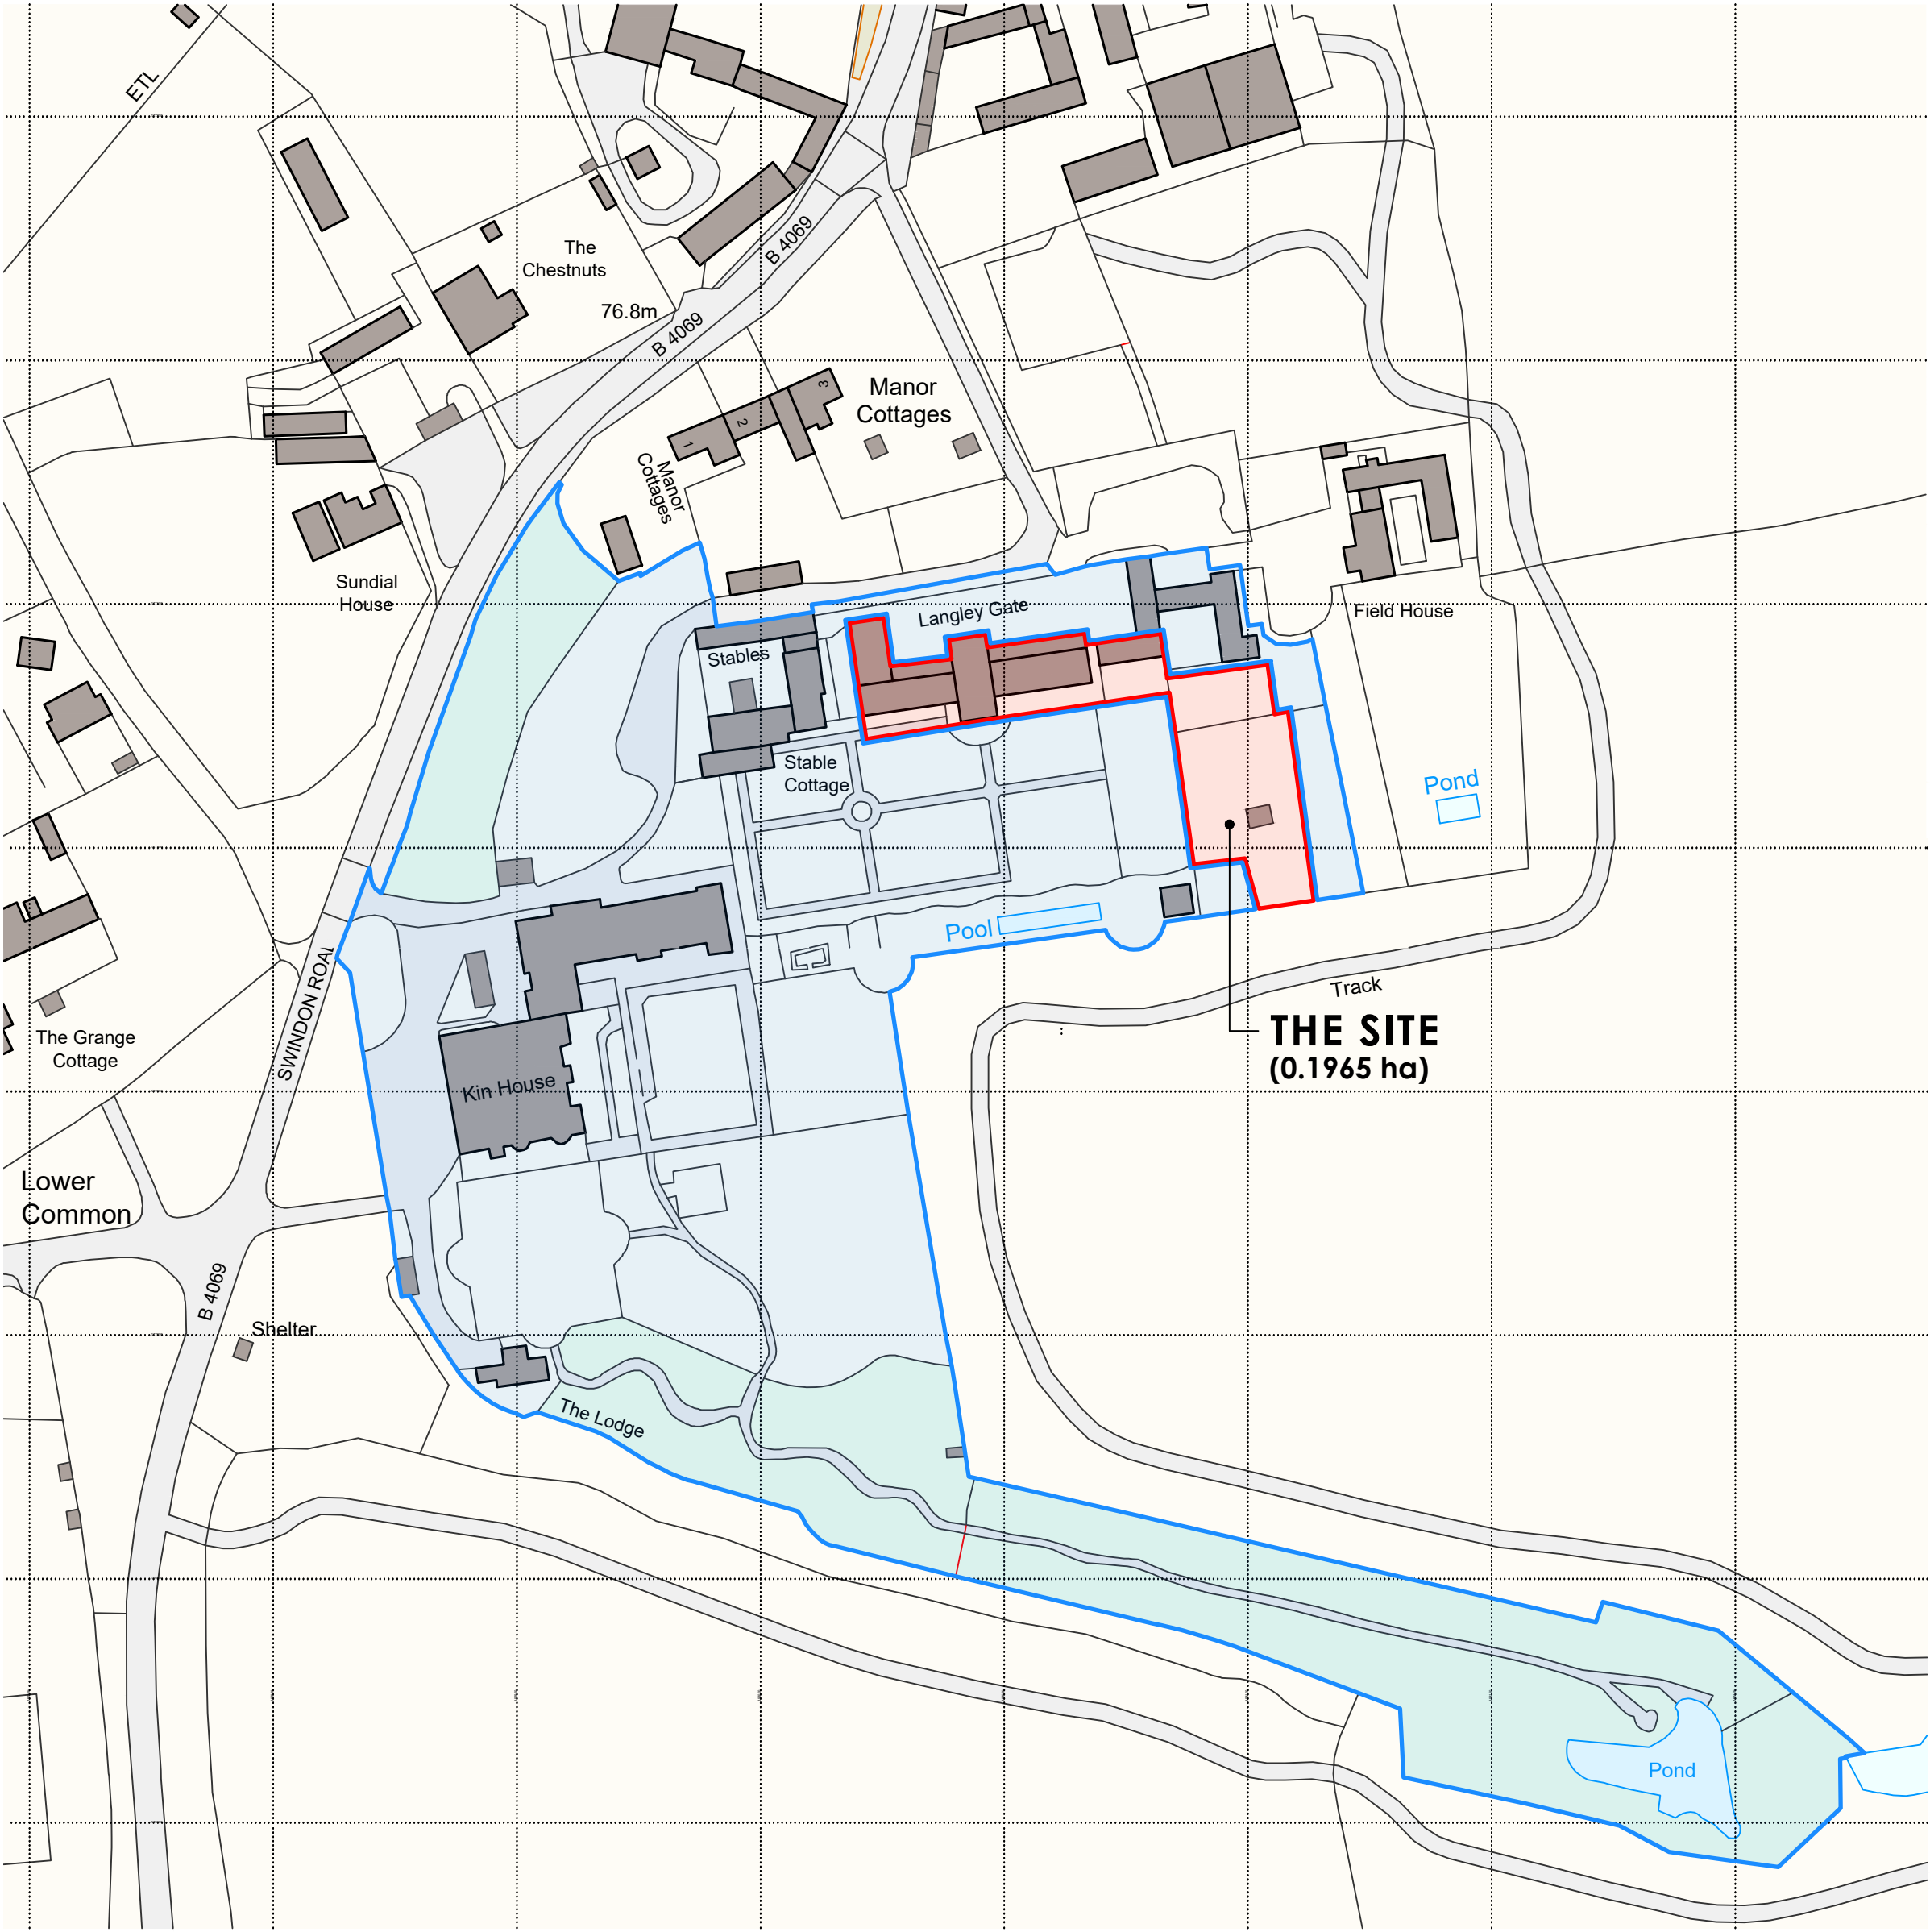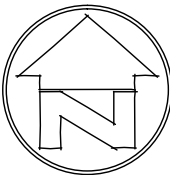

SURVEY DRAWING



CLARK & MASLIN

Unit 5, Charlton Business Park
Crudwell Road, Malmesbury
Wiltshire, SN16 9RU
Telephone: 01666 822911
www.clarkandmaslin.co.uk

Planning Architecture Conservation

Client KIN HOUSE			
Project KIN HOUSE, KINGTON LANGLEY, CHIPPENHAM, WILTSHIRE, SN15 5NA			
Description SITE LOCATION PLAN			
Scale 1:1250	PG Size A2	Drawn -	Date AUG '26
Drawing No 5962/01		Revision A	